

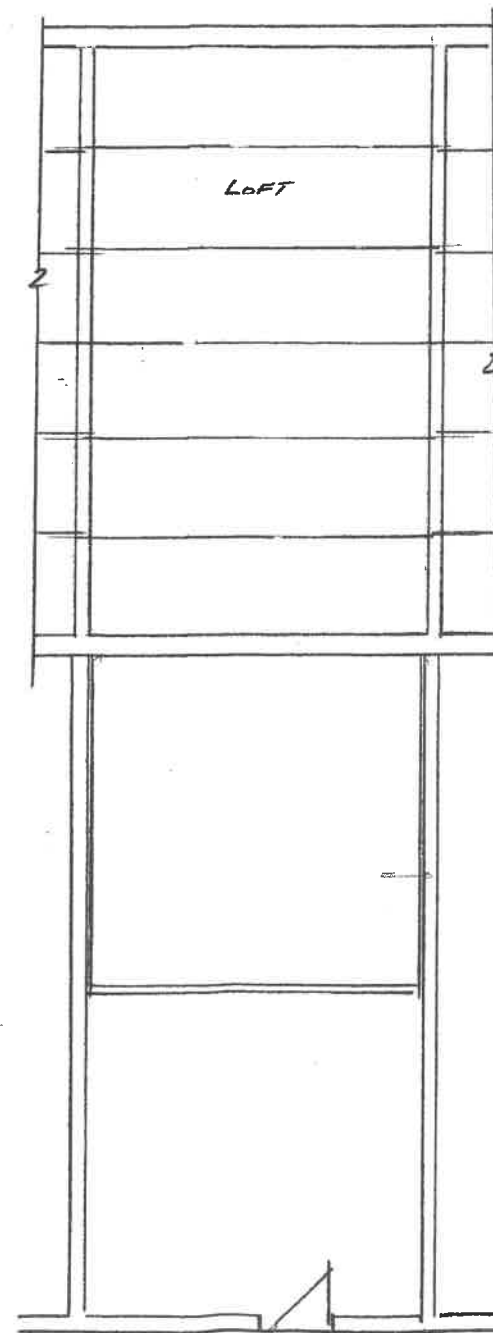
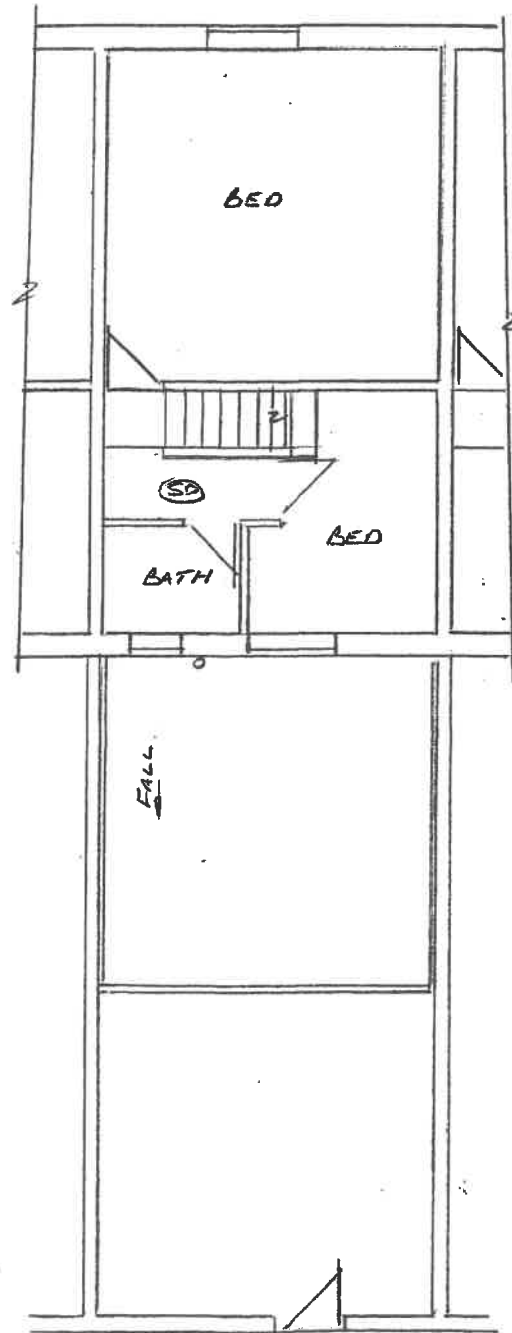
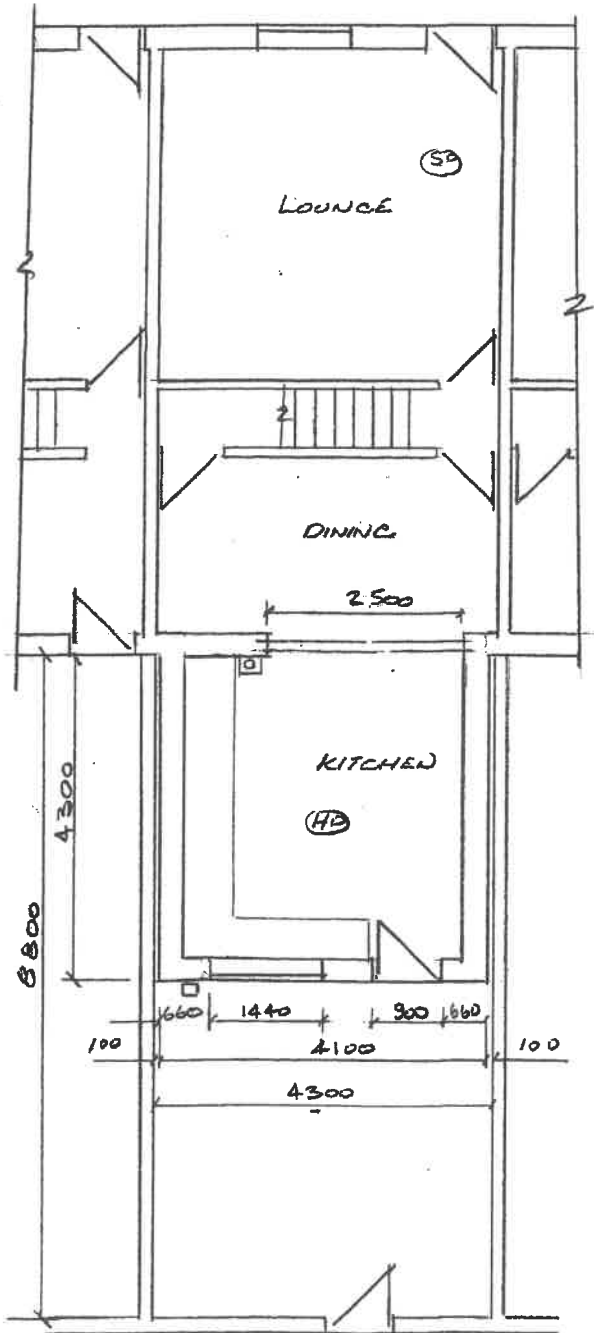
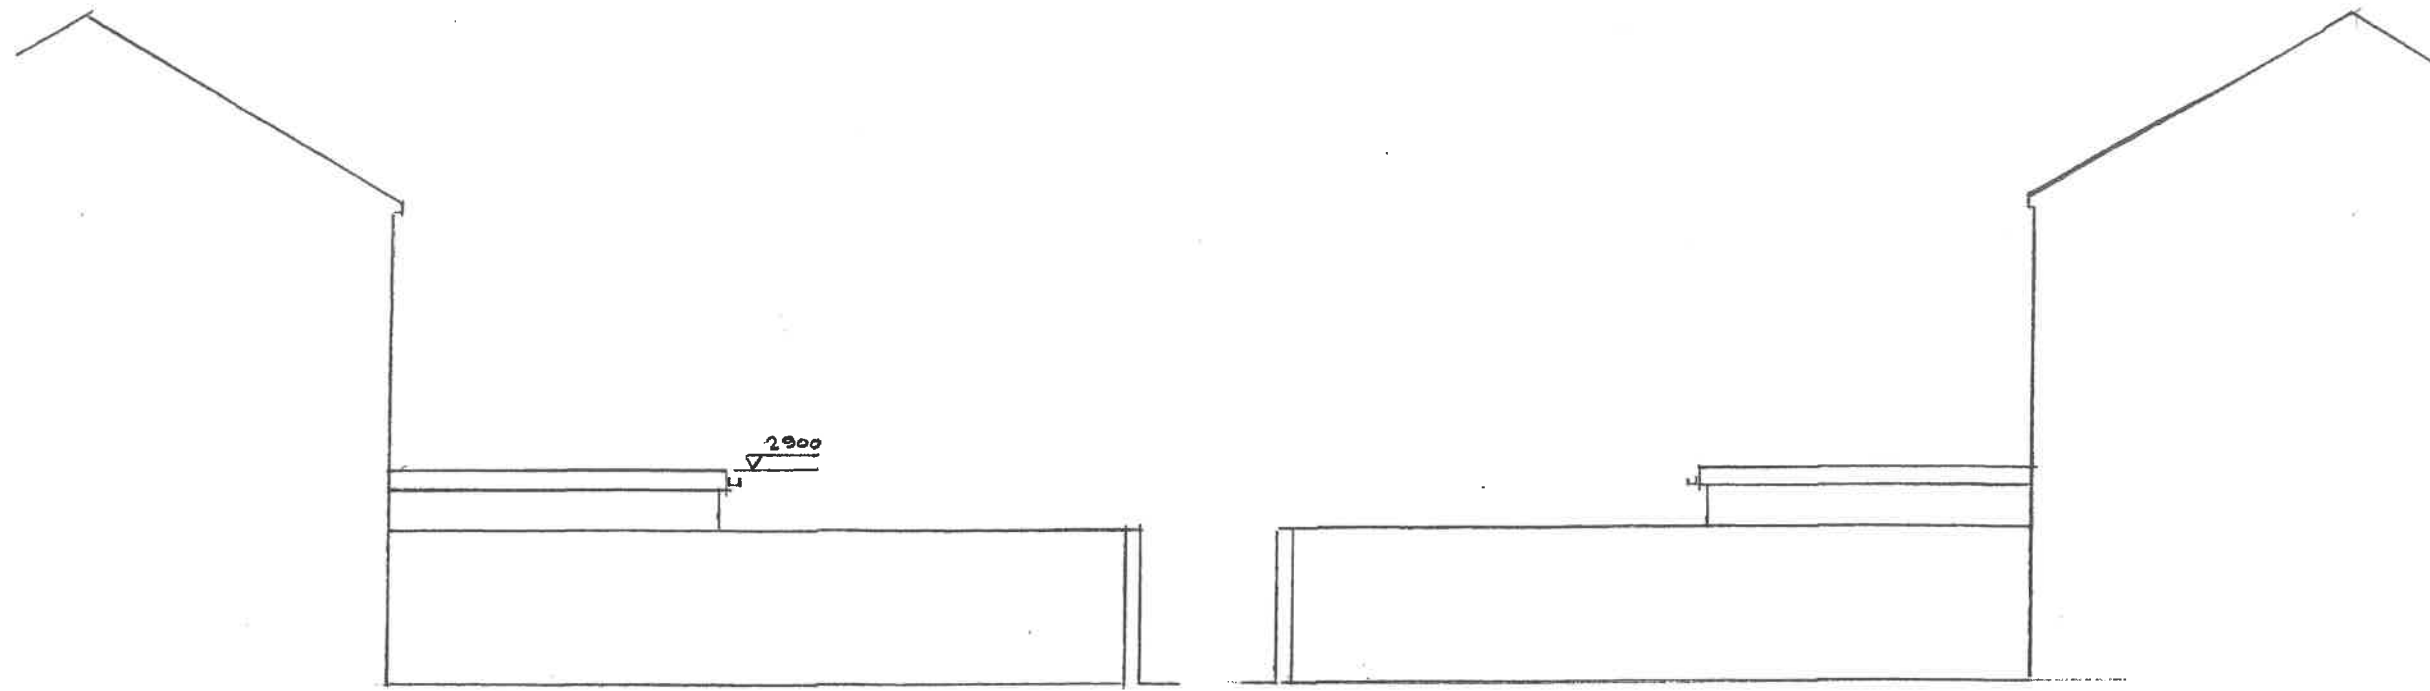
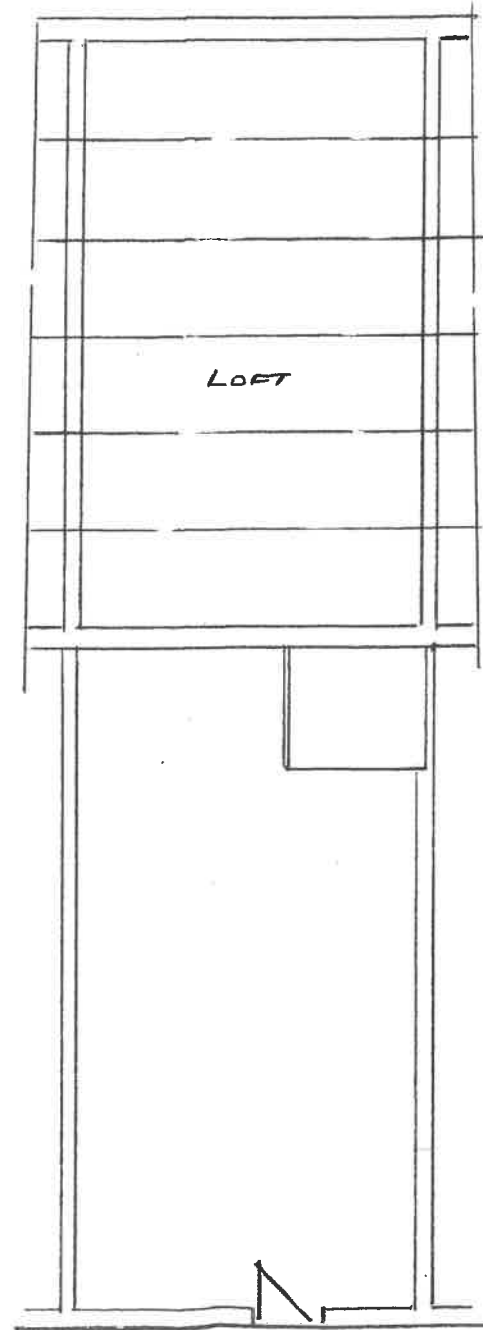
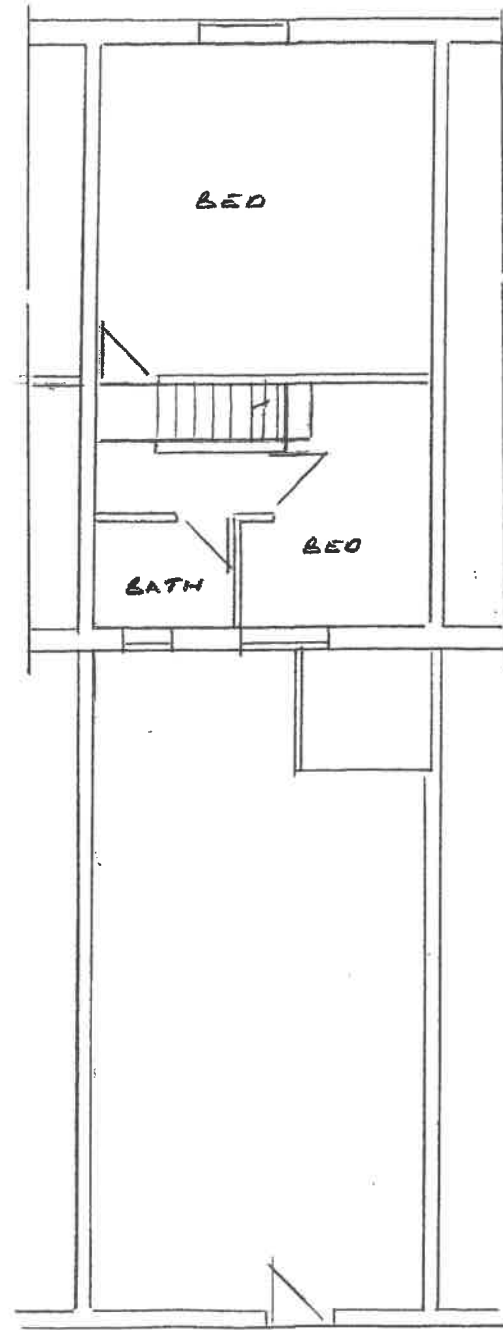


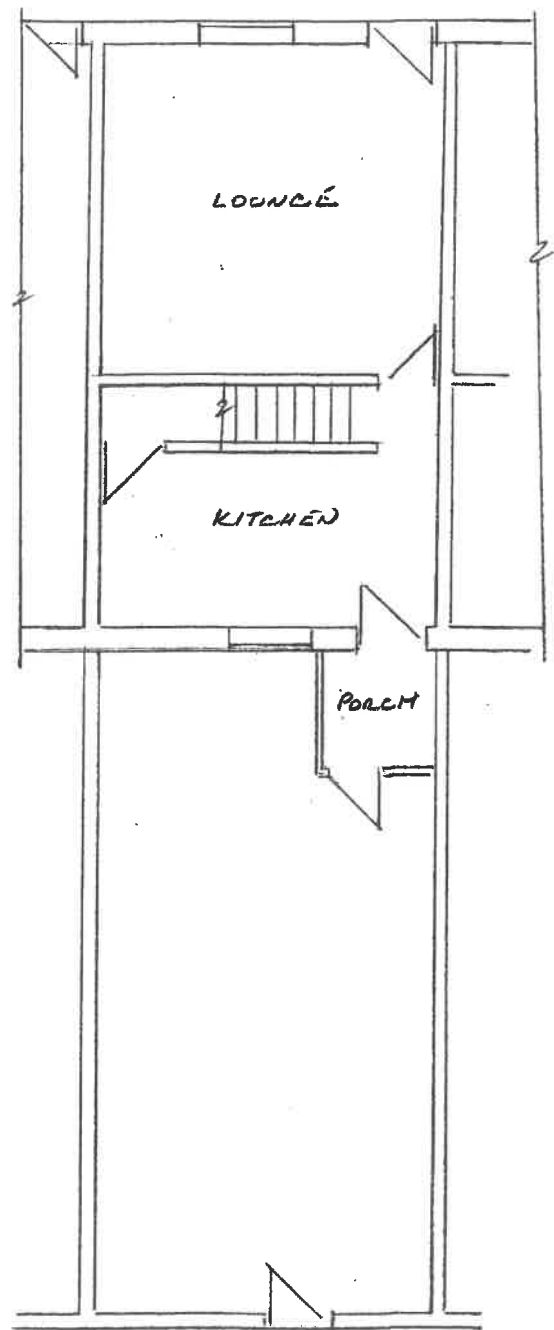

Thompson Designs
Tel 0161 705 1458 Mob 07884 318634

Sheet 2 Rear Extension
Proposed Plans and Elevations
58 South Cross Street
Bury BL9 7BS
Scale 1:100 @ A3 Date January 2022

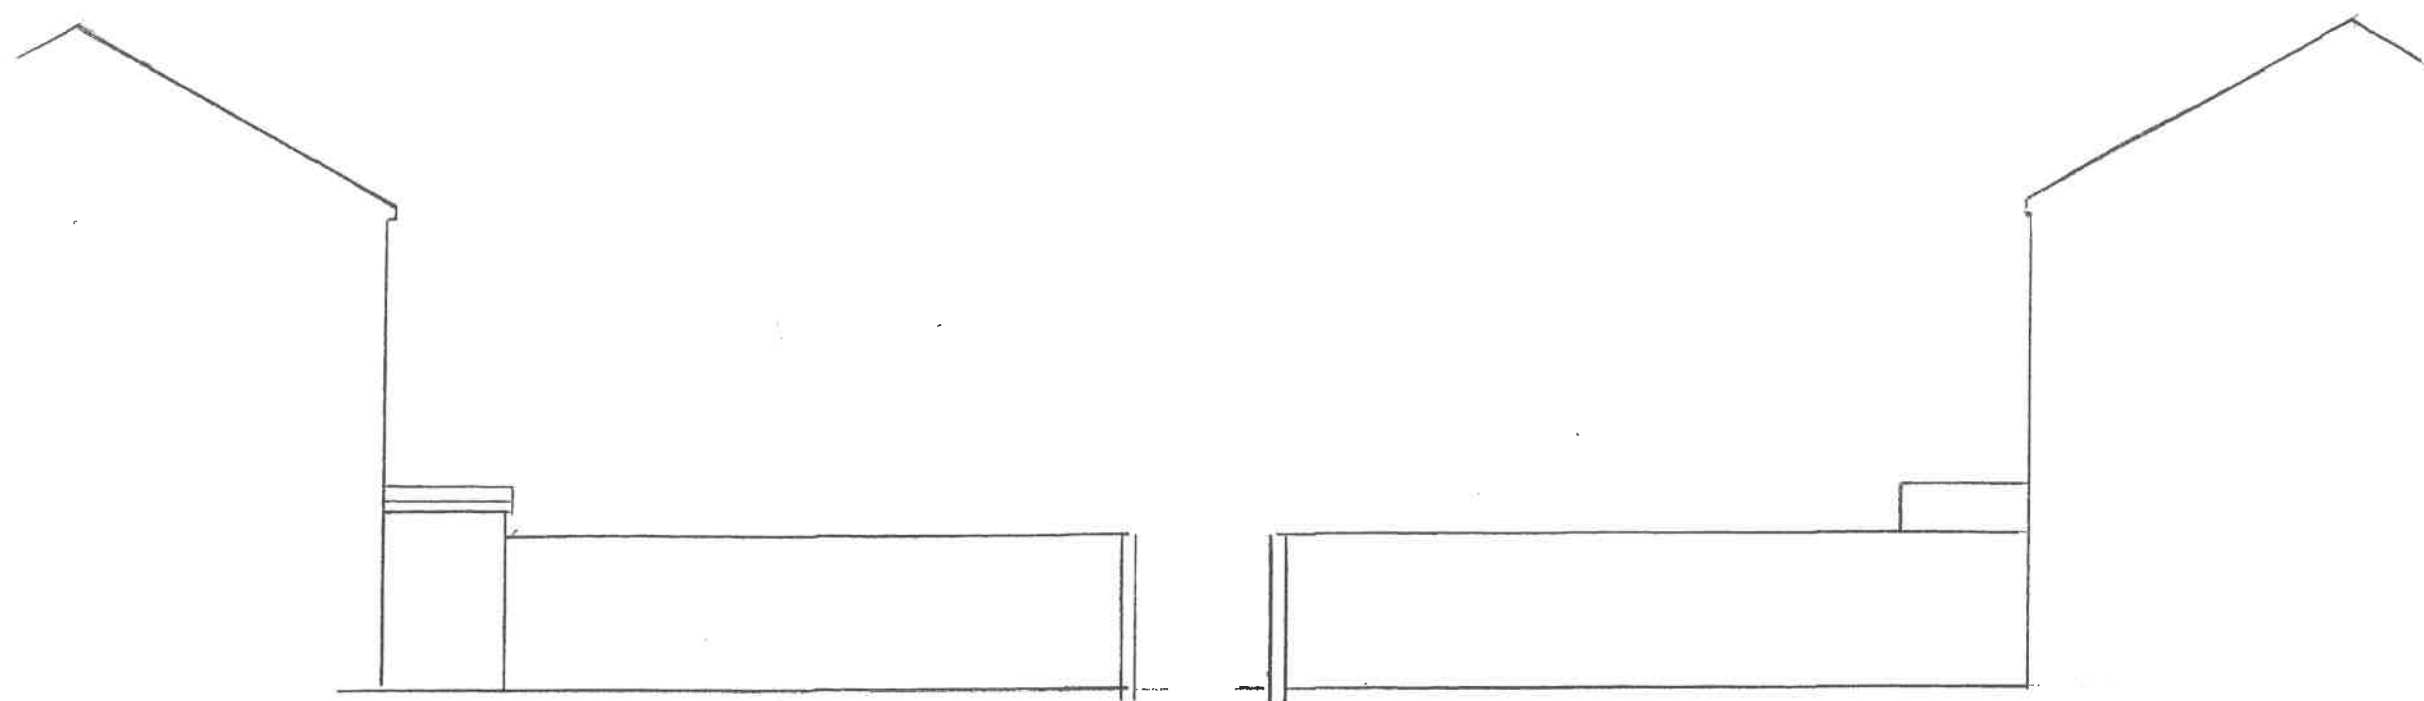

Thompson Designs
 Tel 0161 705 1458 Mob 07884 318634
 Sheet 1 Rear Extension
 Existing Plans and Elevations
 58 South Cross Street
 Bury BL9 7BS
 Scale 1:100 @ A3 Date January 2022