



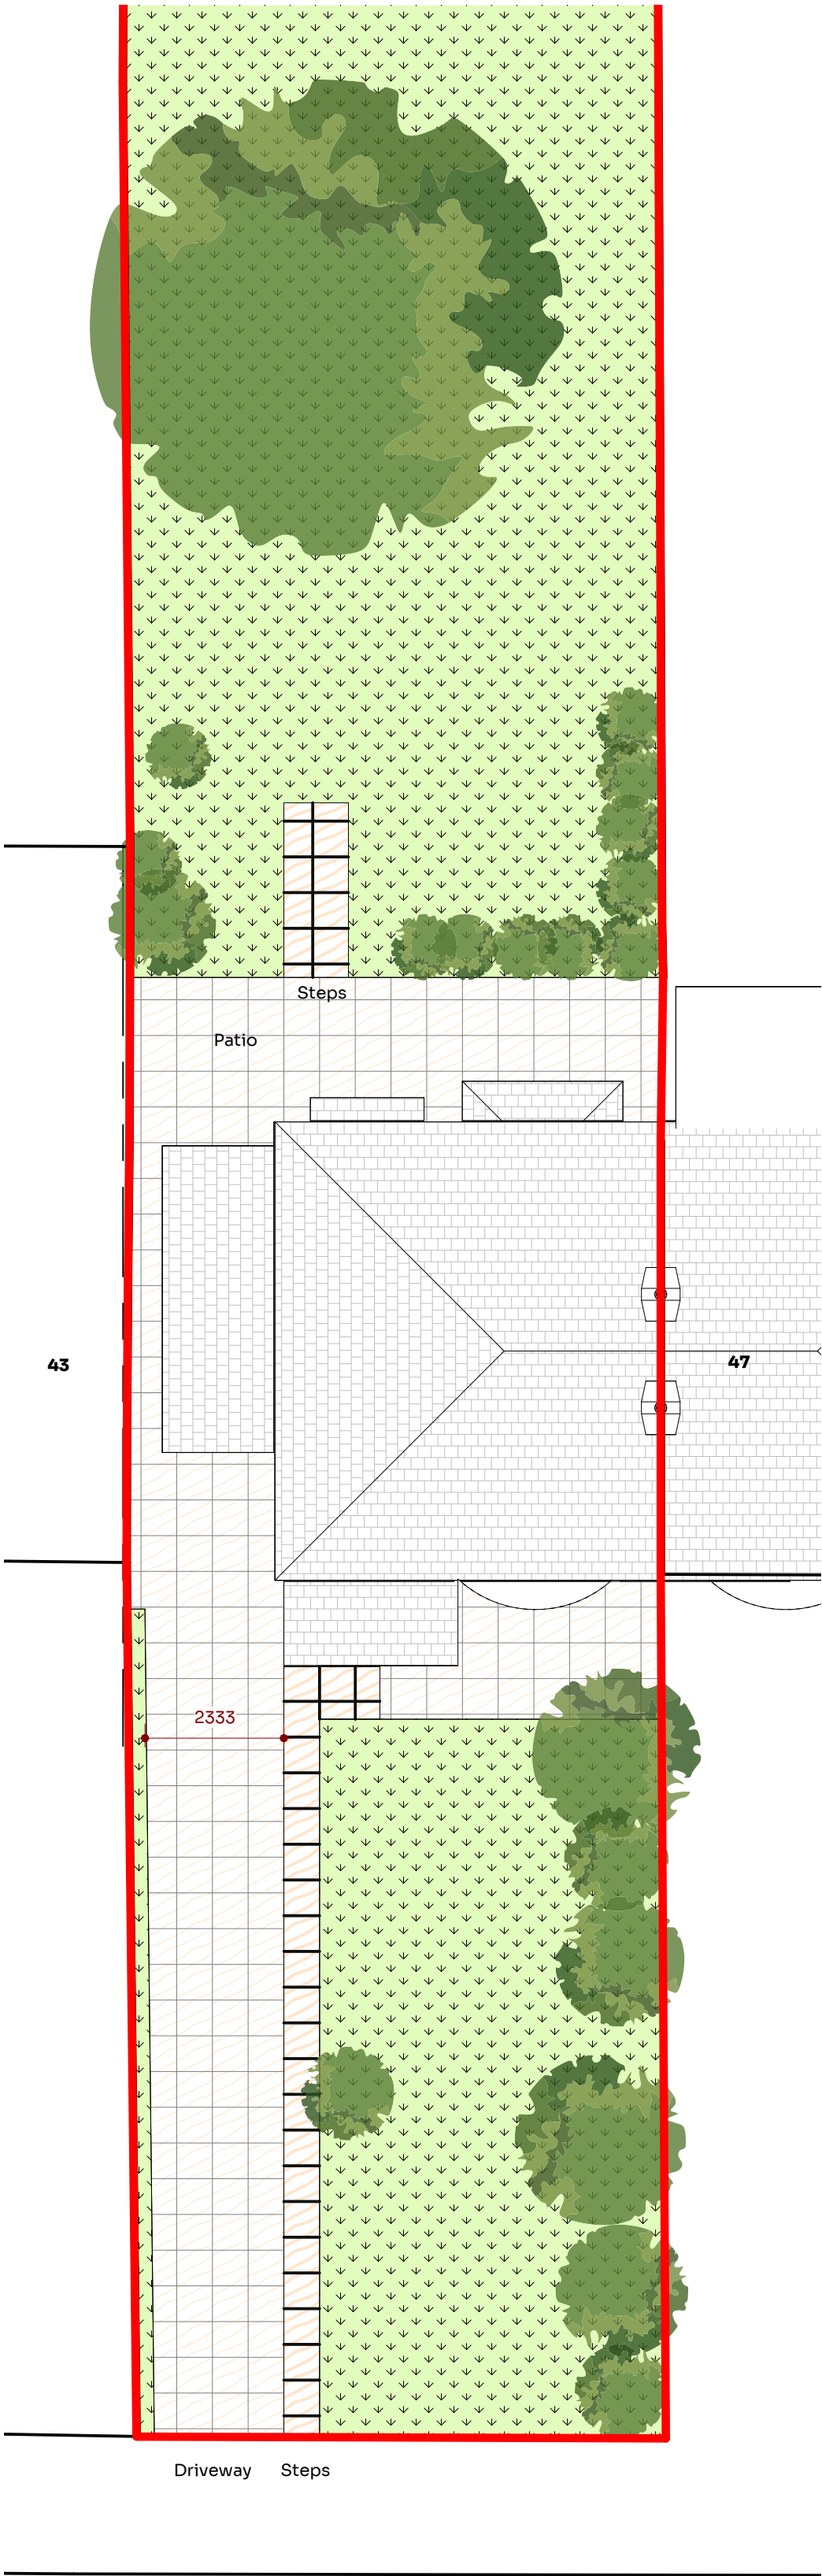

AGECROFT RD EAST

1 Existing


1:100

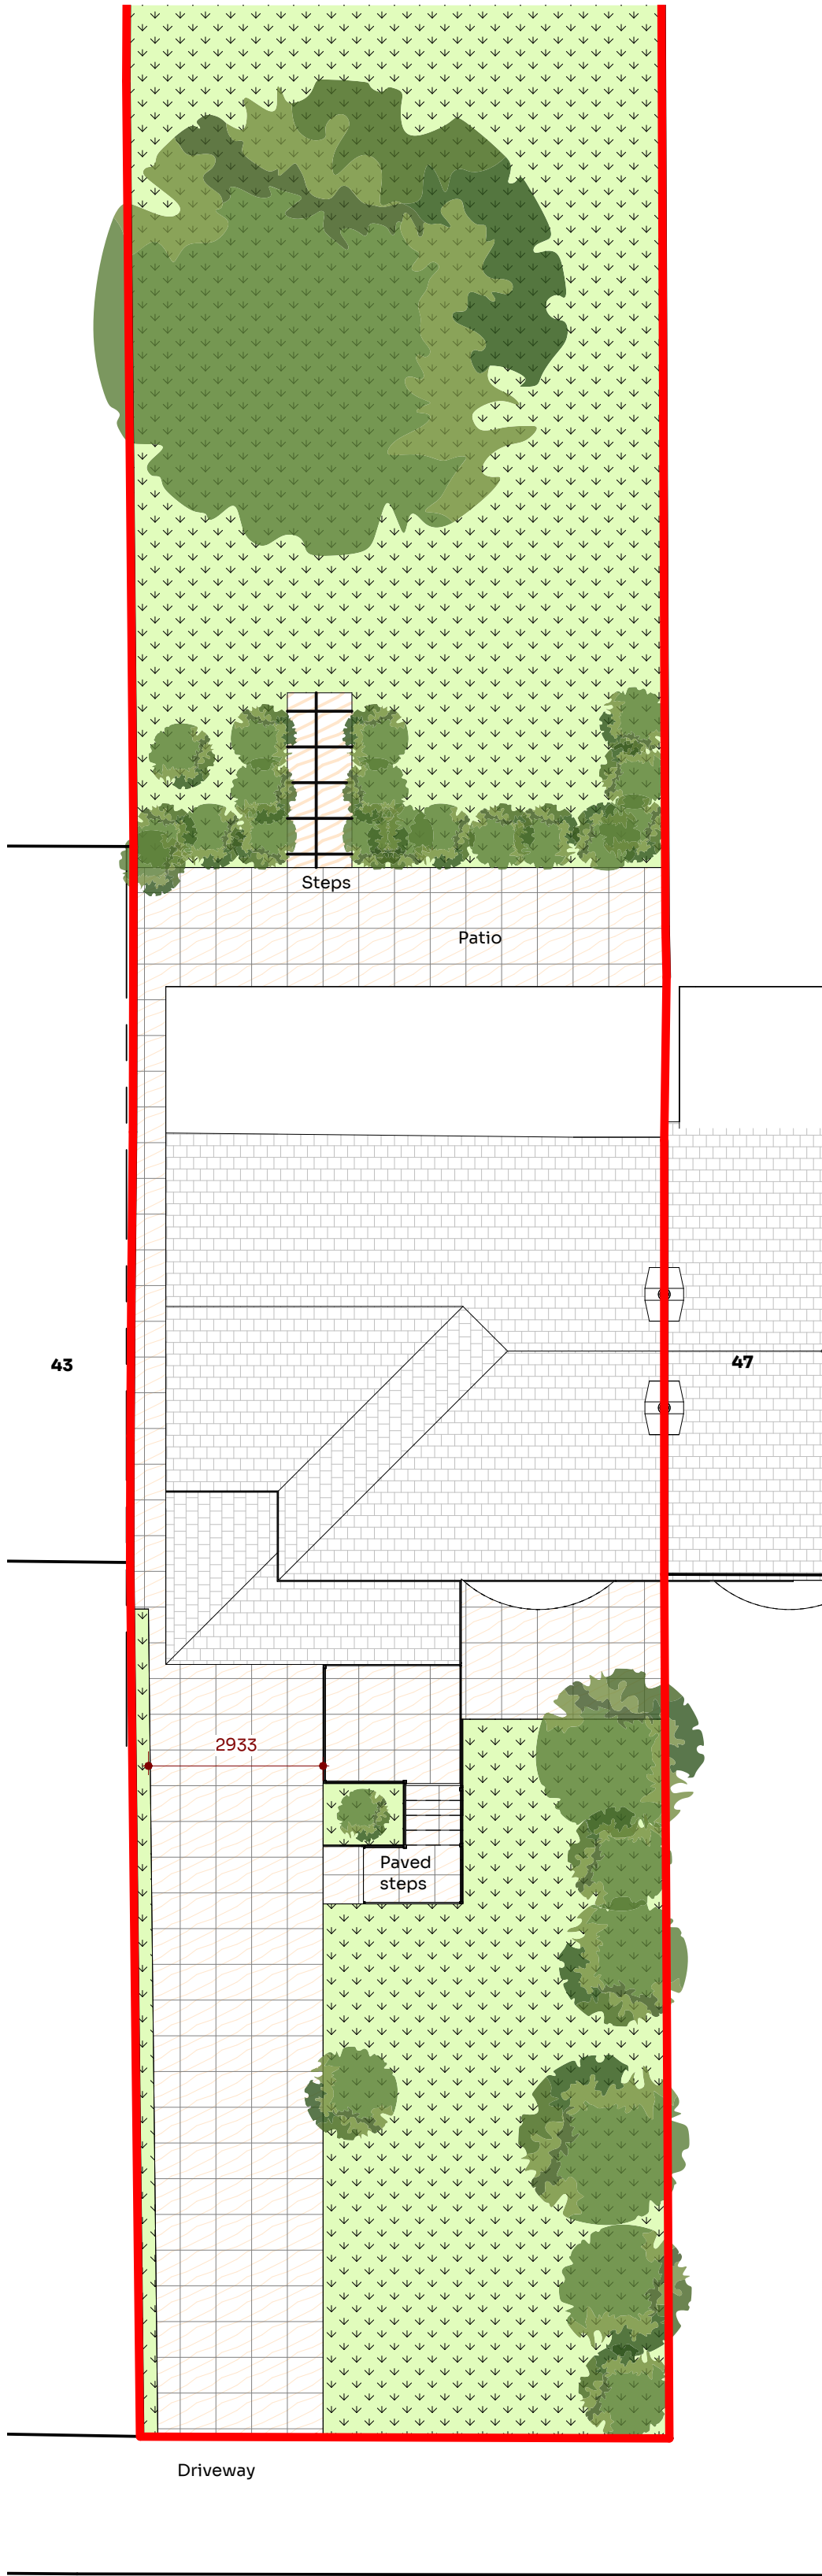

AGECROFT RD EAST

2 Proposed

1:100

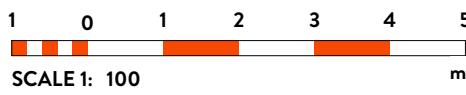

PL1	Issued for Planning	02/11/25
PL2	Issued for Planning	04/11/25
PL3	Issued for Planning	09/12/25

REV	Details	By	Date
-----	---------	----	------

Stamp:
ISSUED FOR PLANNING

Project No:
JC_243

Project:
No. 45 AGECROFT RD EAST

Drawing No: **A1.2** Revision: **PL3**

Title:
EXISTING AND PROPOSED SITE LAYOUT PLANS

Project Address:
45 Agecroft Rd E, Prestwich, Manchester M25 9RQ

Scale on A1: **1:100** Drawn by: **JC** Checked by: **JC**



To be read with JCD specification and all relevant documents. Check all dimensions on site, report discrepancies before starting work. No liability accepted for unauthorised changes or works. This drawing is confidential, do not copy or share without written permission. Property of JCD Design Group Ltd, return on request. © JCD Design Group Ltd