


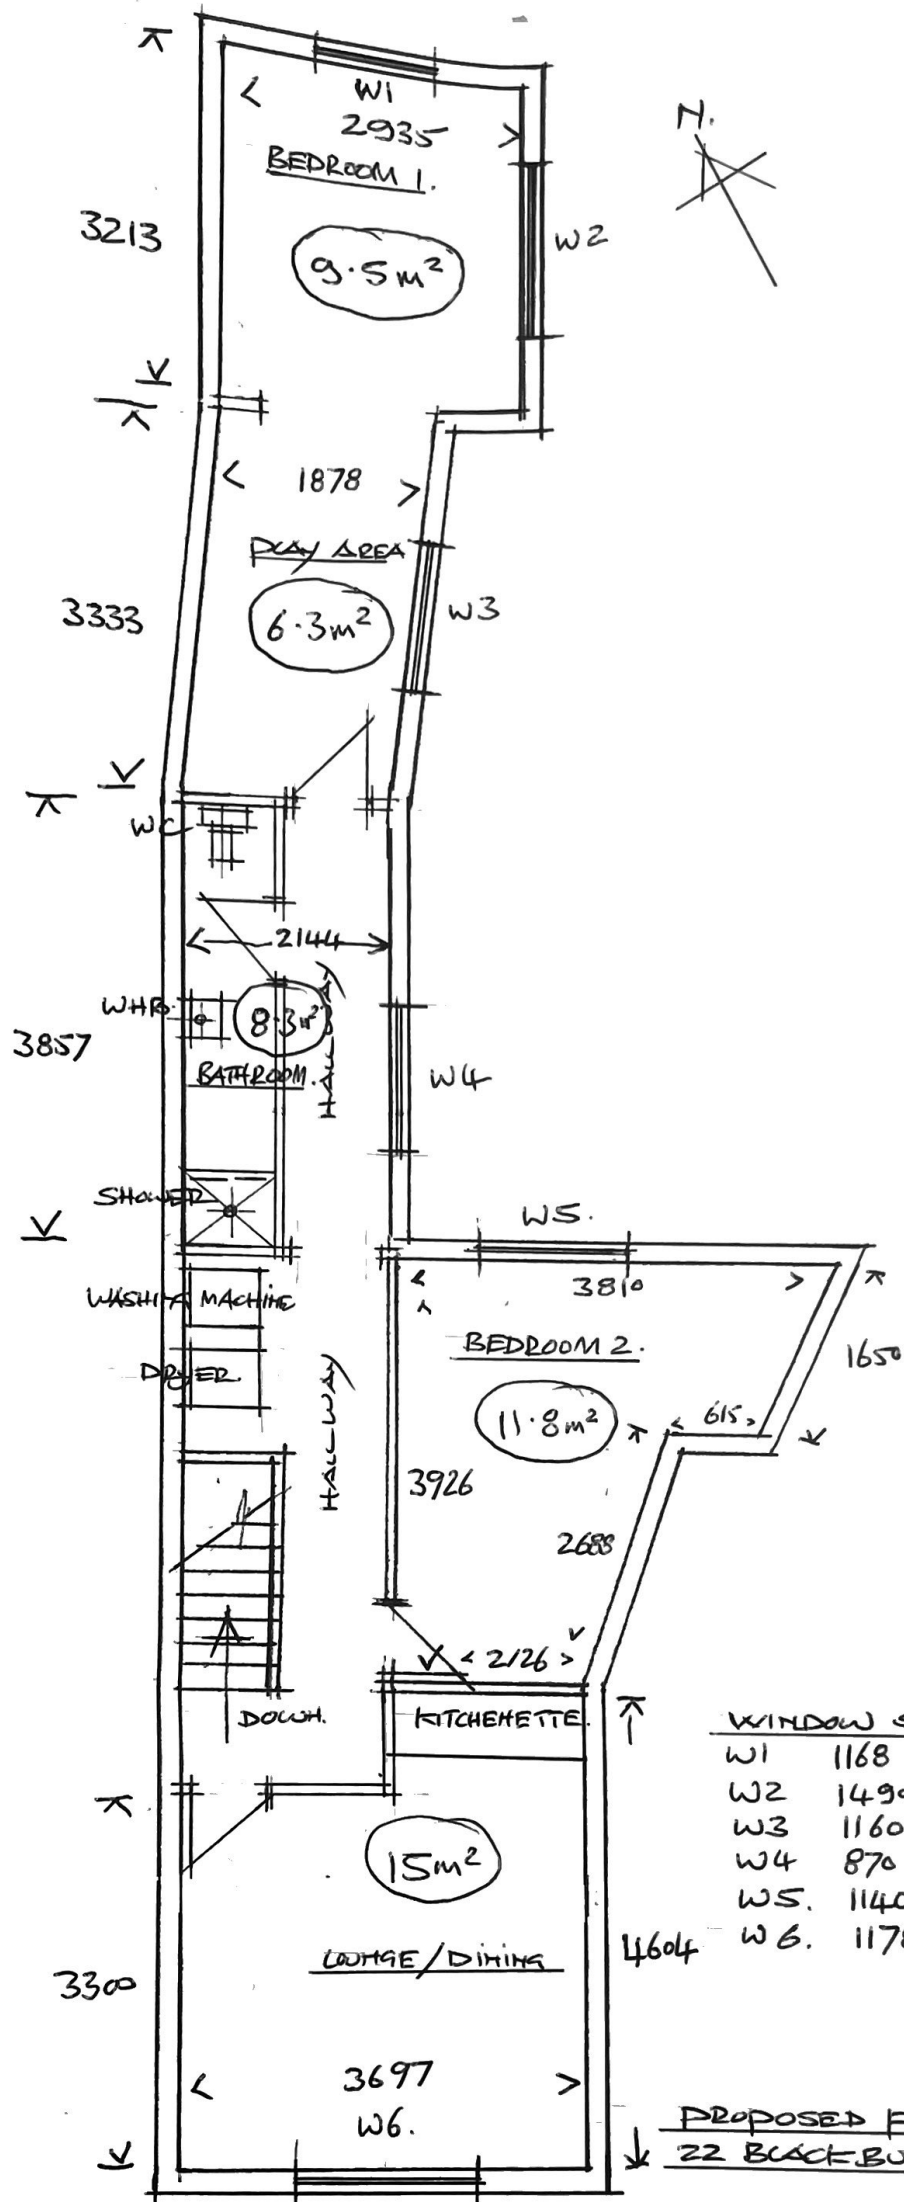

WINDOW SCHEDULE.

W1	1168	x	1006	H
W2	1490	x	1006	H
W3	1160	x	1010	H
W4	870	x	865	H
W5.	1140	x	1160	H
W6.	1178	x	1745	H

PROPOSED FIRST FLOOR PLAN LAYOUT.
22 BLACKBURN ST, RADCLIFFE