



229 SUMMERSEAT LANE
BLO 9UL

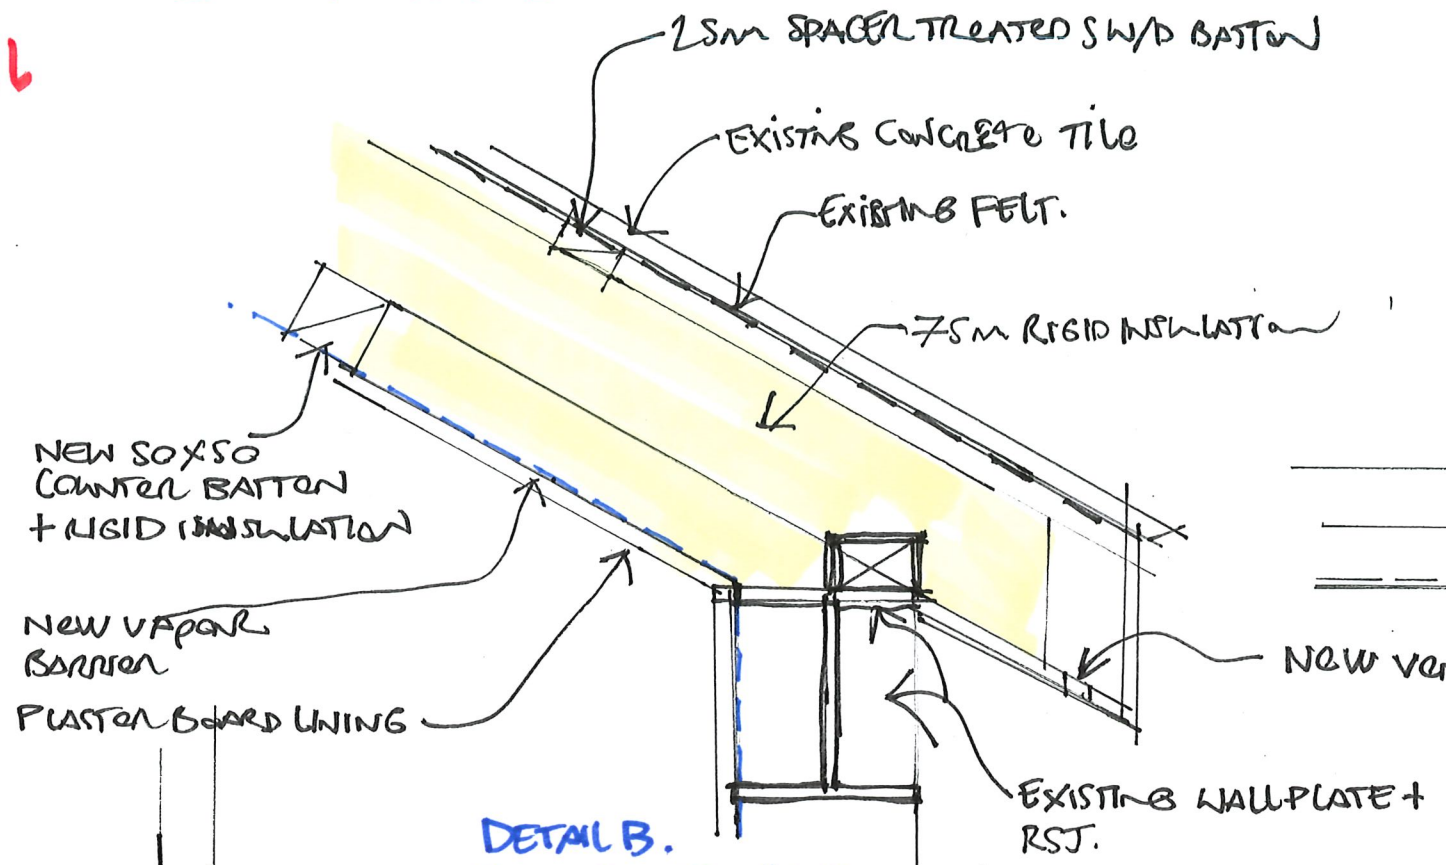


DETAIL B.
NEW INSULATED ROOF
BUILDUP TO ACHIEVE 0.18W/m²K

NEW GLAZED DOUBLE DOOR
TO ACHIEVE 1.8W/m²K.

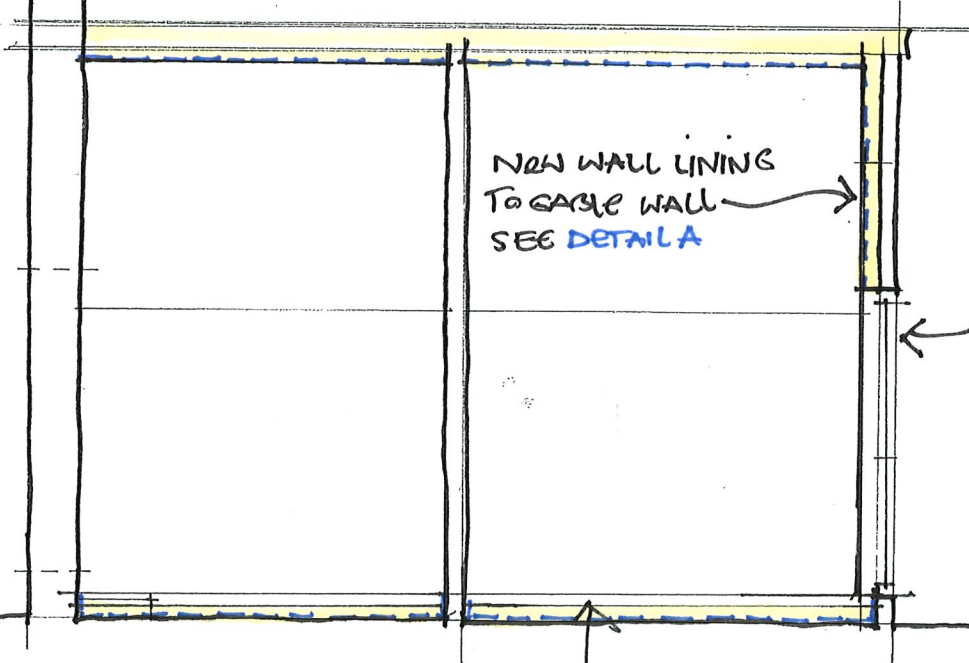

SECTION A-A
PROPOSED

NEW FLOOR BUILDUP 75mm RIGID
INSULATION + 75mm SCREED TO
ACHIEVE U VALUE OF 0.25W/m²K

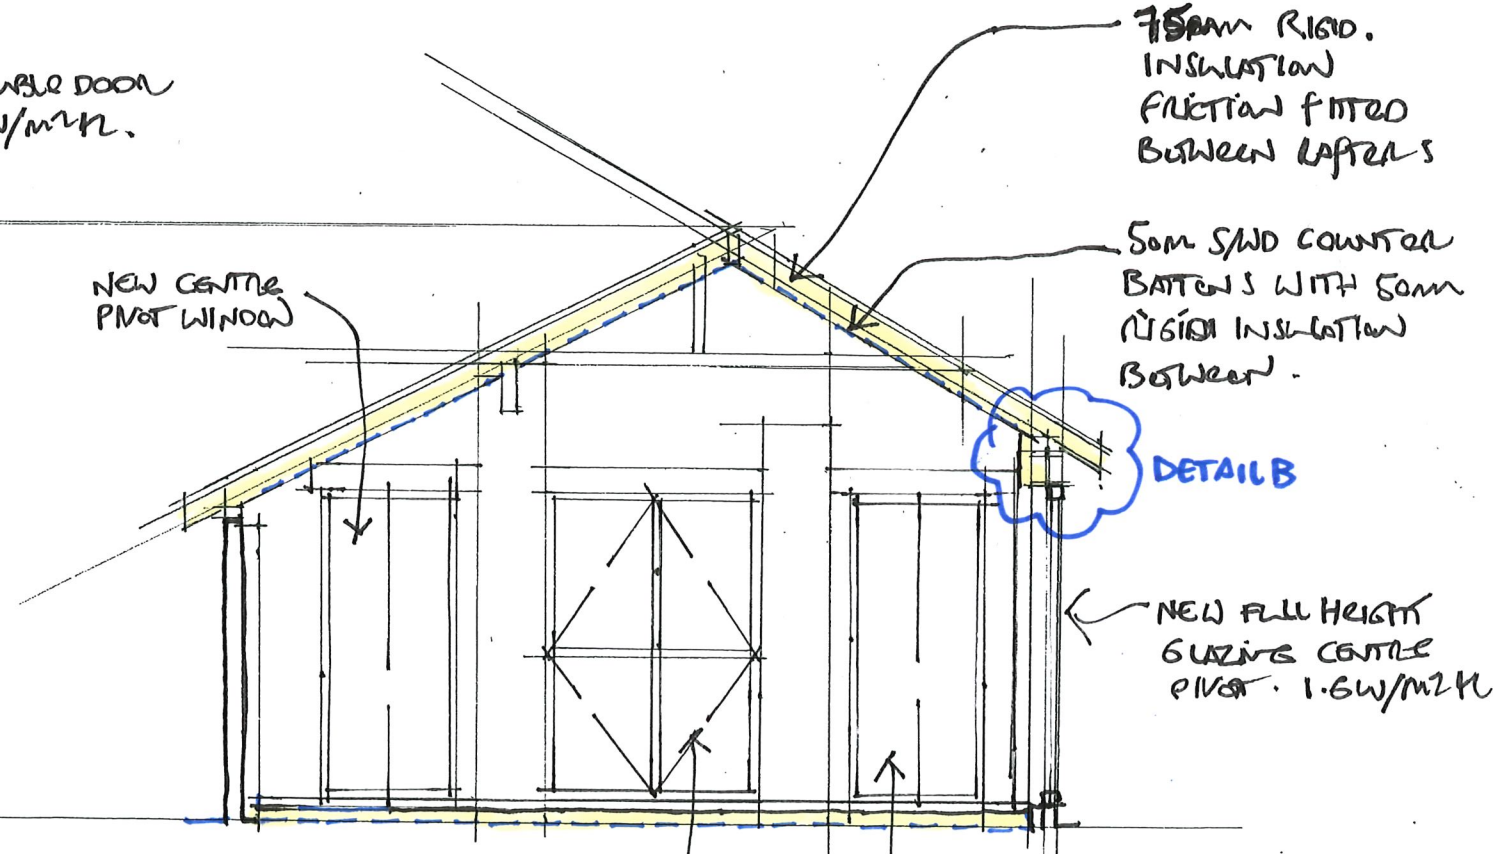

SECTION B-B.
PROPOSED.

NEW
DOUBLE DOOR
(GLAZED)
1.8W/m²K

NEW CENTRE PIVOT WINDOW