
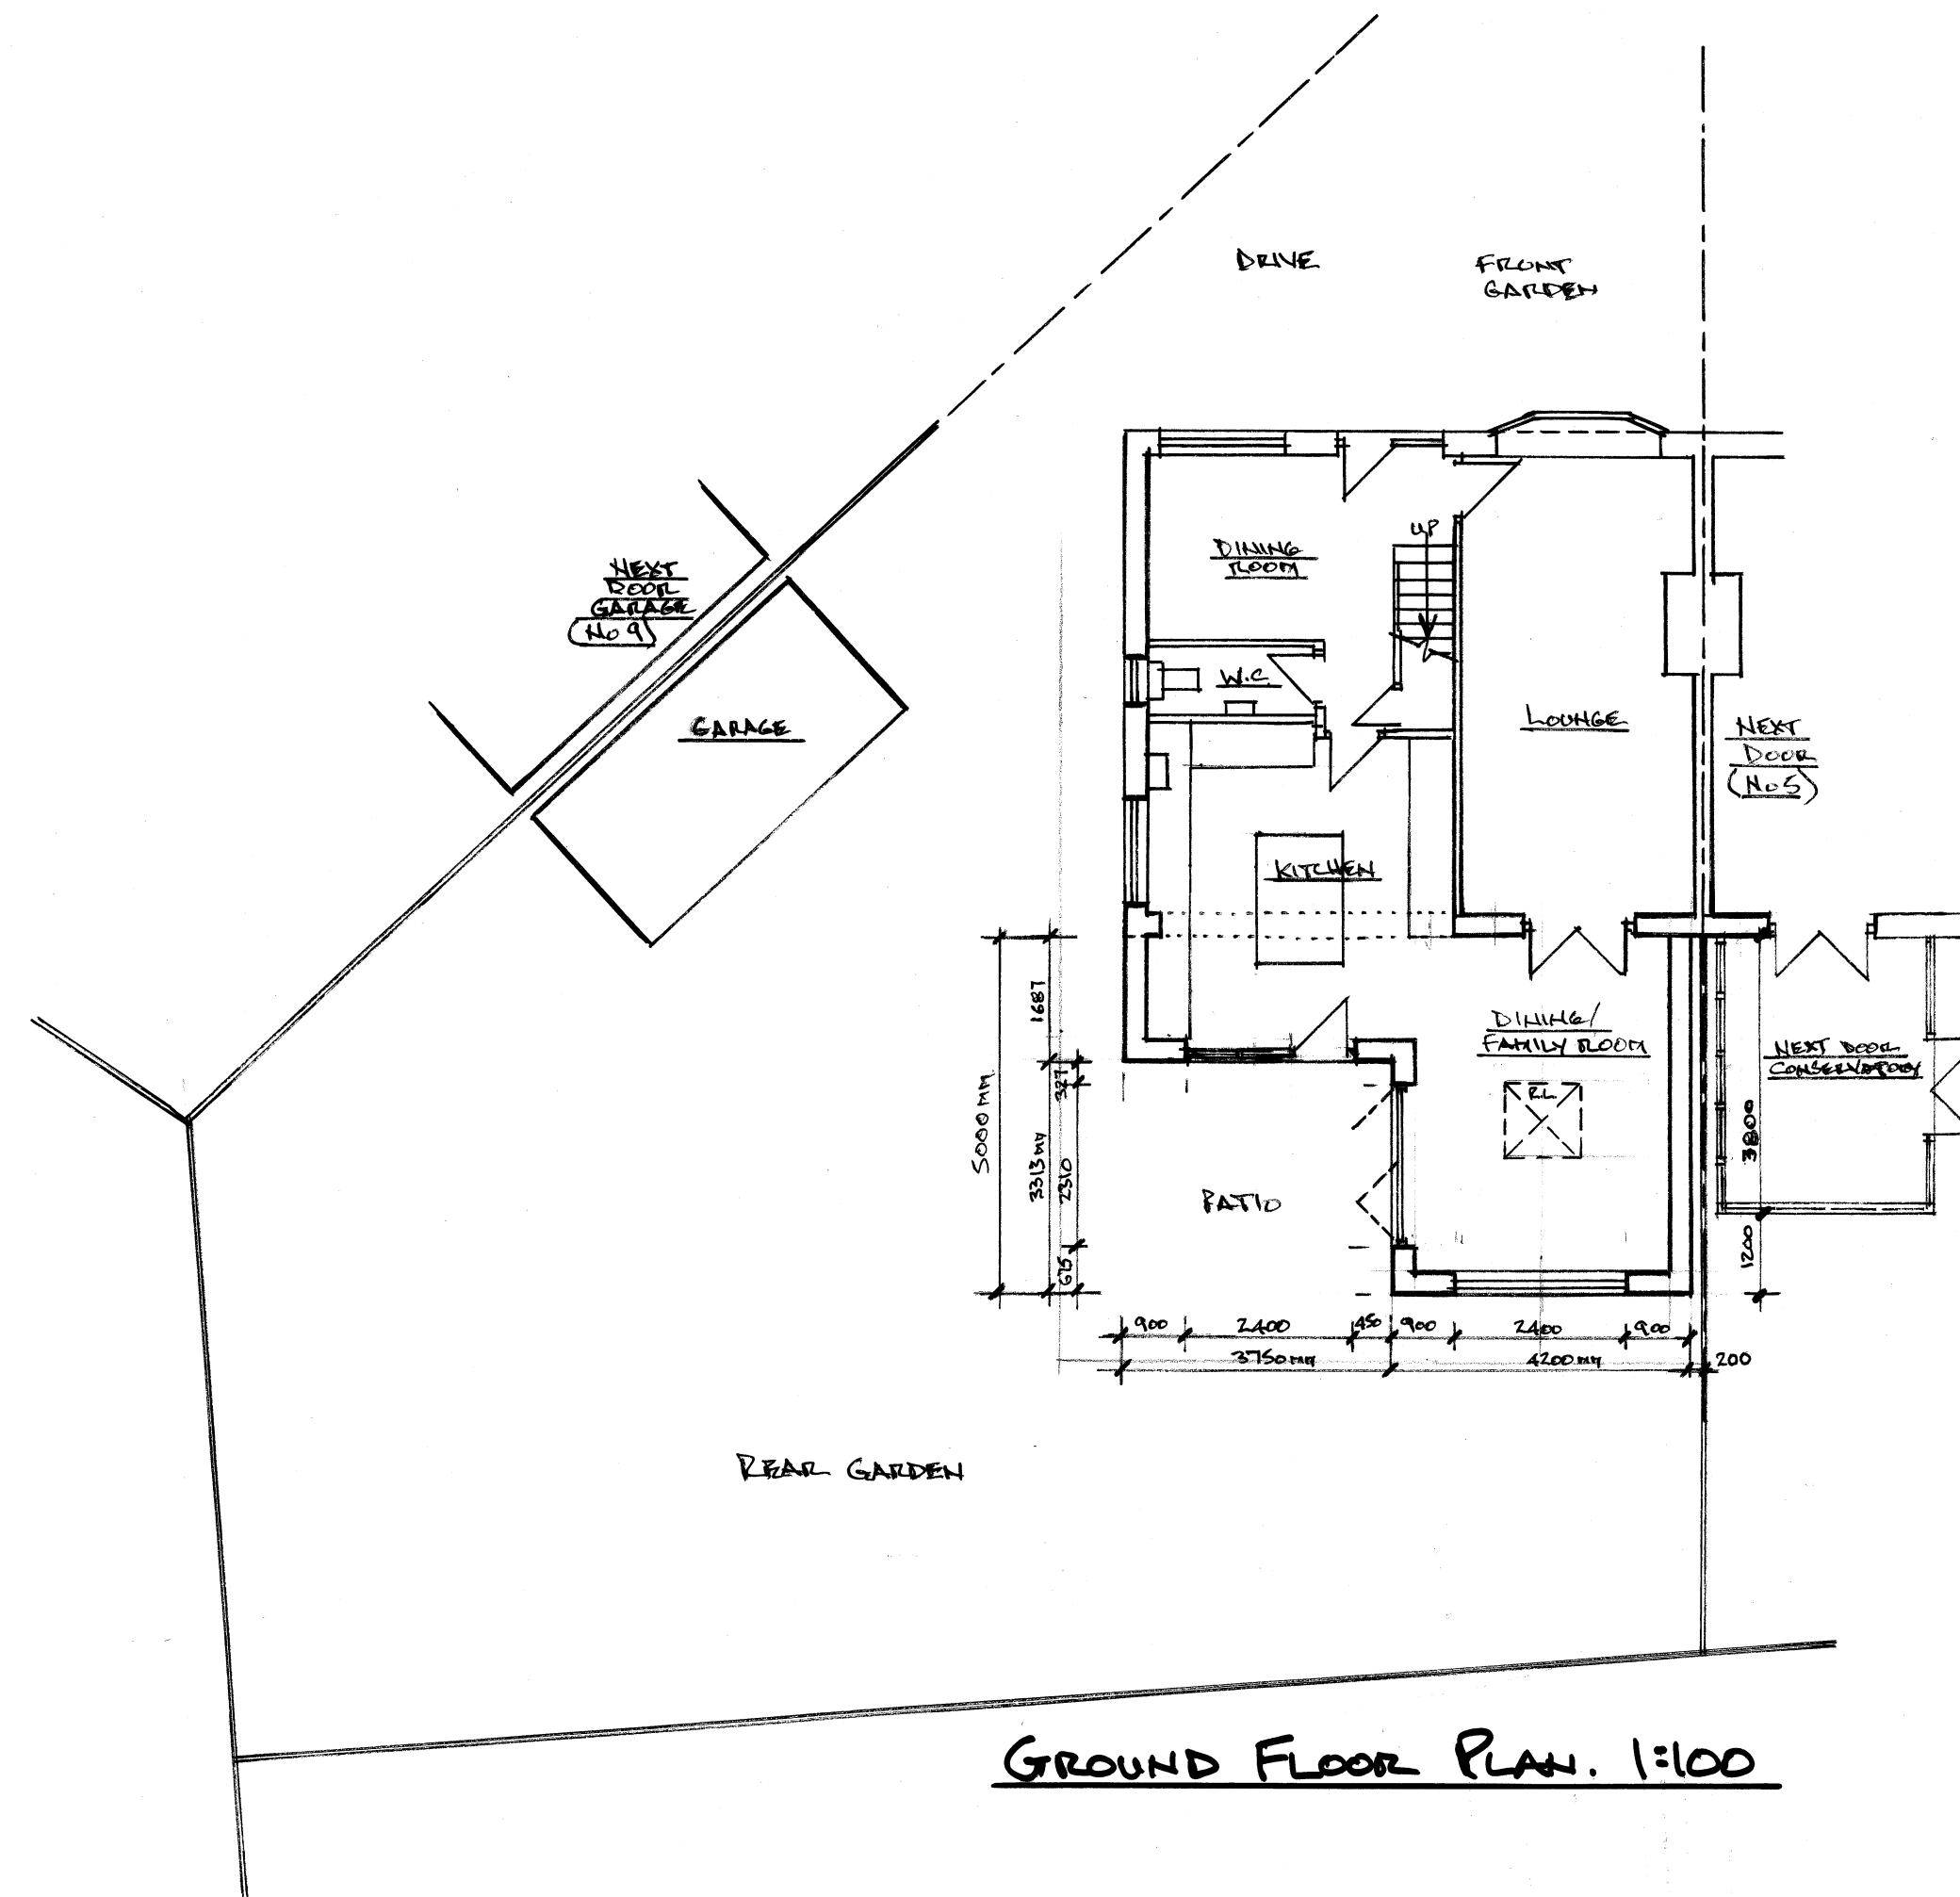


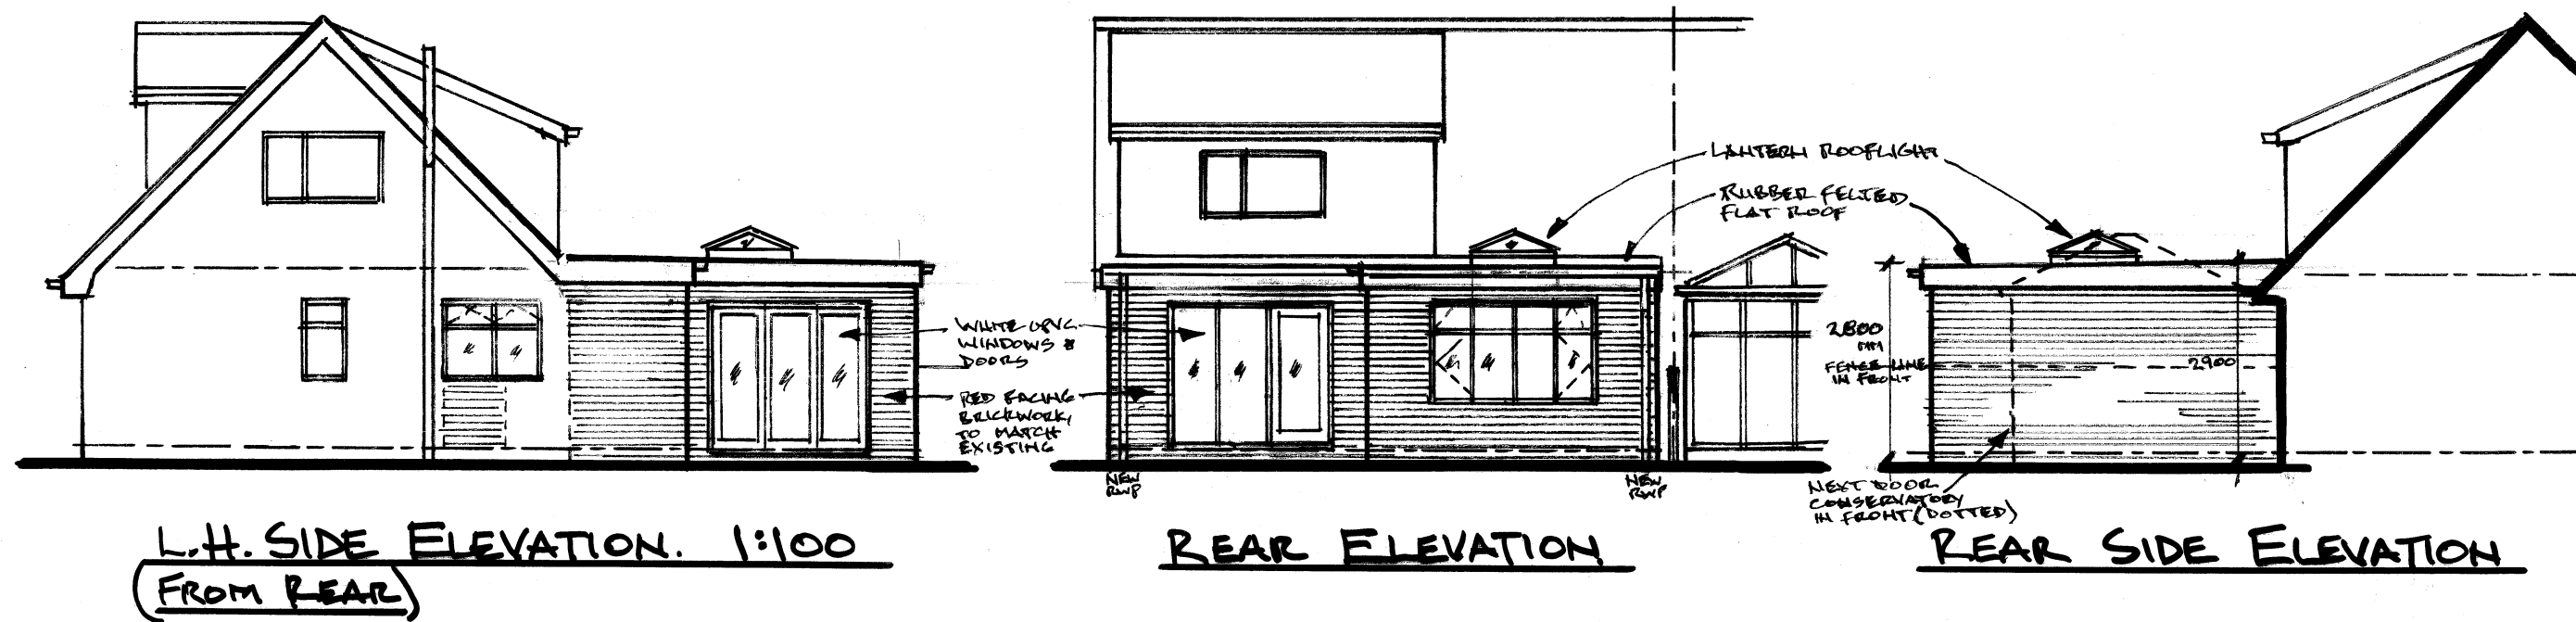

Architectural & Building Services NEIL BUTTERWORTH Tel: Mobile: 07785 275483 89 Higher Ainsworth Road, Radcliffe, Manchester M26 4JJ			
Job Title PROPOSED SINGLE STOREY REAR EXTENSION, & INTERNAL ALTERATIONS, AT 7 CHEVIOT CLOSE, WALSHAW, BURY, FOR MR & MRS D. IVES.			
Drawing Title PLANS & ELEVATIONS (PROPOSED)			
Scale 1:100	Date APR. 23.	Drawn by NB	Drawing No. 2