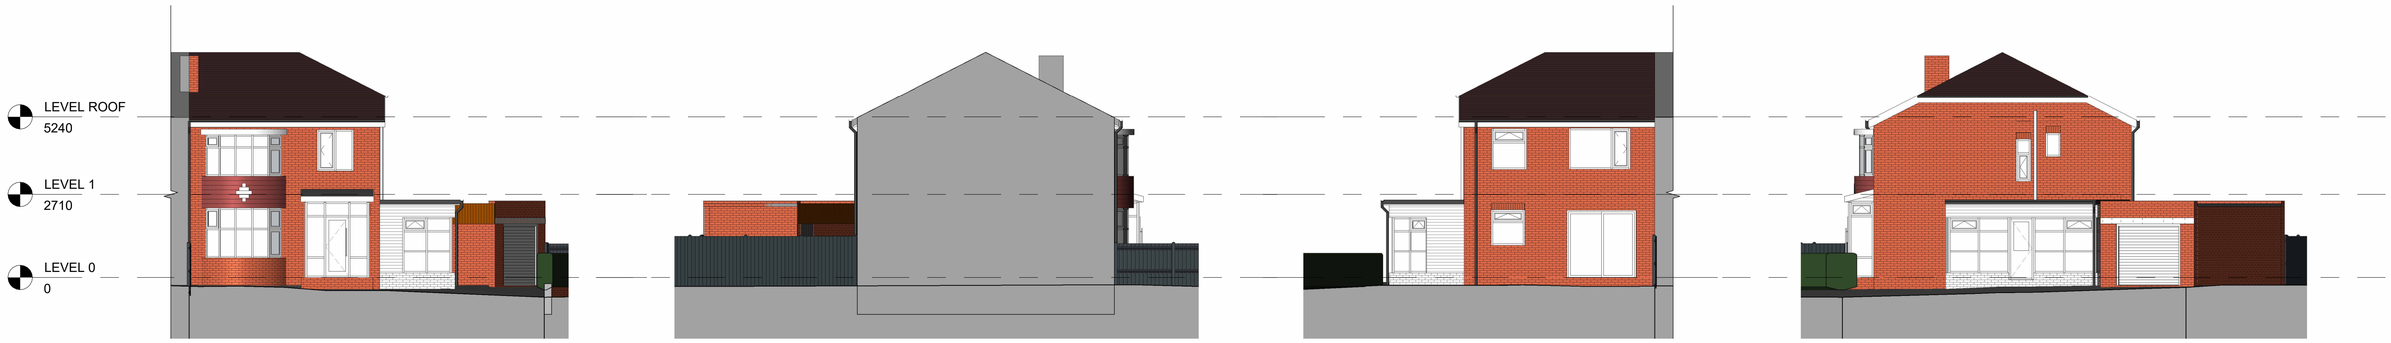

3 Front - Existing
1 : 100

4 Left Side - Existing
1 : 100

5 Rear - Existing
1 : 100

6 Right Side - Existing
1 : 100

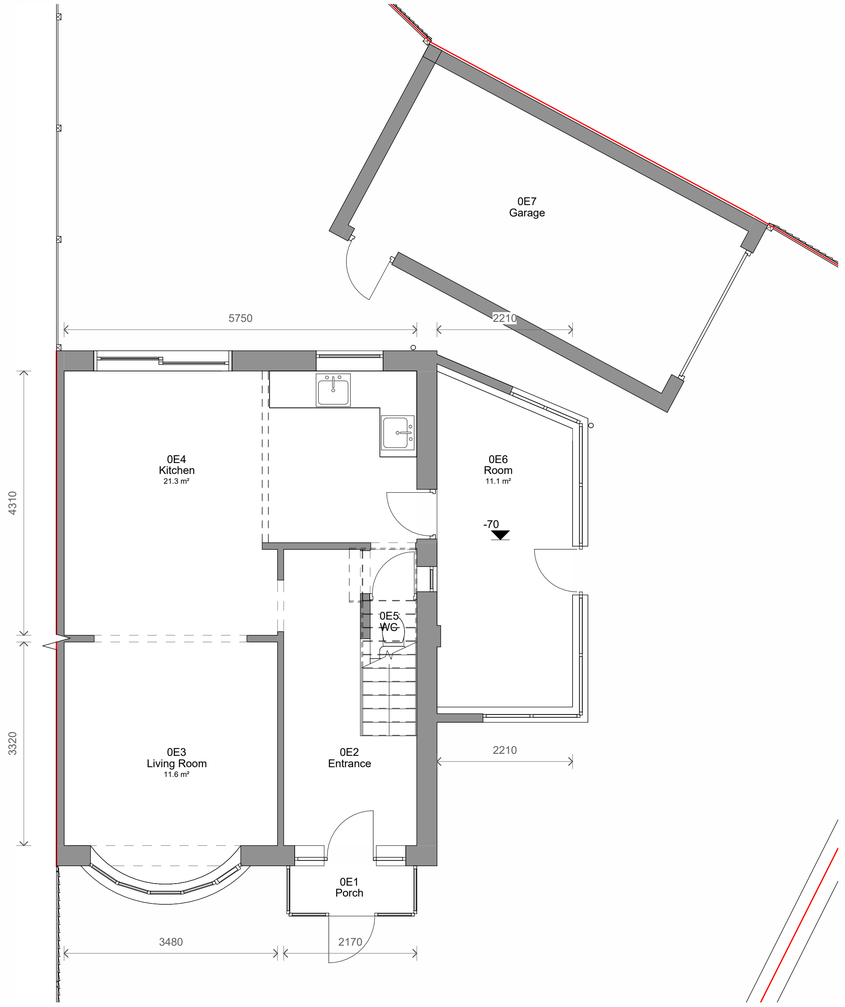

1 Level 0 - Existing
1 : 50

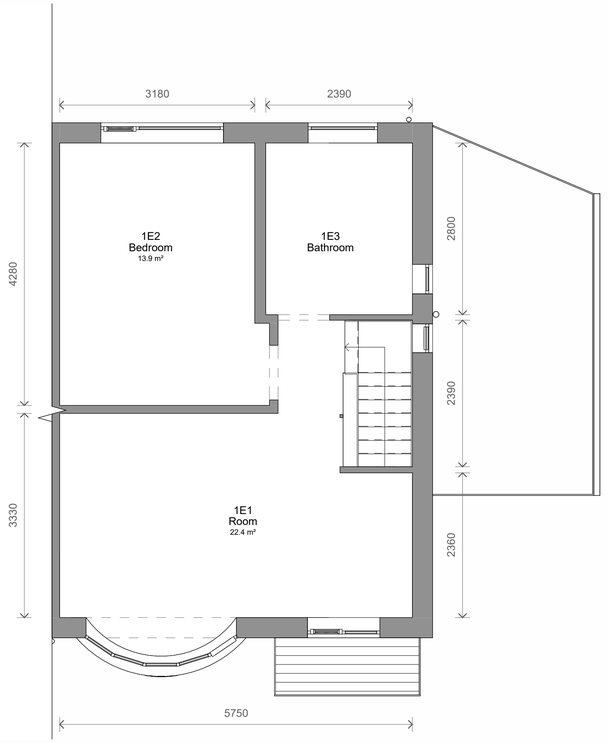

2 Level 1 - Existing
1 : 50

1 : 50
0 1 2 4m

1 : 100
0 1 2 5 10m

No.	Description	Date	Initial

PROJECT
89 Butterstile Lane

TITLE
Existing Plans and Elevations

STATUS
DESIGN

DRAWN BY	DATE	SCALE (@ A1)
JB	29/04/2025	As indicated

PROJECT NUMBER	DRAWING NUMBER	REV
GSS25080	002	

GOLD SKETCH
S T U D I O S
www.goldsketch.co.uk info@goldsketch.co.uk 0161 792 9595

NOTES
© COPYRIGHT - ALL RIGHTS RESERVED.
THIS DRAWING MUST NOT BE REPRODUCED WITHOUT PRIOR WRITTEN CONSENT.
DO NOT SCALE FROM THIS DRAWING. USE FIGURED DIMENSIONS ONLY.
ALL DIMENSIONS AND SETTING OUT SHALL BE CHECKED AND CONFIRMED ON SITE. ANY DISCREPANCIES TO BE REPORTED TO THE DESIGNER PRIOR TO THE COMMENCEMENT OF ANY WORK. ALL WORK AND MATERIALS TO BE IN ACCORDANCE WITH CURRENT STATUTORY REGULATIONS, RELEVANT CODES OF PRACTICE AND BRITISH STANDARDS. ALL DIMENSIONS ON THIS DRAWING ARE IN MILLIMETRES (UNLESS OTHERWISE STATED).