

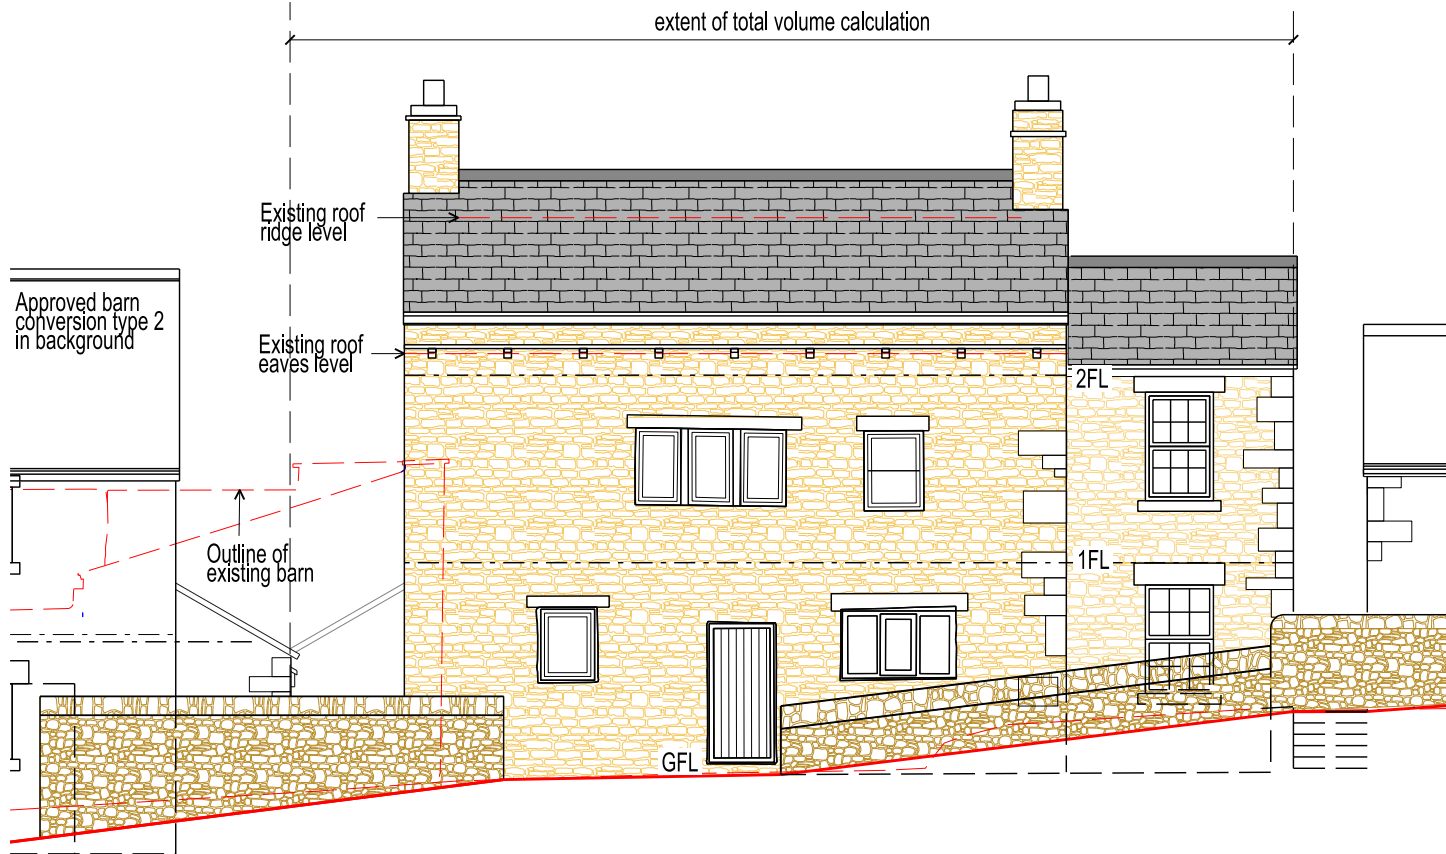


Proposed total volume= 691.84 c um including side extensions/ bin store/ stairs and chimneys

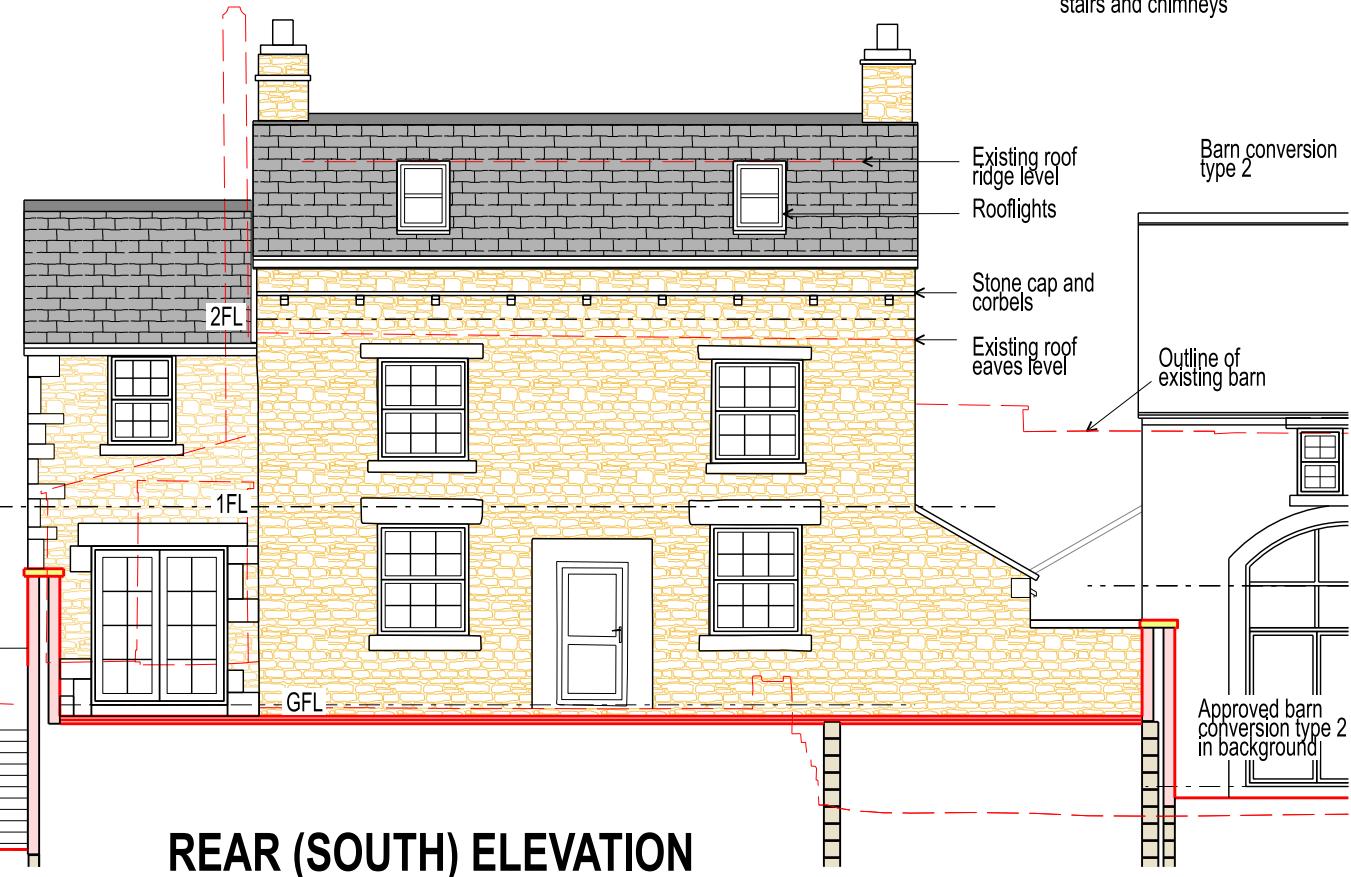


FRONT (NORTH) ELEVATION


New build type 4

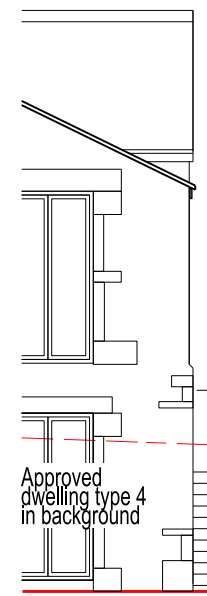


REAR (SOUTH) ELEVATION

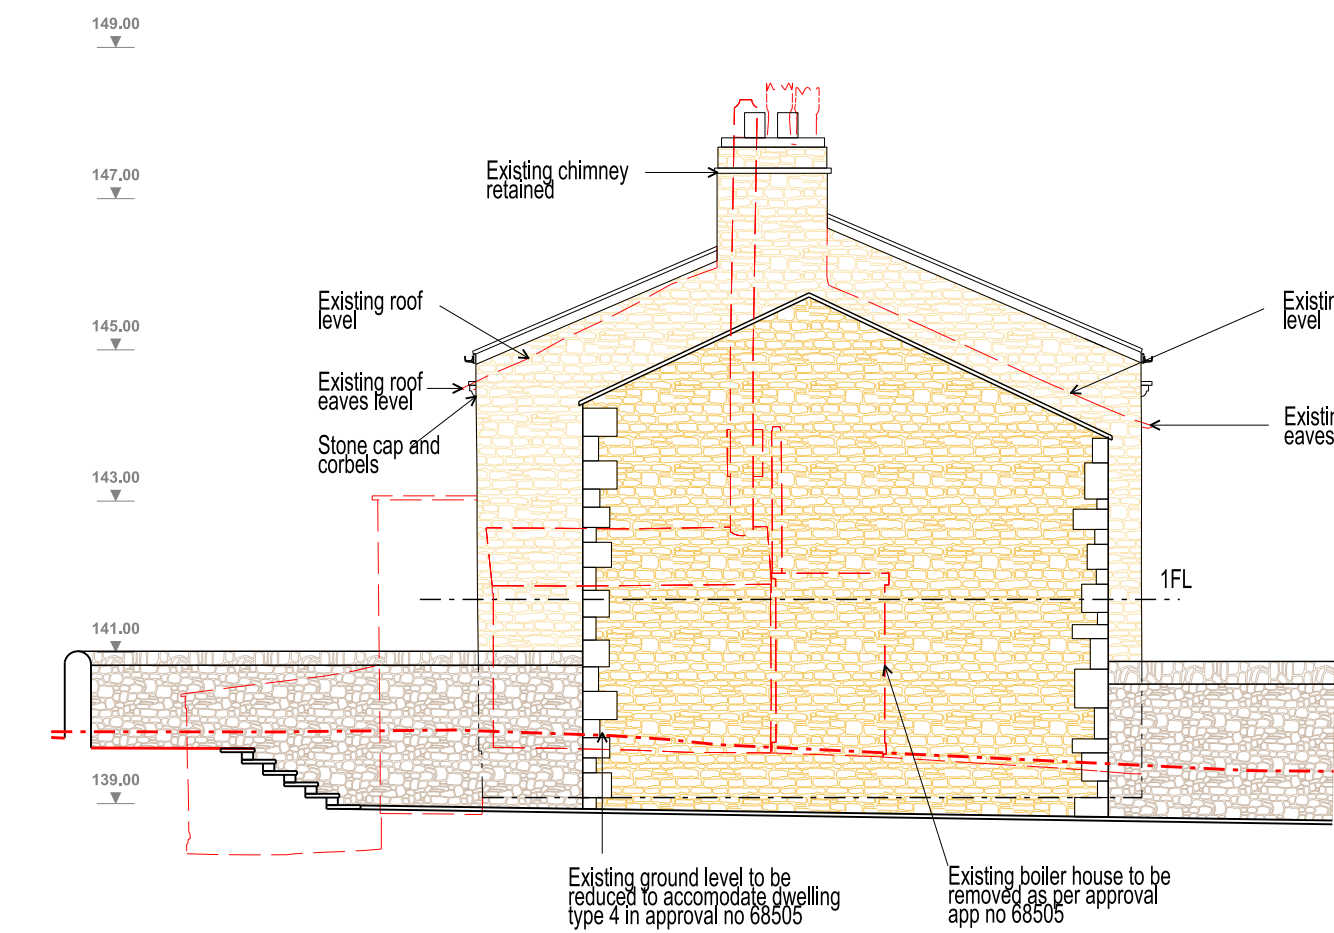

WEST (SIDE) ELEVATION

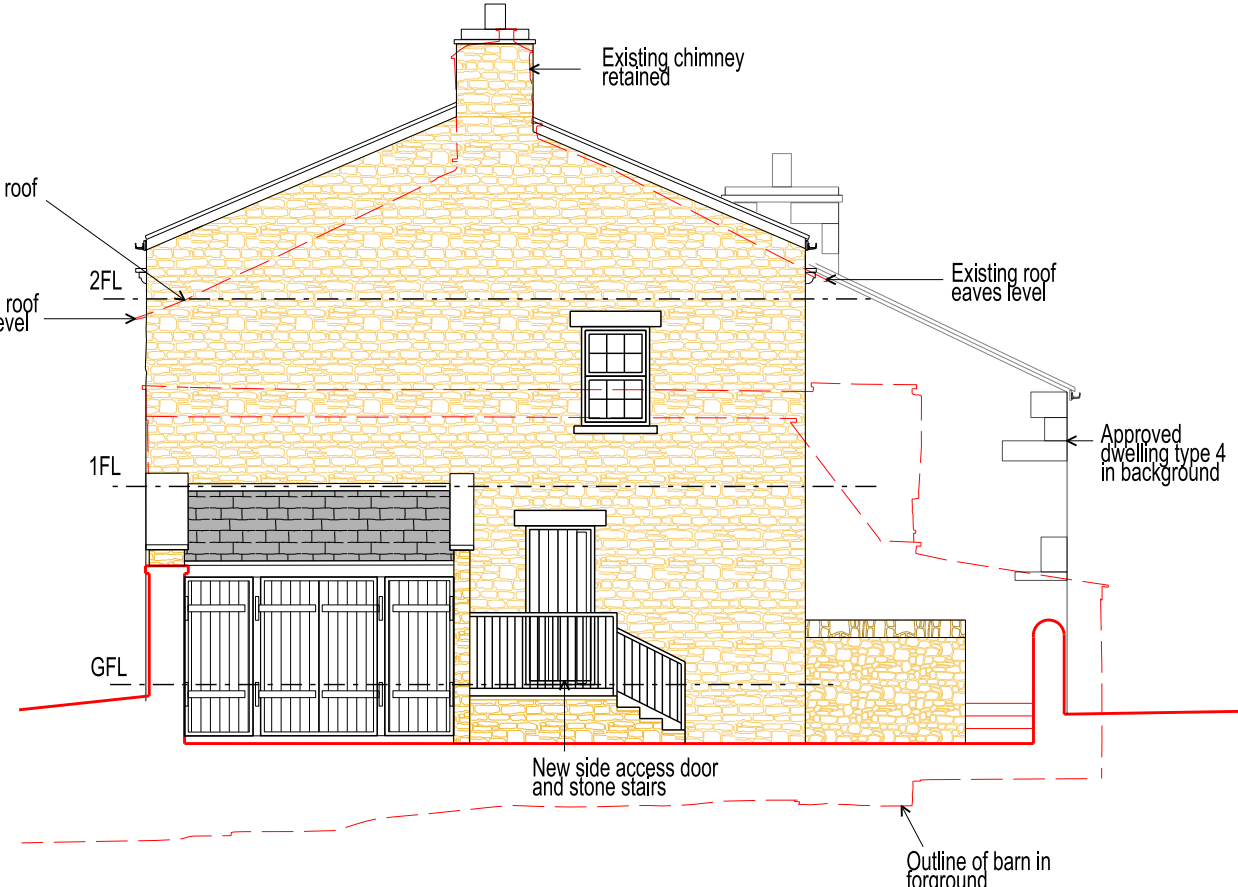

EAST (SIDE) ELEVATION

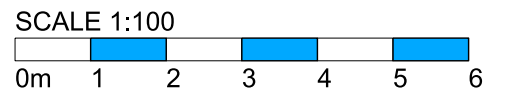

REV.C 250510	volume added	RSL
REV.B 250419	UPDATED	RSL
REV.A 250415	UPDATED	RSL
REV.	DATE	NOTES

CLIENT / PROJECT
HOLLYMOUNT PROPERTY DEVELOPMENTS LTD

HOLLYMOUNT FARM GREENMOUNT

DRAWING TITLE
PROPOSED FARMHOUSE ELEVATIONS TYPE 1

STATUS
PLANNING

DATE	DRAWN	SCALE @ A3
APR 25	RSL	100

PROJECT NUMBER	PLAN/ BUILD	TYPE	NUMBER	REVISION LETTER
----------------	-------------	------	--------	-----------------

108	BLD	E	23	C
-----	-----	---	----	---

Site Location Plans	L	GA Plans	P	Elevations	E
Sections	S	Details	D	Prefix: Colour	C

HAWTHORN DESIGN PARTNERSHIP
HAWTHORN ESTATES LTD
LUMB, ROSSENDALE, BB4 9ND
T. 08453 900 444

E. design@hawthorn-estates.co.uk
www.hawthorn-estates.co.uk



SITE SPECIFIC HAZARDS

IN ACCORDANCE WITH THE REQUIREMENTS OF THE CDM REGULATIONS 2015 THE FOLLOWING SIGNIFICANT RESIDUAL HAZARDS HAVE NOT BEEN DESIGNED OUT OF THIS PROJECT AND MUST BE TAKEN INTO CONSIDERATION BY CONTRACTORS PLANNING TO UNDERTAKE THE WORKS SHOWN ON THIS DRAWING:

THIS DRAWING IS PROTECTED BY COPYRIGHT AND MUST NOT BE COPIED OR REPRODUCED WITHOUT THE WRITTEN CONSENT OF HAWTHORN ESTATES LIMITED.
ALL DIMENSIONS AND SIZES TO BE CHECKED ON SITE. NORTH POINTS SHOWN ARE INDICATIVE. ©

KEY

- STRUCTURE REMOVED
- NATURAL SLATE
- RECLAIMED STONE
- DRY STONE WALL