
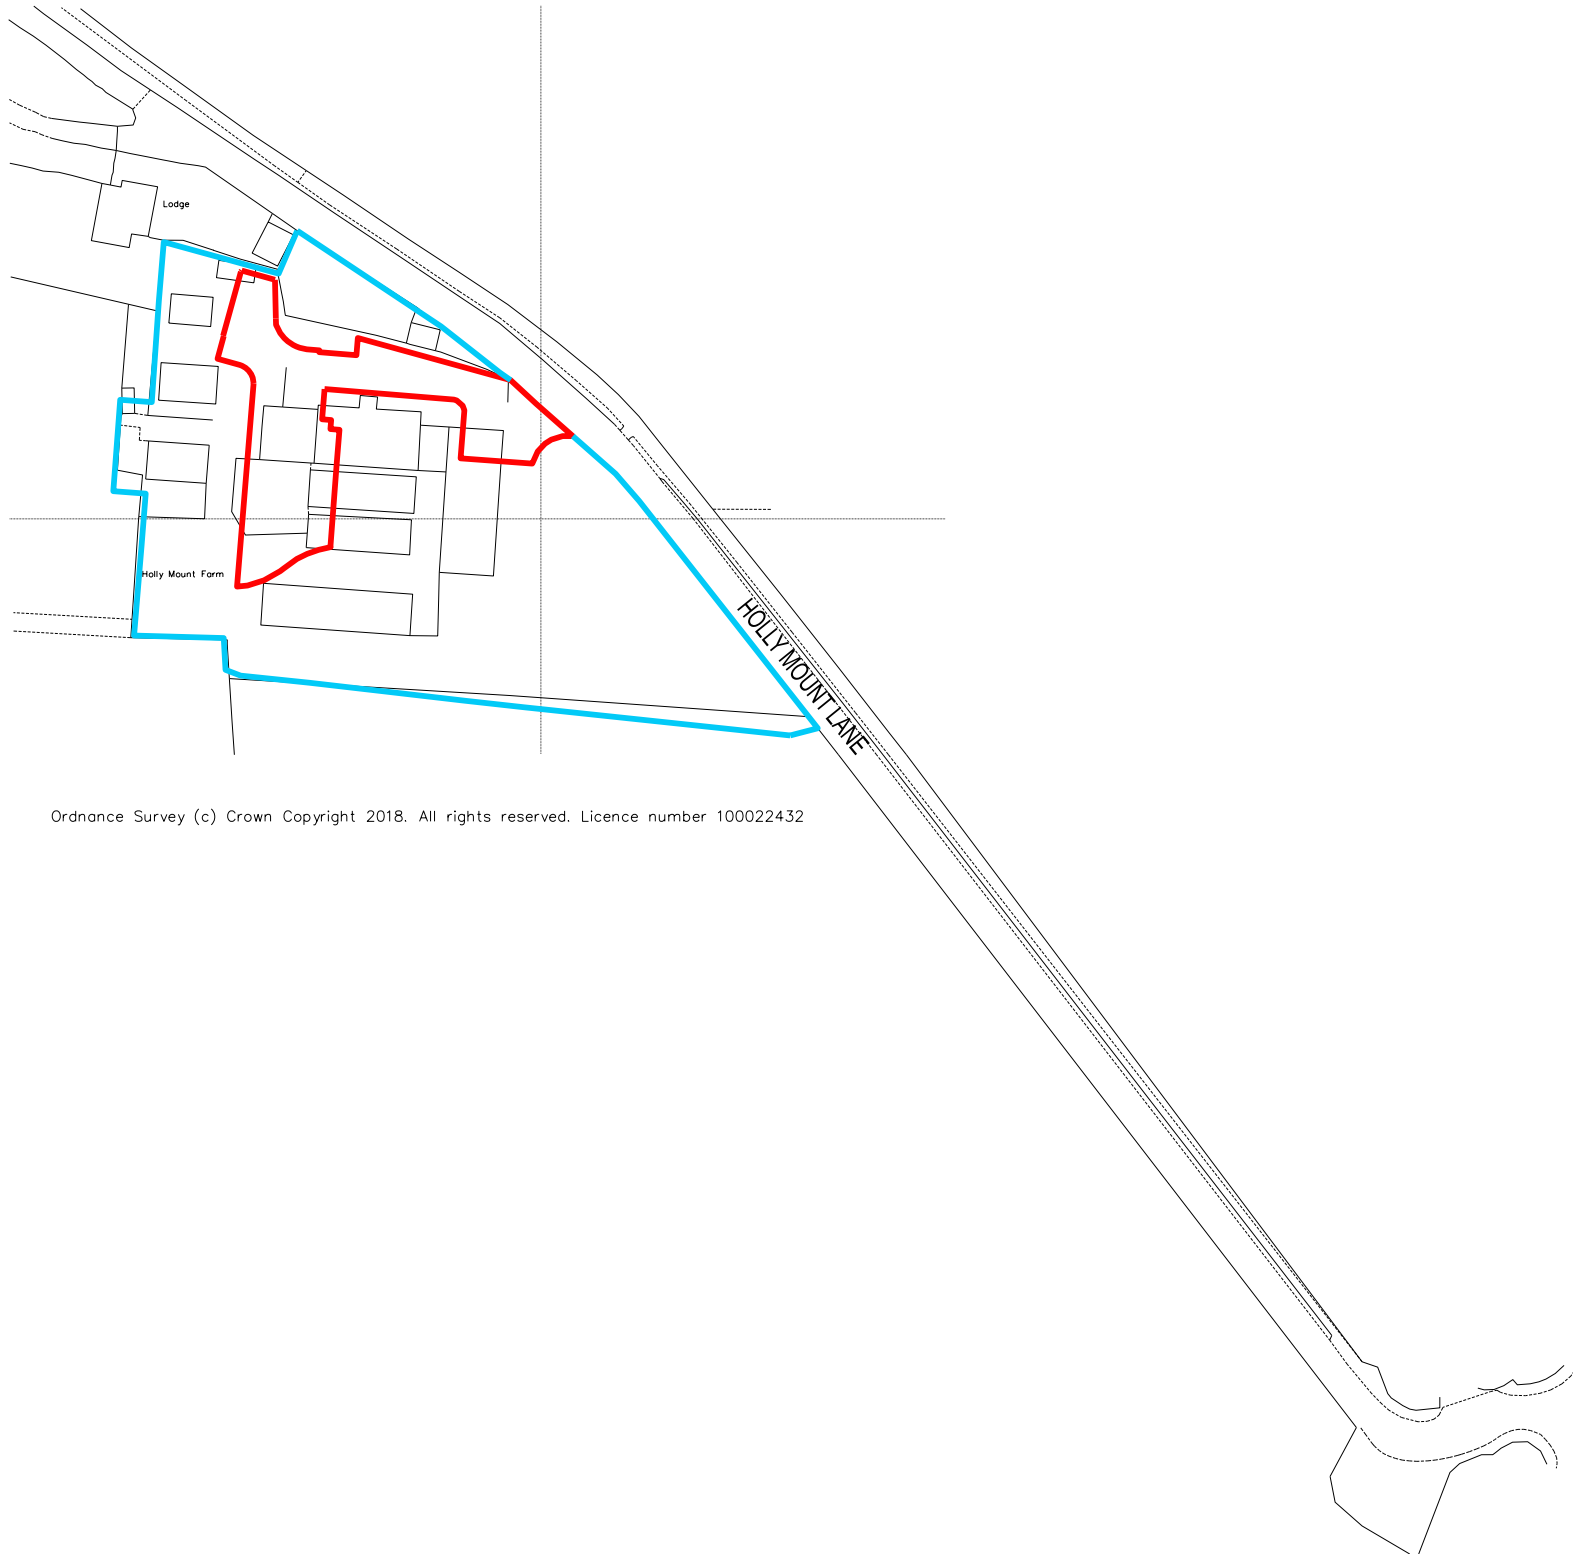


THIS DRAWING IS PROTECTED BY COPYRIGHT AND MUST NOT BE COPIED OR REPRODUCED WITHOUT THE WRITTEN CONSENT OF HAWTHORN ESTATES LIMITED. NO DIMENSIONS ARE TO BE SCALED FROM THIS DRAWING. ALL DIMENSIONS AND SIZES TO BE CHECKED ON SITE. NORTH POINTS SHOWN ARE INDICATIVE. ©

SITE SPECIFIC HAZARDS

IN ACCORDANCE WITH THE REQUIREMENTS OF THE CDM REGULATIONS 2015 THE FOLLOWING SIGNIFICANT RESIDUAL HAZARDS HAVE NOT BEEN DESIGNED OUT OF THIS PROJECT AND MUST BE TAKEN INTO CONSIDERATION BY CONTRACTORS PLANNING TO UNDERTAKE THE WORKS SHOWN ON THIS DRAWING:

SCALE 1:1250

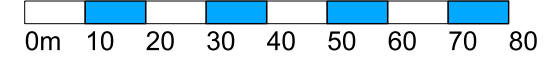

- SITE BOUNDARY -AREA 954.3 SQM
- OTHER LAND IN THE OWNERSHIP OF THE APPLICANT

Ordnance Survey (c) Crown Copyright 2018. All rights reserved. Licence number 100022432

REV.A 250510	BOUNDARY LINE UPDATED	RSL
REV.	DATE	NOTES
		INIT.

CLIENT / PROJECT
HOLLYMOUNT PROPERTY DEVELOPMENTS LTD
HOLLYMOUNT FARM GREENMOUNT

DRAWING TITLE
SITE LOCATION PLAN

STATUS
PLANNING

DATE		DRAWN		SCALE @ A4	
APR 25		RSL		1:1250	
PROJECT NUMBER		PLAN/ BUILD	TYPE	NUMBER	REVISION LETTER
108		PLN	L	09	A
Site Location Plans		L	GA Plans	P	Elevations
Sections		S	Details	D	Prefix: Colour
					C

HAWTHORN DESIGN PARTNERSHIP

HAWTHORN ESTATES LTD
LUMB, ROSSENDALE, BB4 9ND
T. 08453 900 444

E. design@hawthorn-estates.co.uk
www.hawthorn-estates.co.uk

