

112.

111

110-00

109

108

107

106

105-00

104

103


102-00

101-00

100-00

99-00

98-00

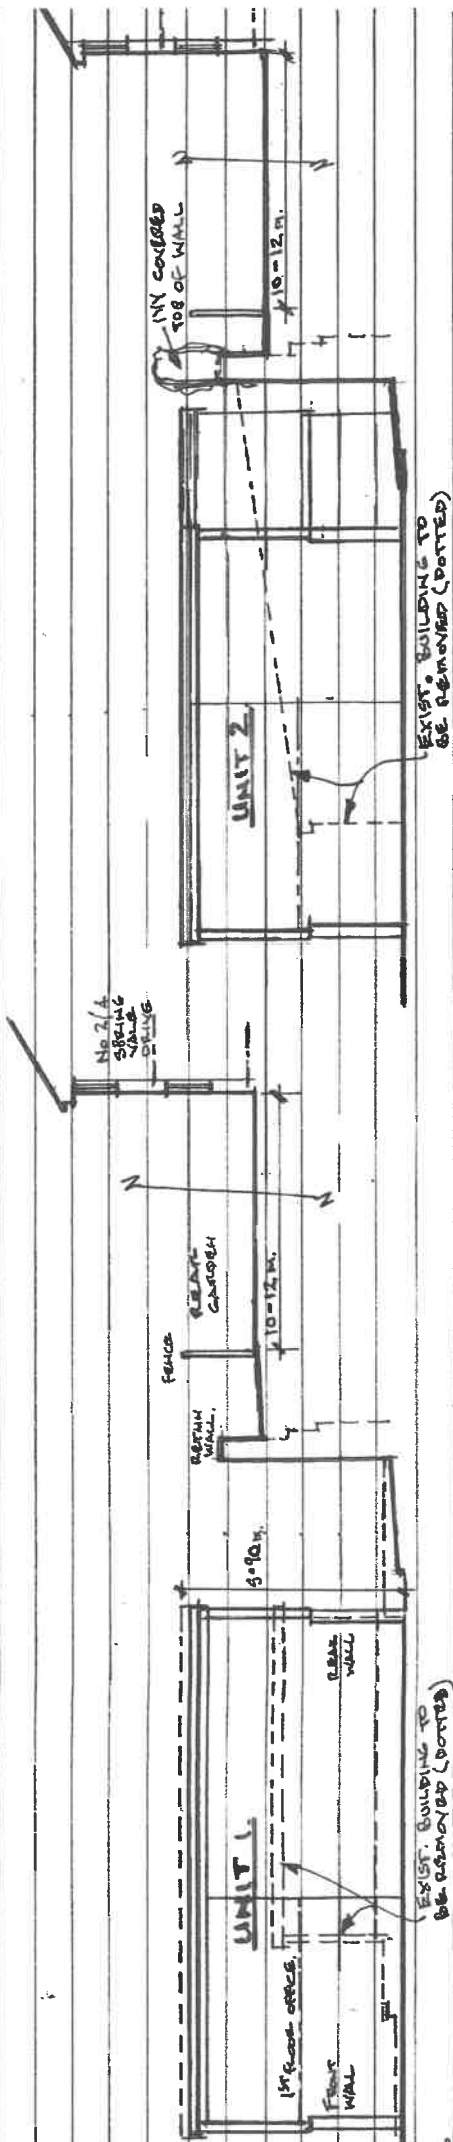

SECTION A-A. Third SITE 1:200

SECTION B-B.

SECTIONS Third SITE 1:200

PROPOSED NEW INDUSTRIAL UNITS, WITH OFFICES,
AT SPRING VALLE ST., TOTTINGTON, BURY

2003
Nov. 19. Mr. DWG. No 3.

Planning