



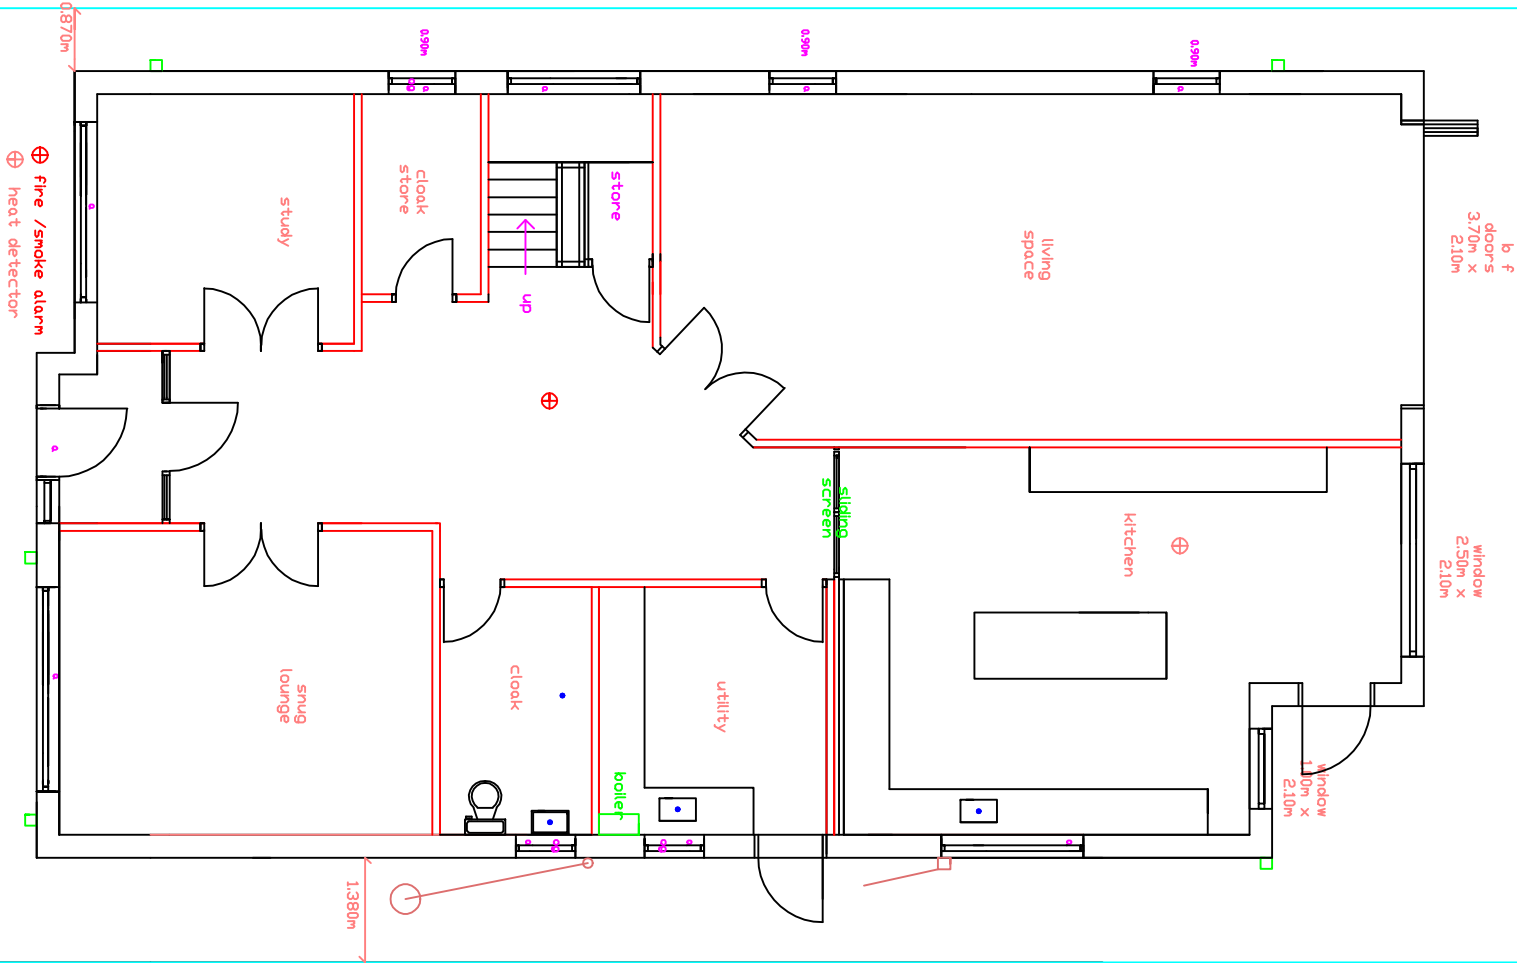

PROPOSED GROUND
FLOOR LAYOUT
1:100

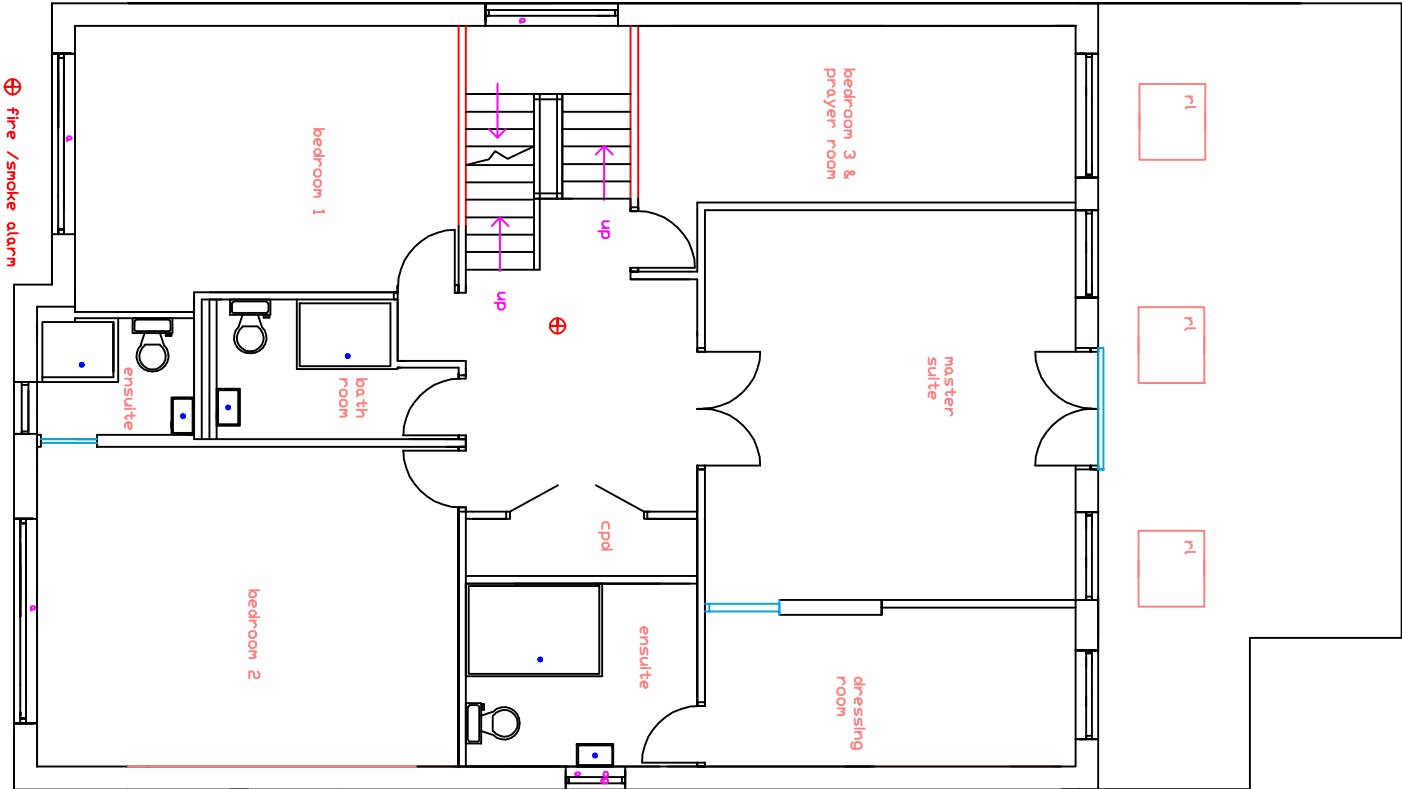

PROPOSED FIRST
FLOOR LAYOUT
1:100

PLEASE DO NOT SCALE OF THIS
DRAWING TAKE ALL DIMENSIONS ON
SITE
(builders Note)
Do not start any works until
all the approvals have been
obtained.
Any discrepancy to be reported
to Plans Drawn as soon as
possible.

client:
DANIEL KHAN ,
26, HILLINDBON ROAD ,
WHITEFIELD,
M45 7GQ,

scheme
NEW BUILD HOUSE WITH OFF
ROAD PARKING
DETACHED SUMMER HOUSE
FRONT DROP KERB
NEW BOUNDARY FENCING

project:
BURY M.B .COUNCIL
PLANNING &
BUILDING & CONTROL
APPLICATION

date:
MARCH, 2022 drawn:
DRW

PLANS DRAWN
tel.no
07952934281
07856609593

email
Bawin terbotton
@aol.com
www.plansdrawn.org
www.plansforproperty
.com

project no. **HR26** dng. no. **60** A3 paper