



SECTION D-D 1 of 2




SECTION D-D 2 of 2

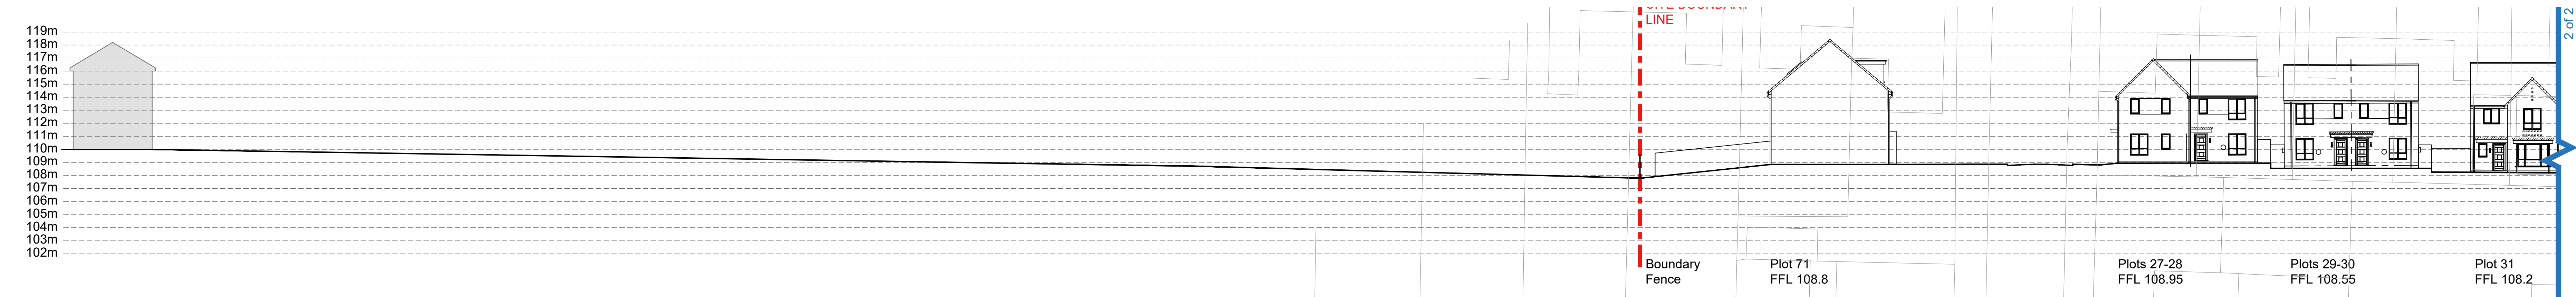


SECTION E-E 1 of 2

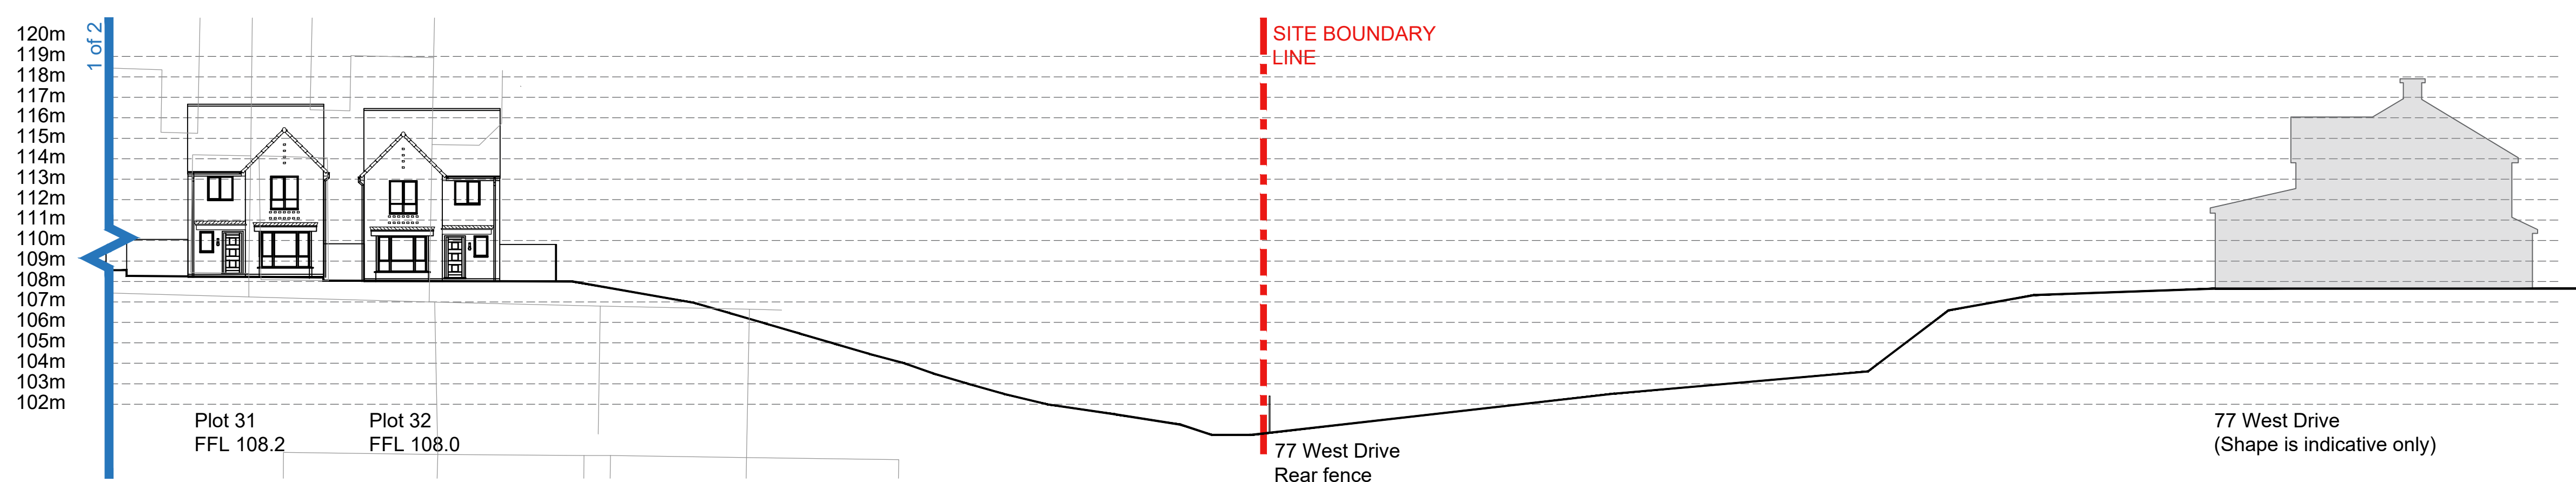


SECTION E-E 2 of 2

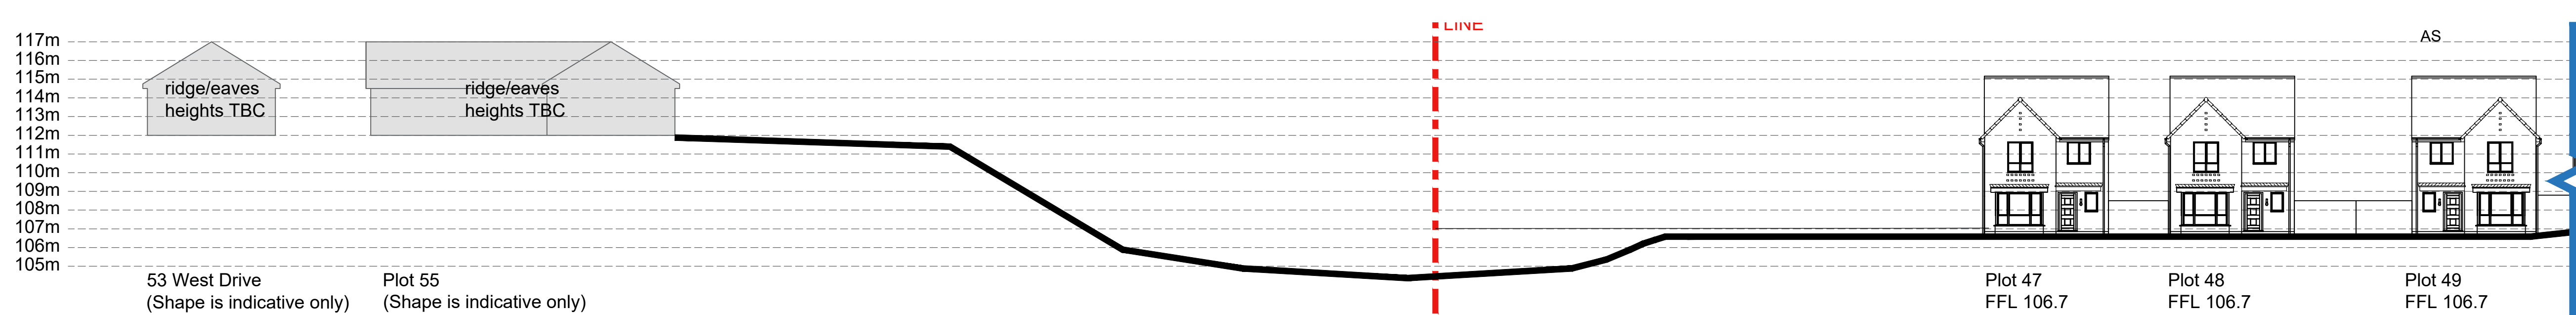

SECTION F-F 1 of 3

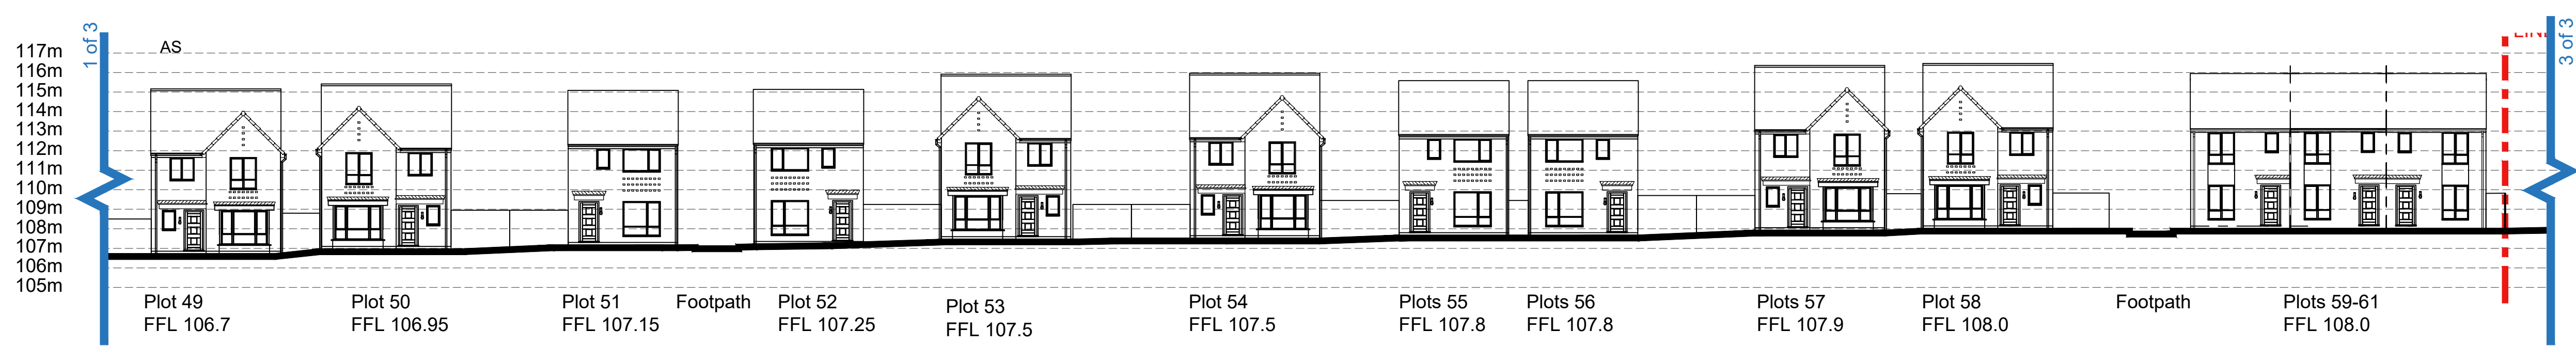

SECTION F-F 2 of 3

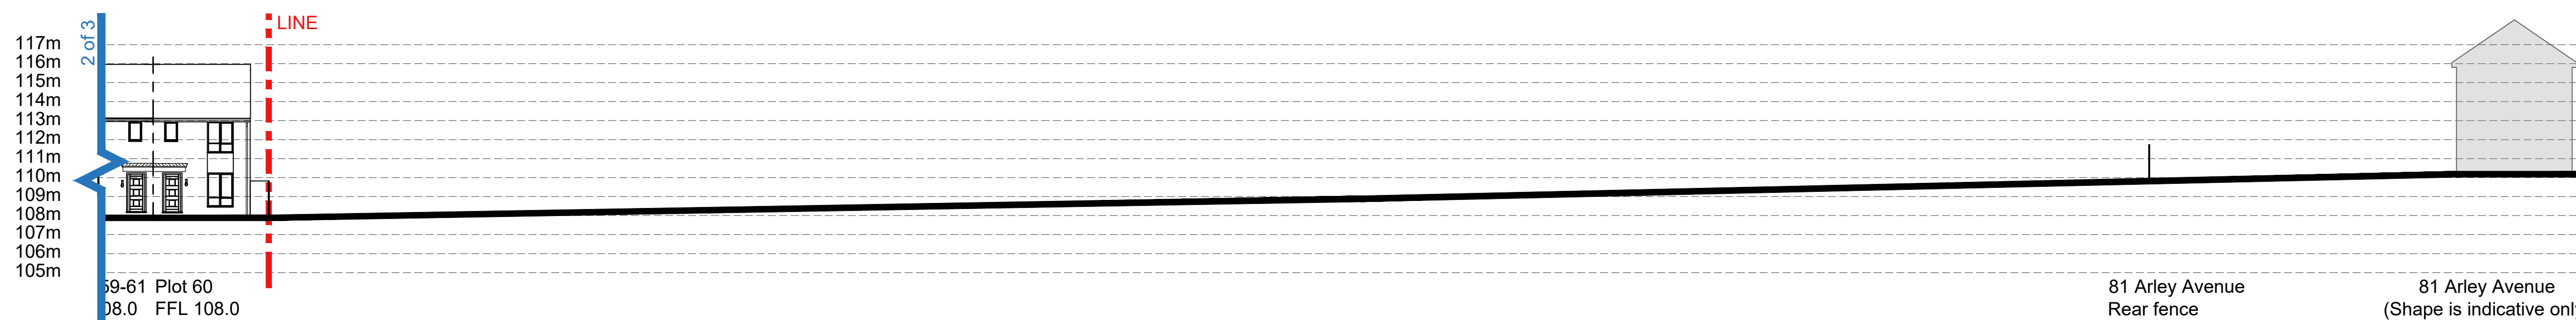

SECTION F-F 3 of 3



general notes:
do not scale the drawing.
all dimensions to be checked on site prior to commencement of work and any
discrepancy shall be immediately reported and resolved prior to work commencing.
this drawing is to be read in conjunction with all relevant drawings and
specifications relating to the job whether or not indicated on the drawing.
copyright reserved to mck associates ltd. and this drawing may not be used or
reproduced without prior written consent.

Rev	Date	By	Description
G	29.08.24	DV	Updated to match layout rev 01.
F	25.04.24	WL	Updated to match layout rev V.
E	07.02.24	WL	BC location amended for 15-19
D	02.02.24	WL	Updated to match layout rev R. BC areas added to front of plots 10, 17, 19 & 50.
C	18.05.23	WL	Updated to match layout rev G. Entrance car park give way sign, signage and disabled parking added.
B	25.04.23	WL	Updated to match layout rev O
A	06.04.23	WL	Updated to match layout rev M

Client:


mck associates limited
architectural & building surveying | urban design
burnaby villa ■ 48 waiting street road ■ fulwood ■ preston ■ pr2 8bp
tel: 01772 774510 fax: 01772 774511 email: mck@mckassociates.co.uk

PARKINSON STREET
BURY

Drawing Title:
INDICATIVE SECTIONS
Sheet 2 of 2

Author:	Checked:	Scale:	Date:
MHR	CT	1:200	12/2022
Job No:	Drawing No:	Rev:	
21-040	CS01	G	

PLANNING

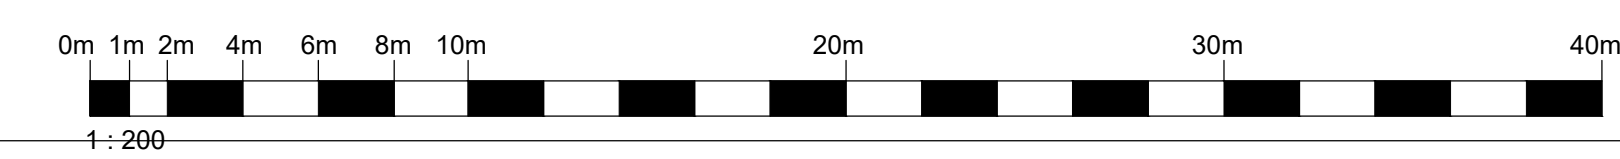

NOTE:
PLEASE NOTE, SECTIONS
ARE INDICATIVE ONLY
SUBJECT TO FINAL
ENGINEER FINISHED FLOOR
LEVELS