


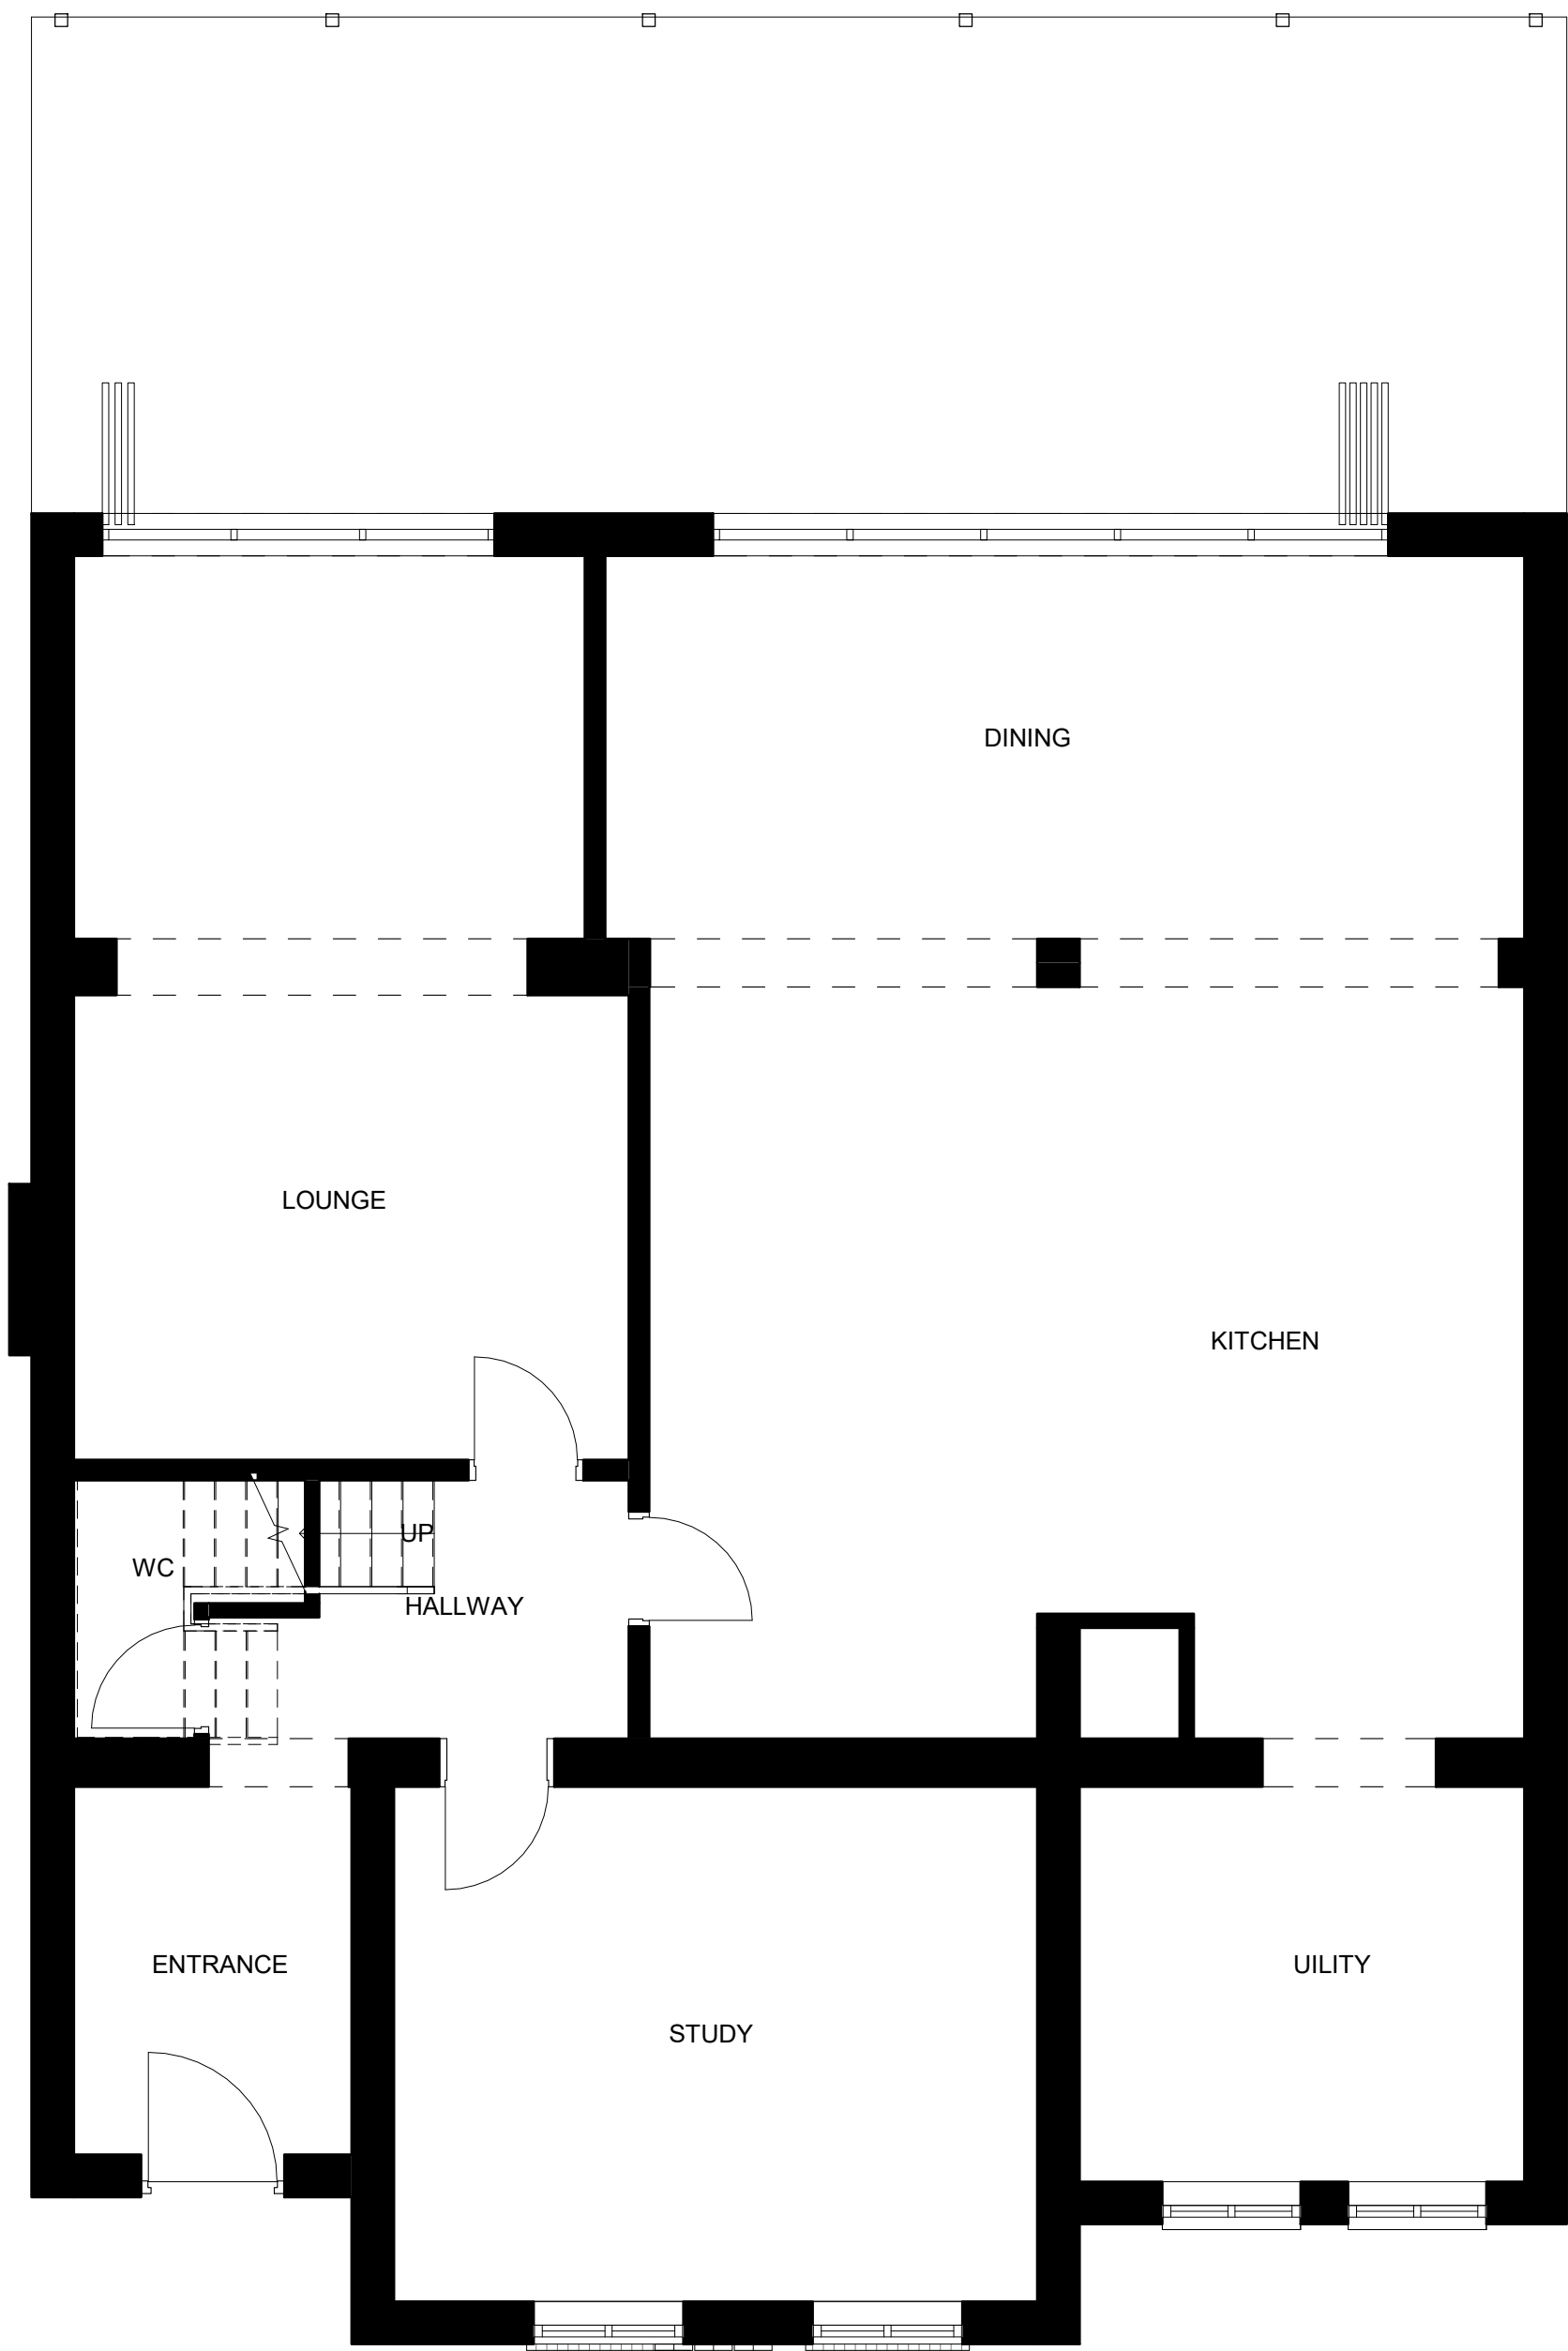

① Level 0 - GA Existing
1 : 50



② Rear - Existing
1 : 100



③ Right Side - Existing
1 : 100



⑤ Front - Existing
1 : 100



⑥ Left Side - Existing
1 : 100



④ 3D - Existing

1 0 1 2 3 4 5
SCALE 100
1: m

0.5 0 0.5 1 1.5 2 2.5
SCALE 50
1: m

CLIENT Mr Dardick	TITLE Existing GA Plans and Elevations	DATE SEP 2020
PROJECT 2 Old Hall Road		© COPYRIGHT - THIS DRAWING AND THE IDEAS AND BUILDING WORKS DEPICTED ARE THE COPYRIGHT OF DURBAN DESIGN STUDIO AND MAY NOT BE USED AND COPIED OR AMENDED WITHOUT WRITTEN PERMISSION. NOTIFIED OF ANY DISCREPANCIES. SEWER INVERT LEVELS MUST BE VERIFIED BEFORE WORK COMMENCES. THIS DRAWING MUST BE CHECKED AGAINST ANY OTHER STRUCTURAL/SPECIALIST DRAWINGS PROVIDED. THIS DRAWING MUST NOT BE USED FOR CONSTRUCTION UNLESS ISSUED FOR CONSTRUCTION. ALL DIMENSIONS ON THIS DRAWING ARE IN MILLIMETRES UNLESS OTHERWISE STATED.
PROJECT NO. DDS5005.1.	DRAWING NO. 002.	REV. STATUS PLANNING