

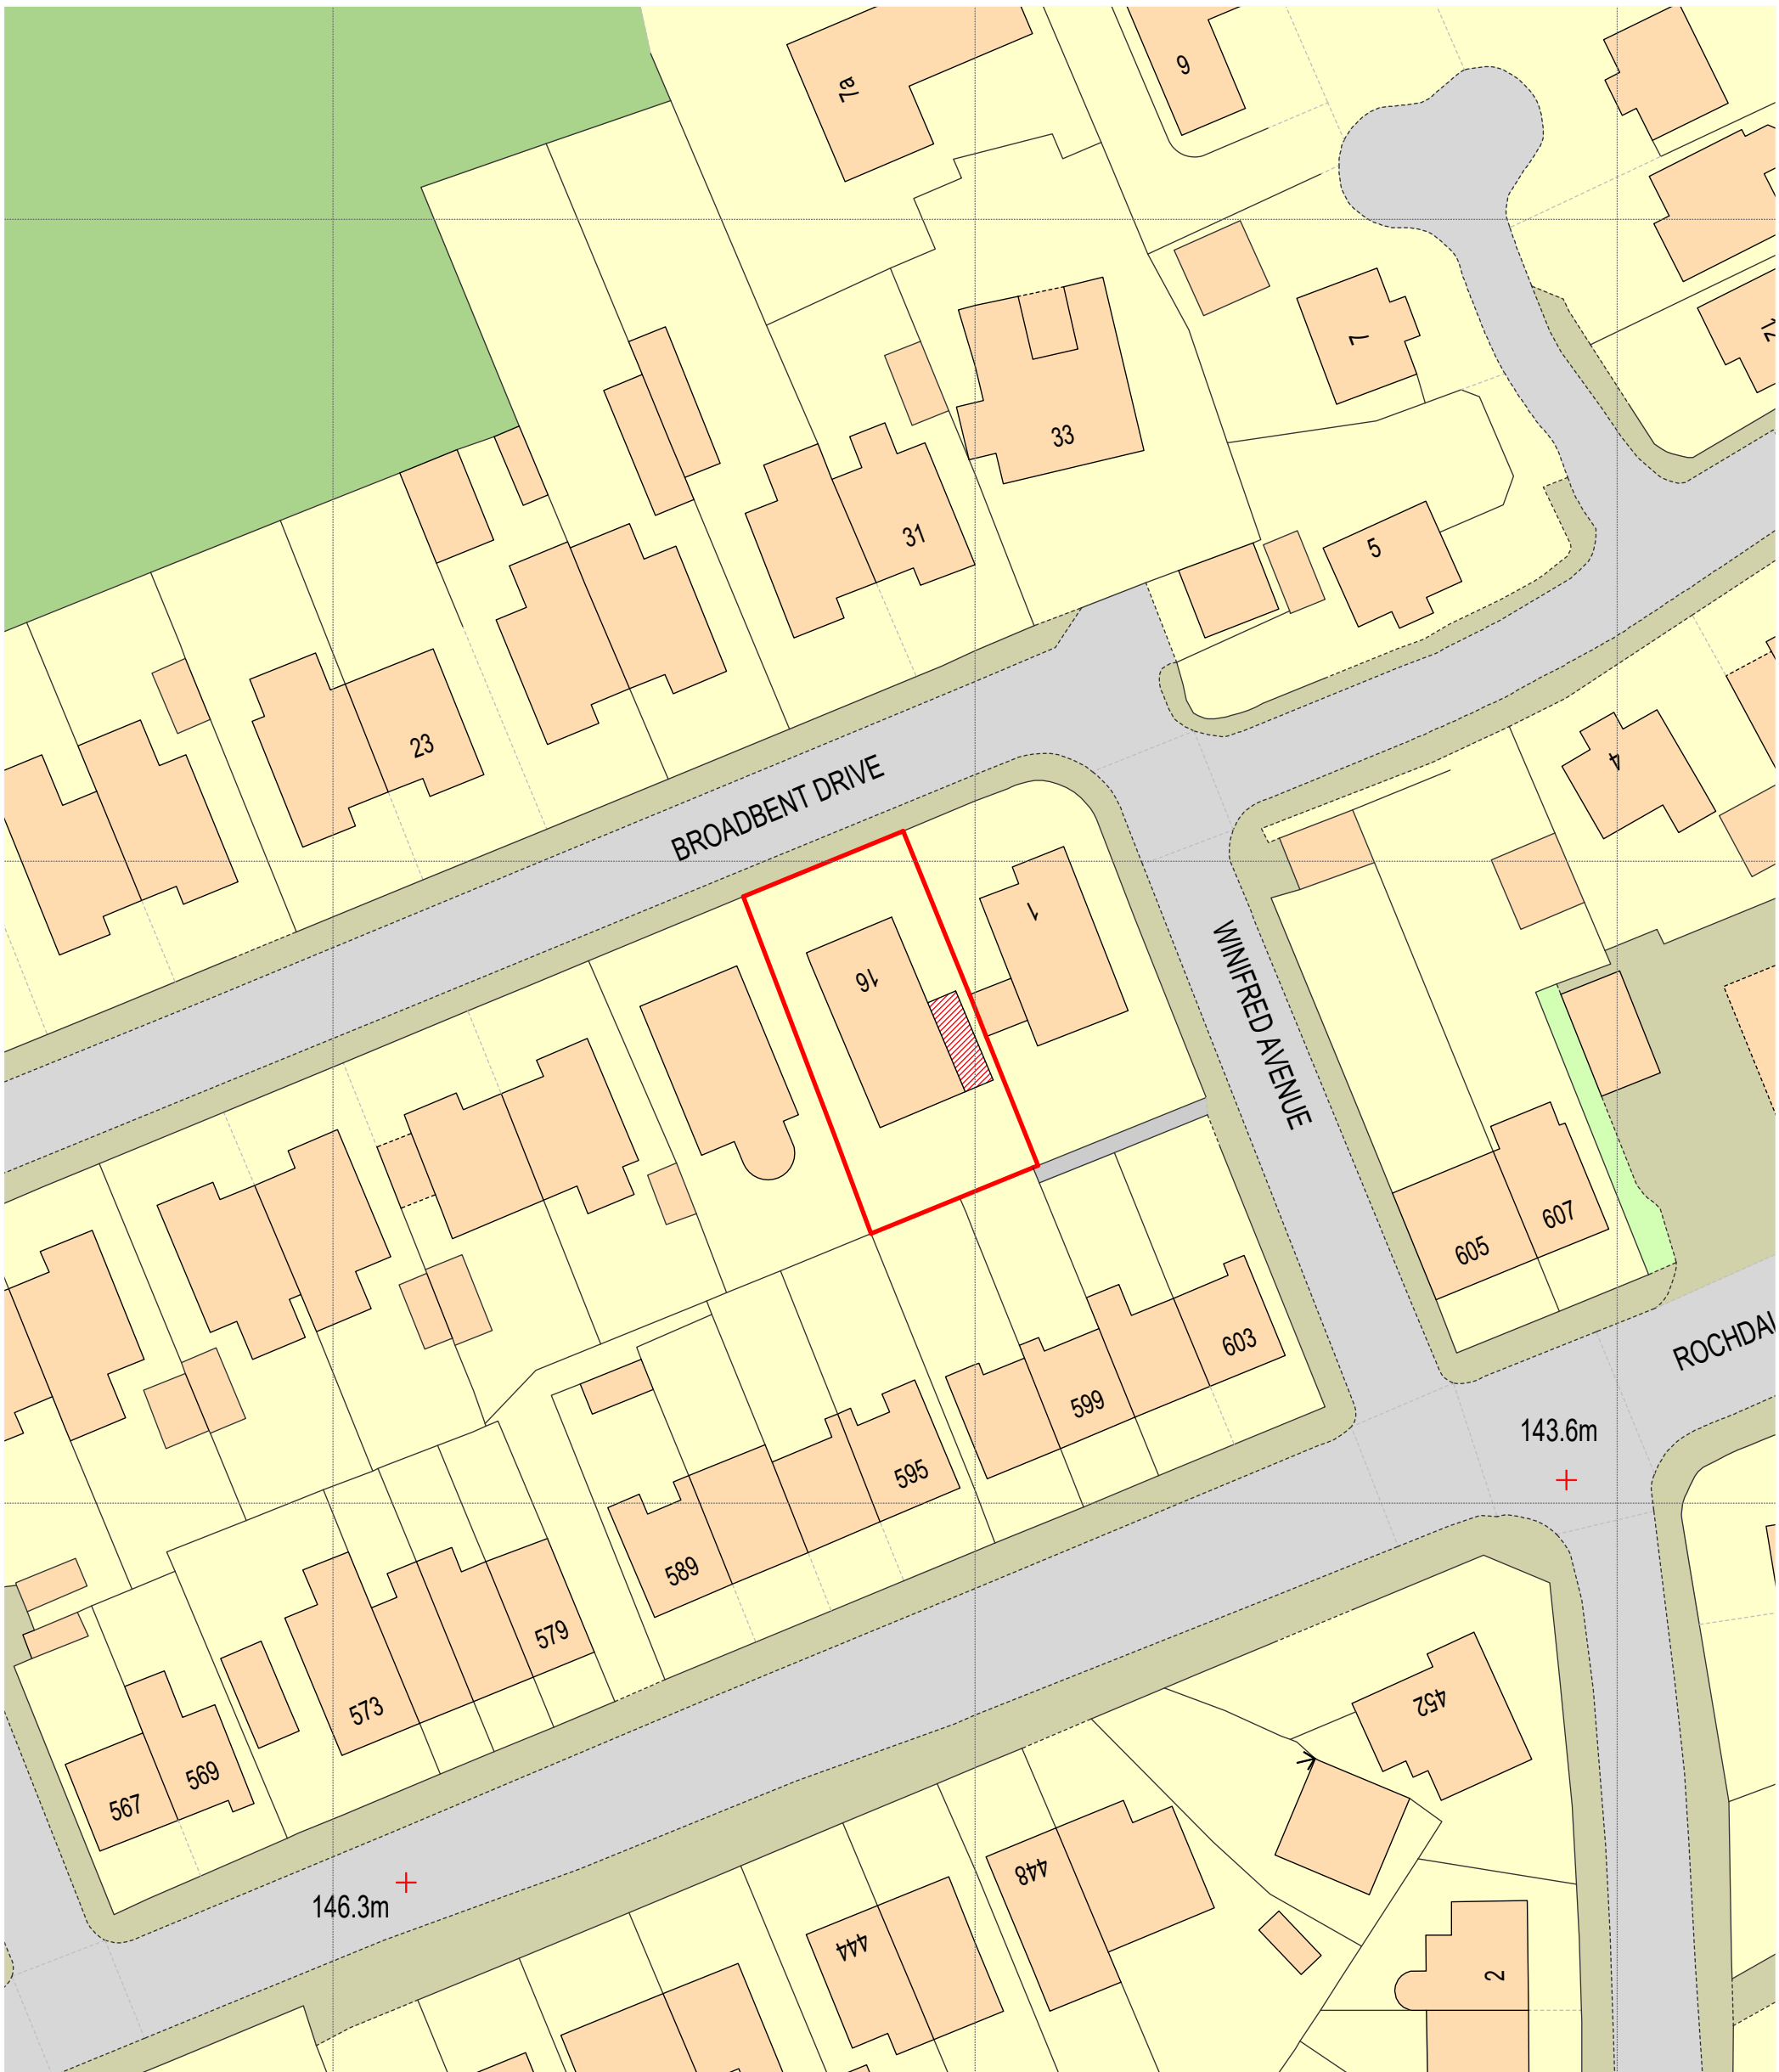


All dimensions to be checked on site by user - any discrepancies, errors or omissions to be reported to the Client before / during the course of the works. In the absence of a structural survey any structural issues and/or defects identified before or during the course of the works is to be reported to the Client. This drawing has been produced for Planning Approval only and does not constitute full working drawings for the building regulations approval.

| Rev. | Description | Date | By |
|------|-------------|------|----|
|      |             |      |    |
|      |             |      |    |

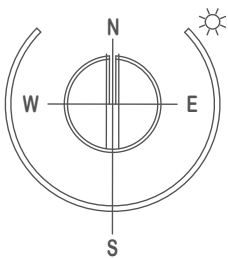

Scale bar 1 : 500 Block Plan

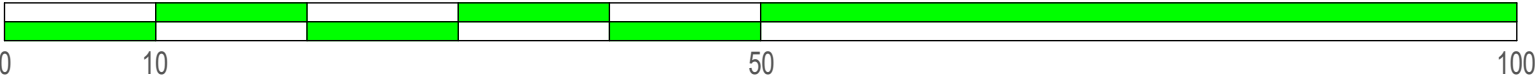

**JPL Design and Construct Ltd.**

www.jpldesignandconstruct.co.uk  
E-mail jp@jpldesignandconstruct.co.uk  
12, Ormskirk Close, Seddons Farm,  
Bury, BL8 2JG  
Telephone 0161 272 0643

Client Mrs. A. H. Brooks  
Site 16, Broadbent Dr., Bury, BL9 7TN  
Project Side Single Storey Extension to Provide Additional Accommodation  
Title Proposed Block Plan

All drawings are the Copyright of JPL Design and Construct Ltd. This drawing may not be copied by any 3rd. party without prior permission.

Scale at A3 As stated  
Project no. BRO0006  
Date 21.02.22.  
Drawing no. SP03  
Revision