


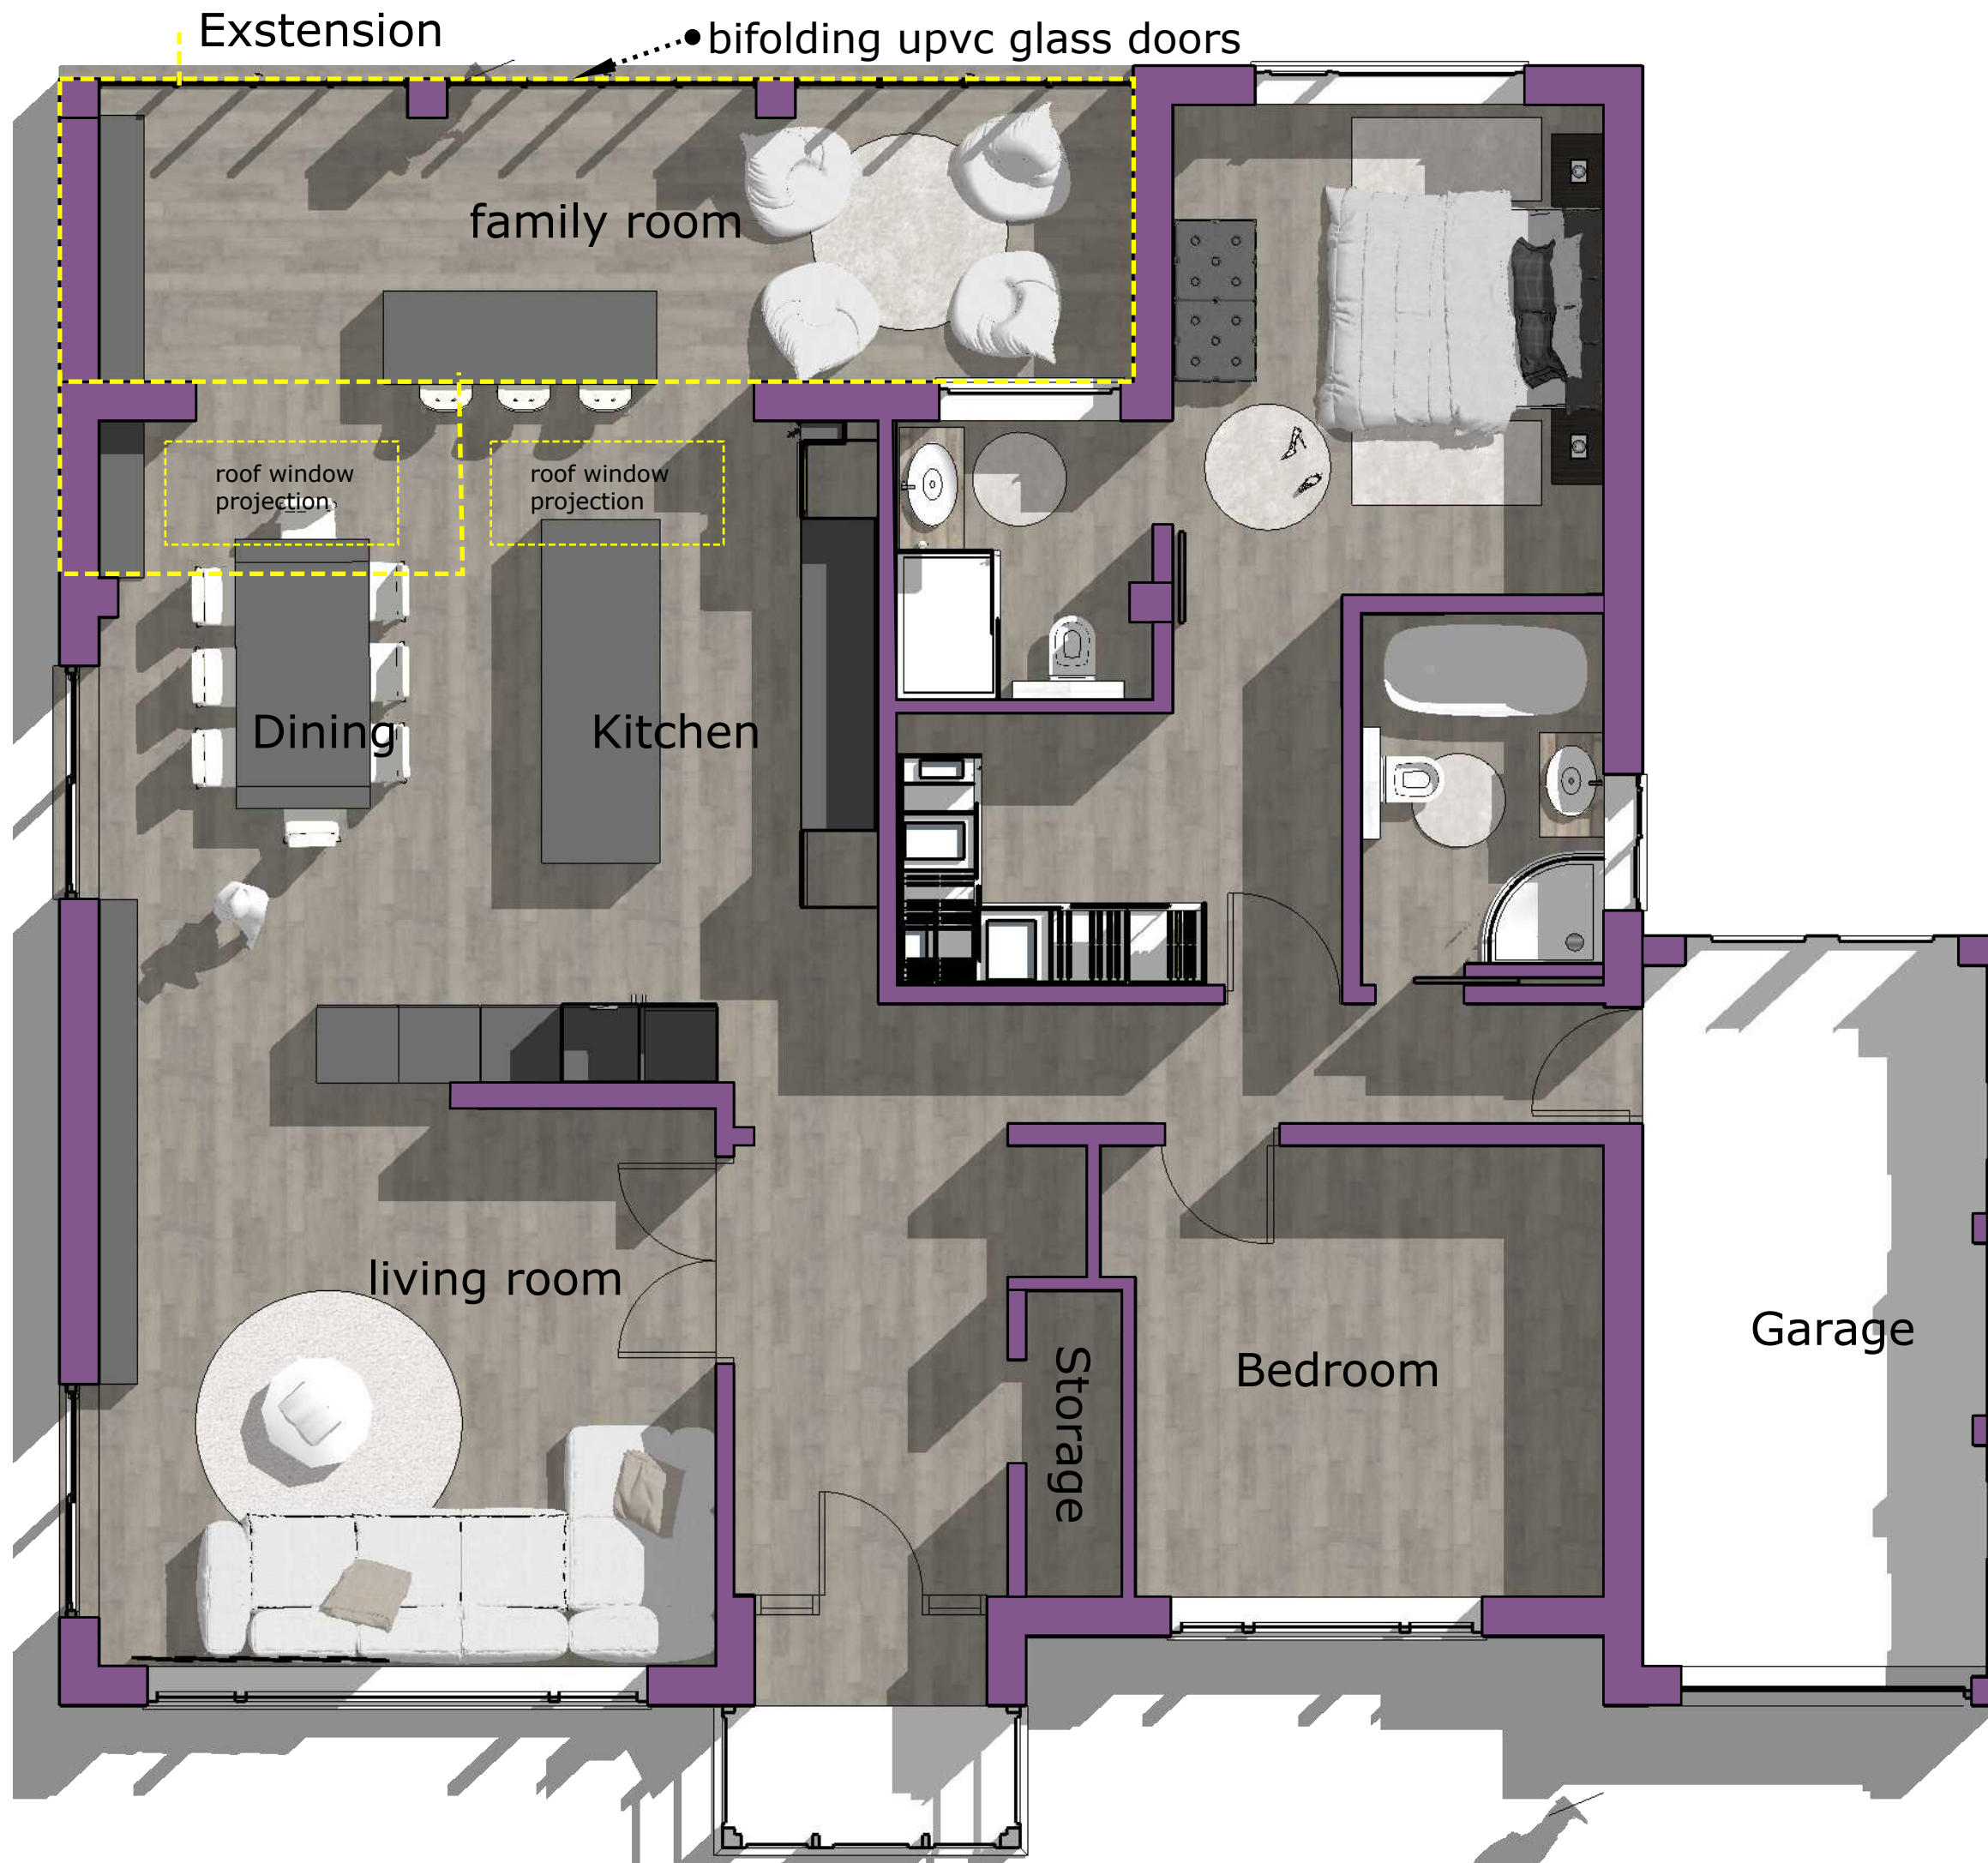

Ground Floor AS PROPOSED

DRAFT

1000mm

PROGRESS DRAWING
This drawing is not intended to be used for
contract pricing or fabrication purposes.
All content is subject to change

 Spazio Ltd

Project:
12 FAIRHAVEN AVENUE, Bury

Drawing:
as proposed

1A Churchwood Road
M20 6TZ
Didsbury
Manchester
United Kingdom

Date:
Jan 22

Scale:
1:50@A3

Drawn by:
EJG

Drawing no:
823 01 200P

Checked by:

Rev:
E

info@spazioltd.com

www.spazioltd.com