



Client – Mr Stuart McIntosh
Address – 2 Sandown Rd. BL9 8HN
Scheme – Extension and alterations
Title – Proposed layout & elevations
Drawing Number – 2025-07-01-04
Revision
Scale – 1:50/1:100 at A3



PROPOSED GROUND FLOOR LAYOUT

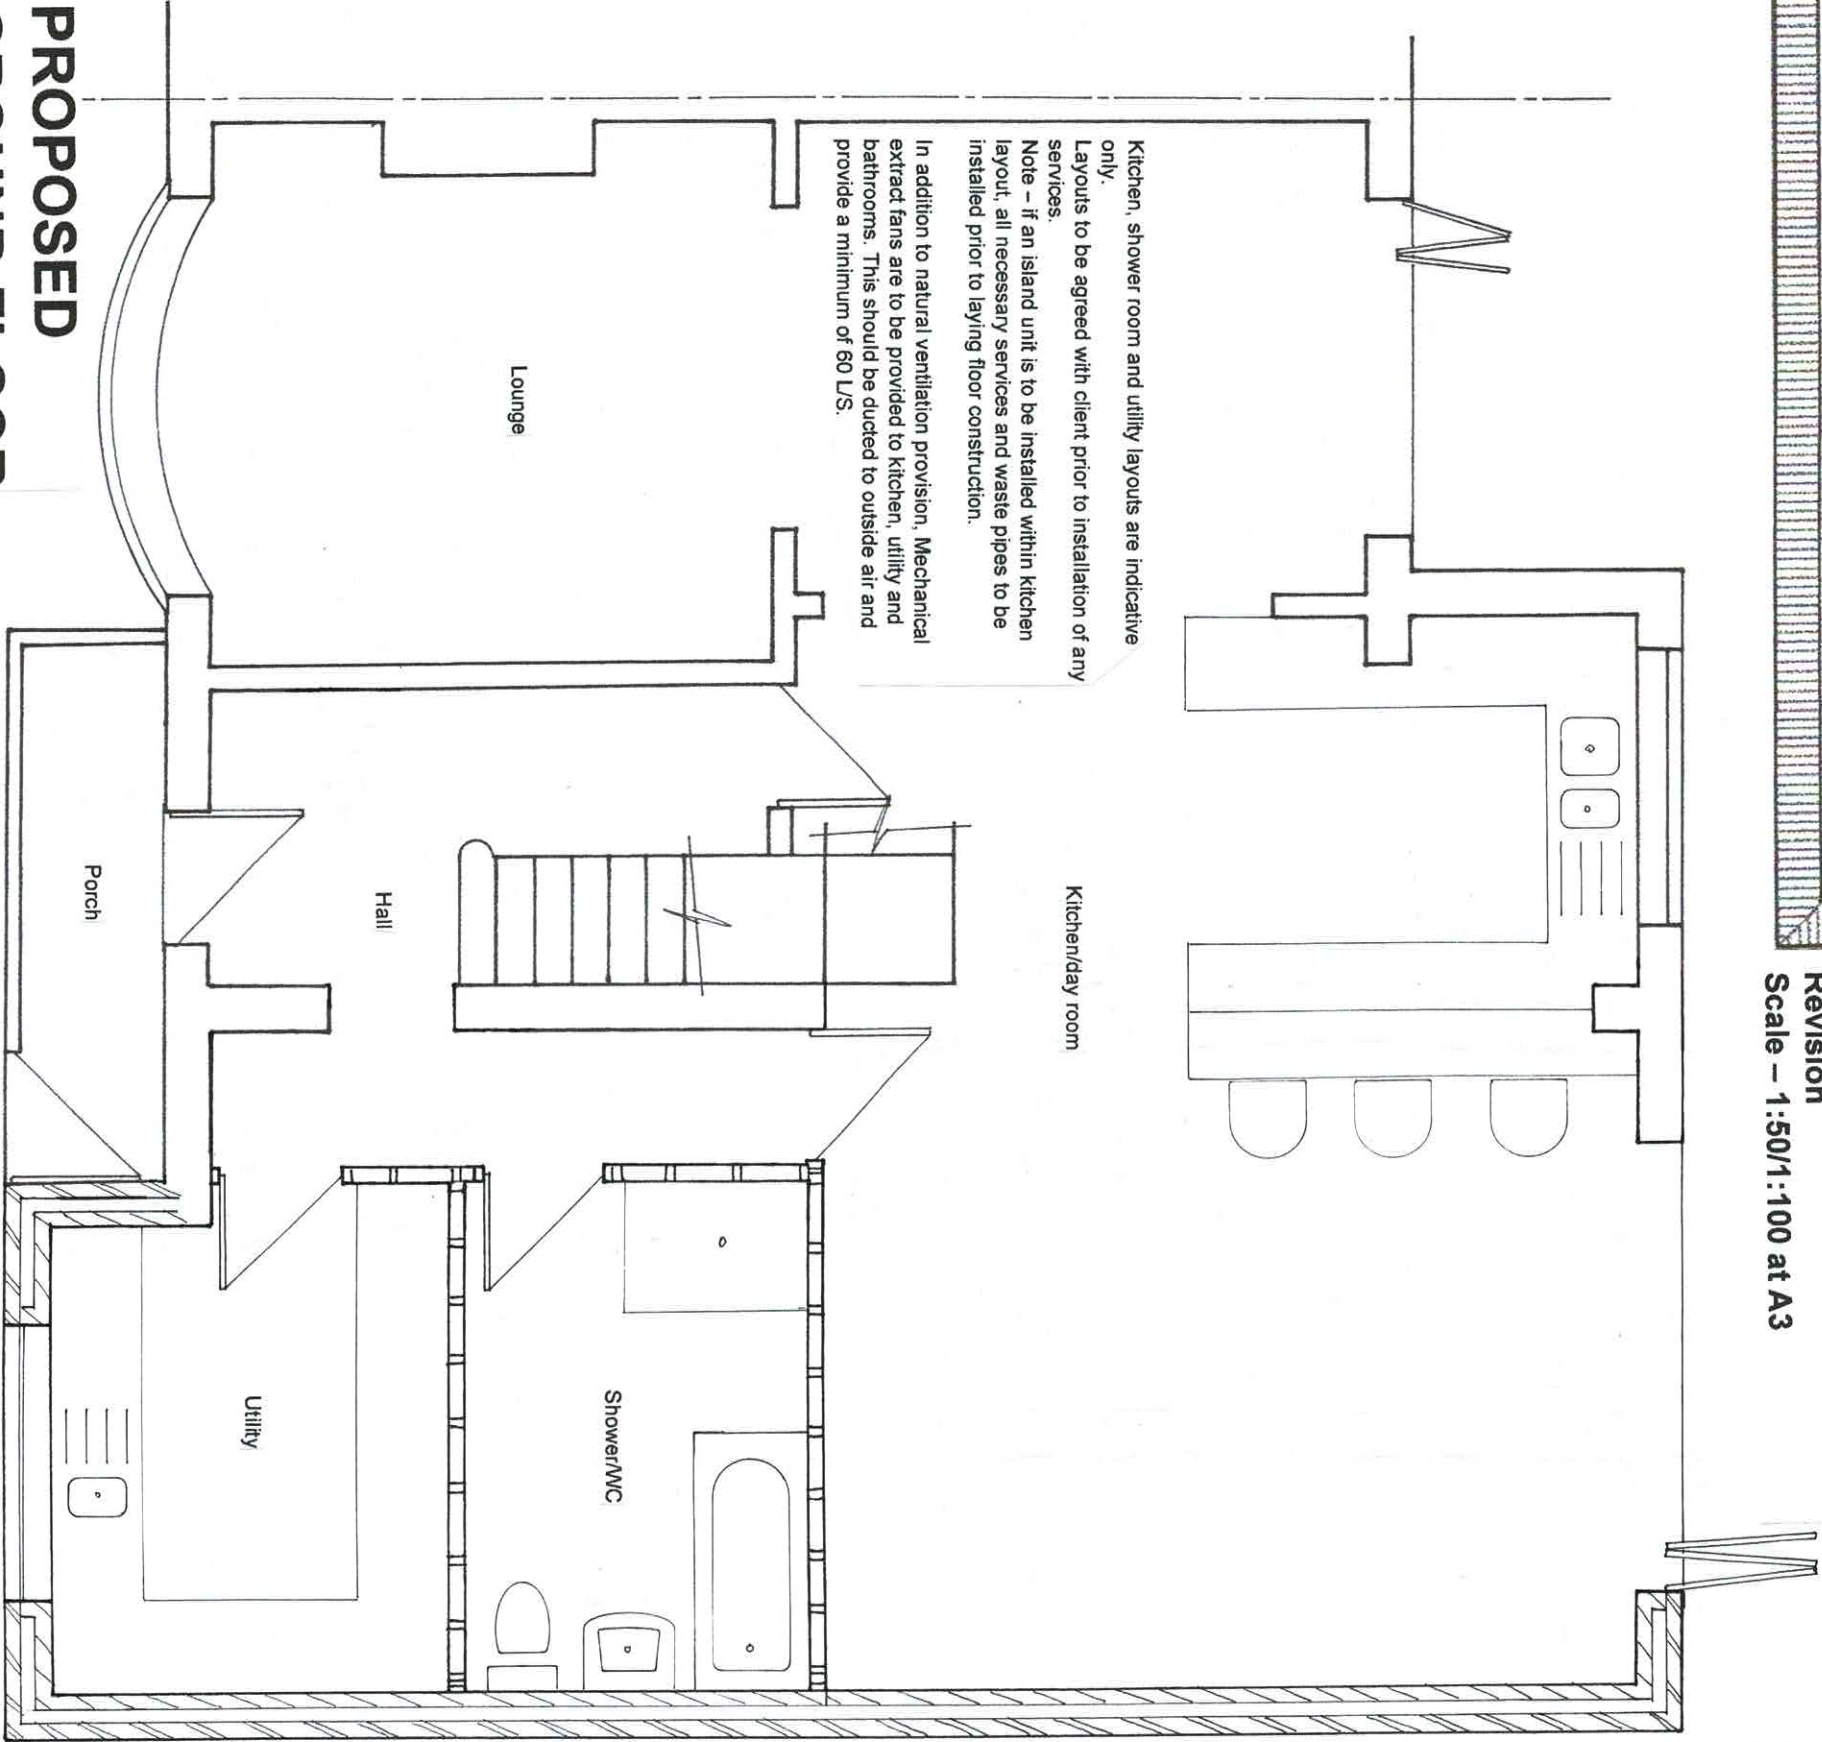

PROPOSED ELEVATIONS SCALE 1:100

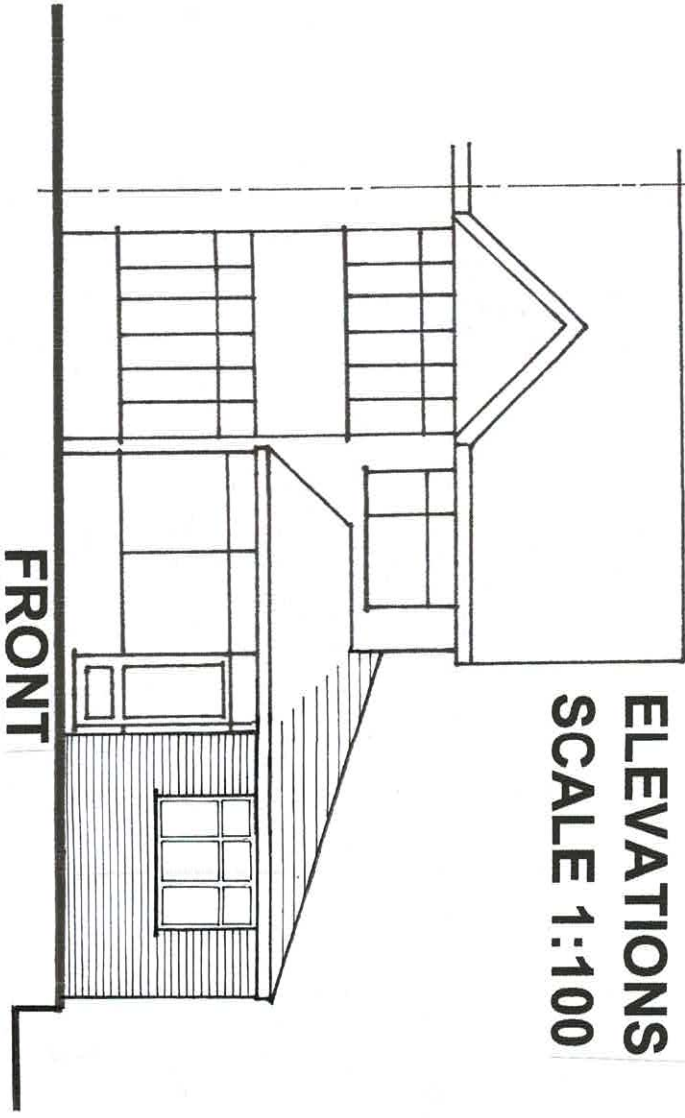

Landing window to be reduced in height to accommodate new roof. Make good all disturbed surfaces.

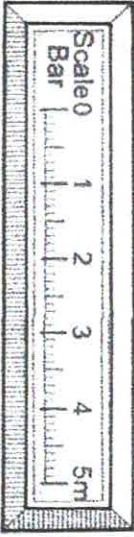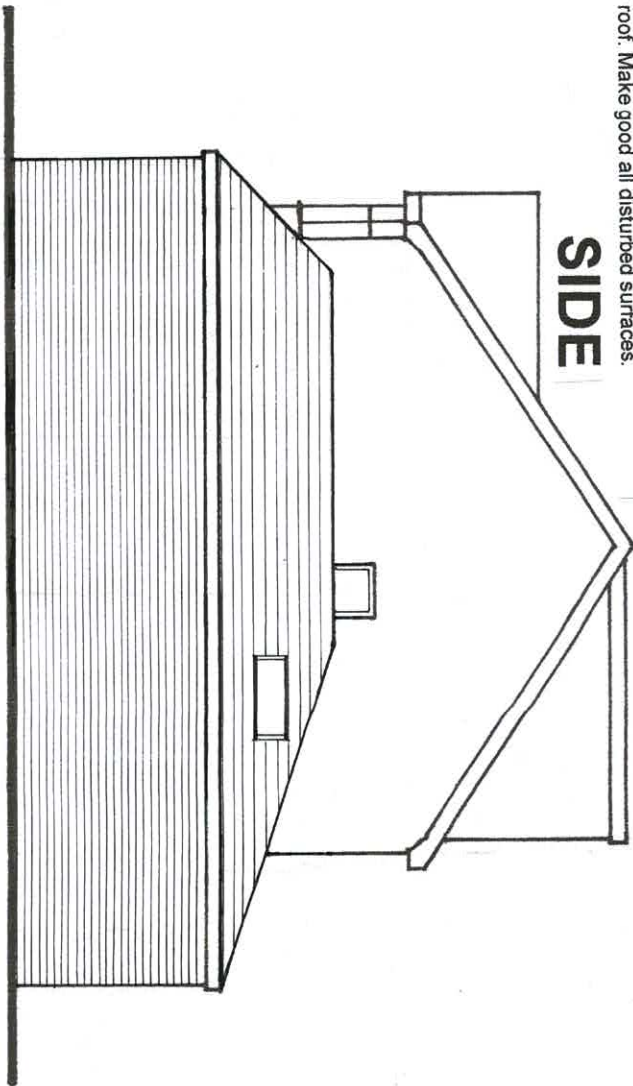

REAR

