


Client – Mr Stuart McIntosh
Address – 2 Sandown Rd. BL9 8HN
Scheme – Extension and alterations
Title – Existing layout & elevations
Drawing Number – 2025-07-01-03
Revision
Scale – 1:50/1:100 at A3

**EXISTING GROUND
FLOOR LAYOUT**

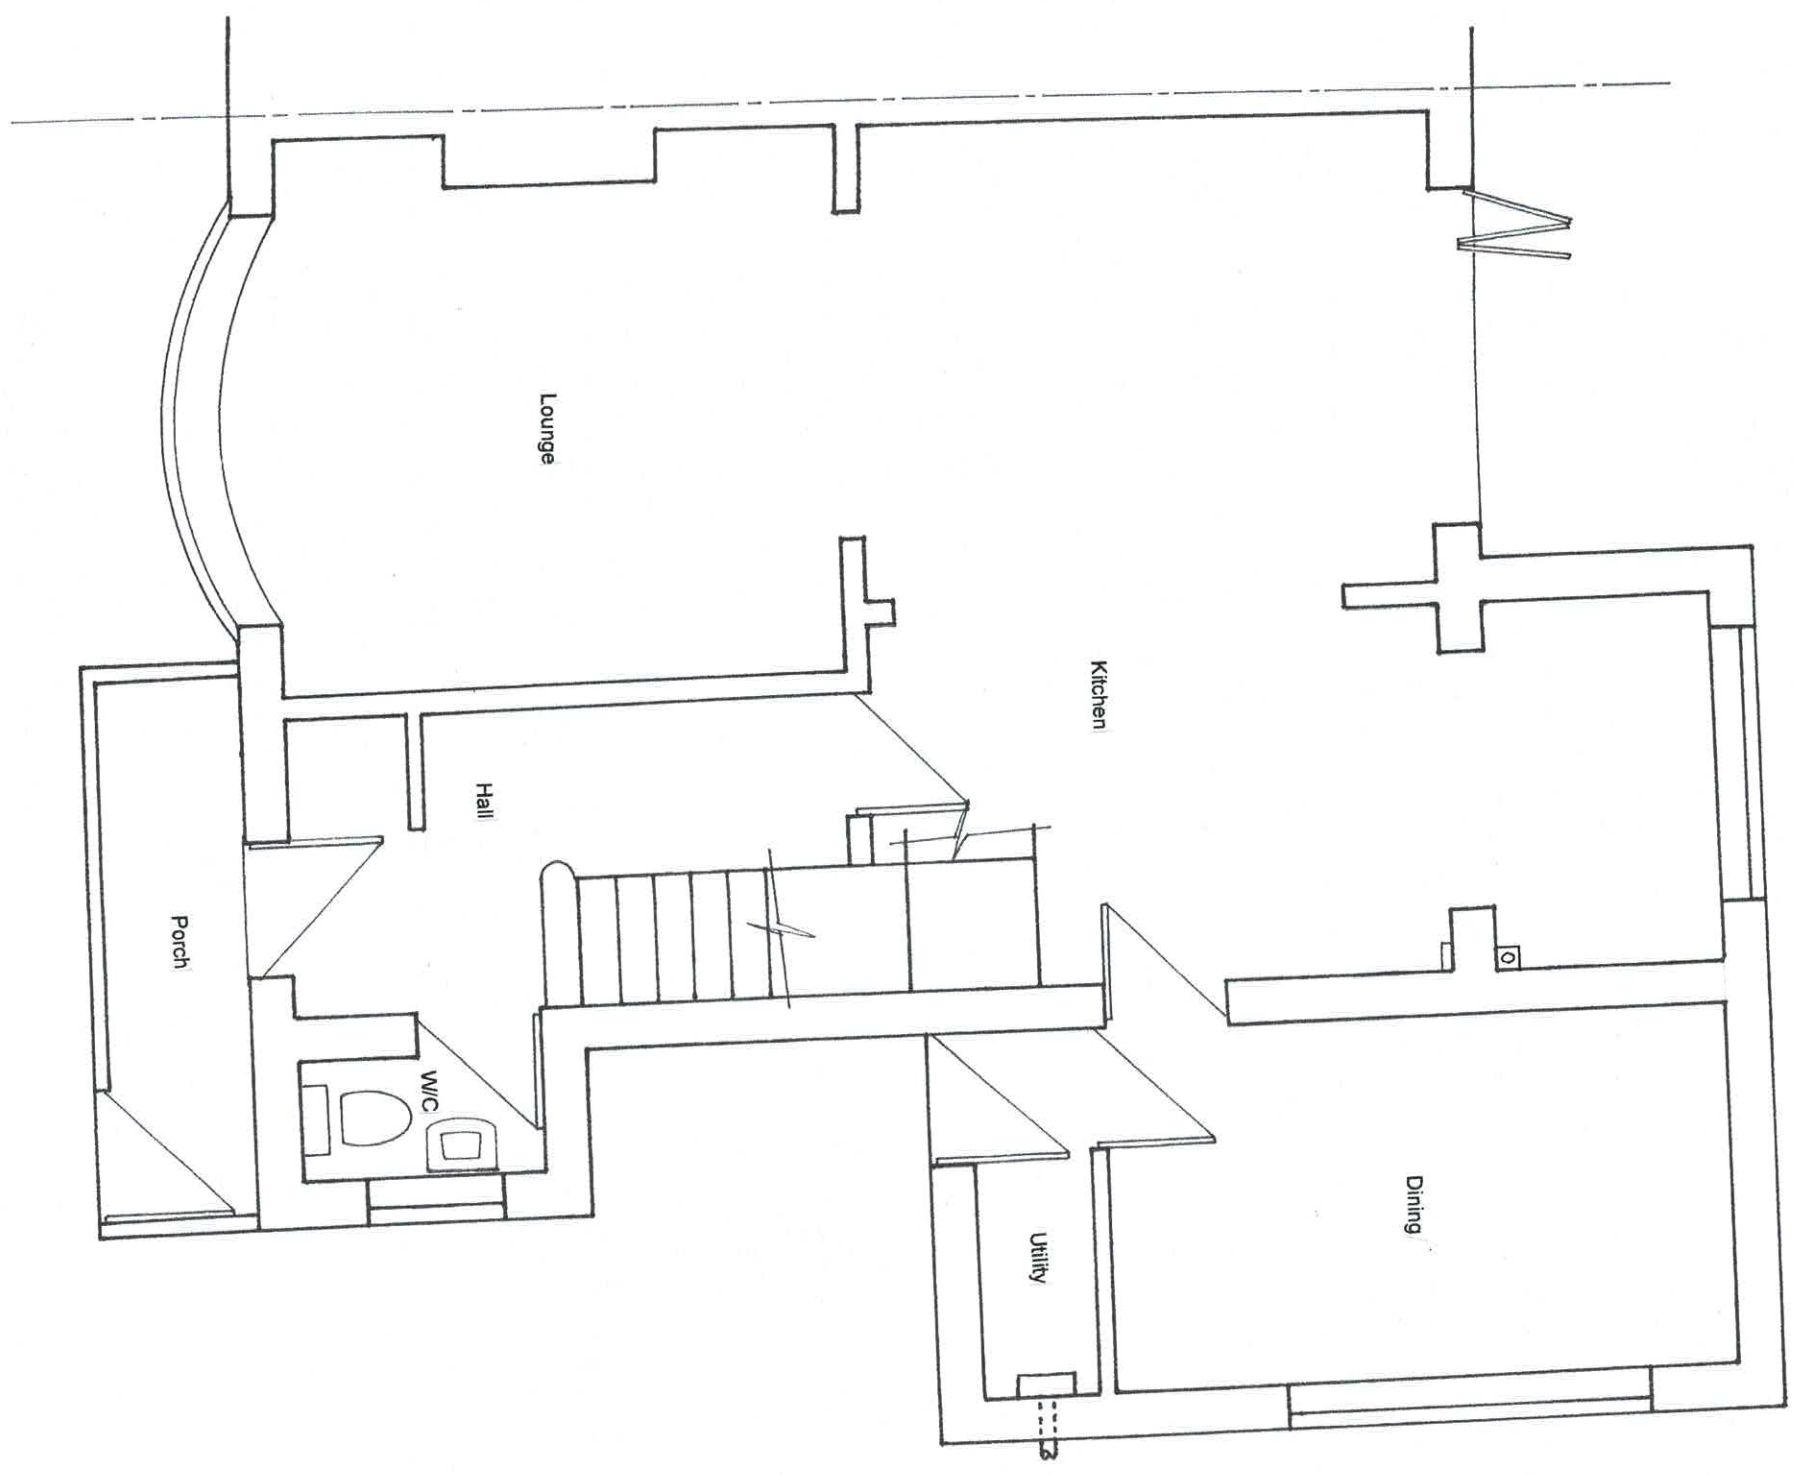

**ELEVATIONS
SCALE 1:100**

