

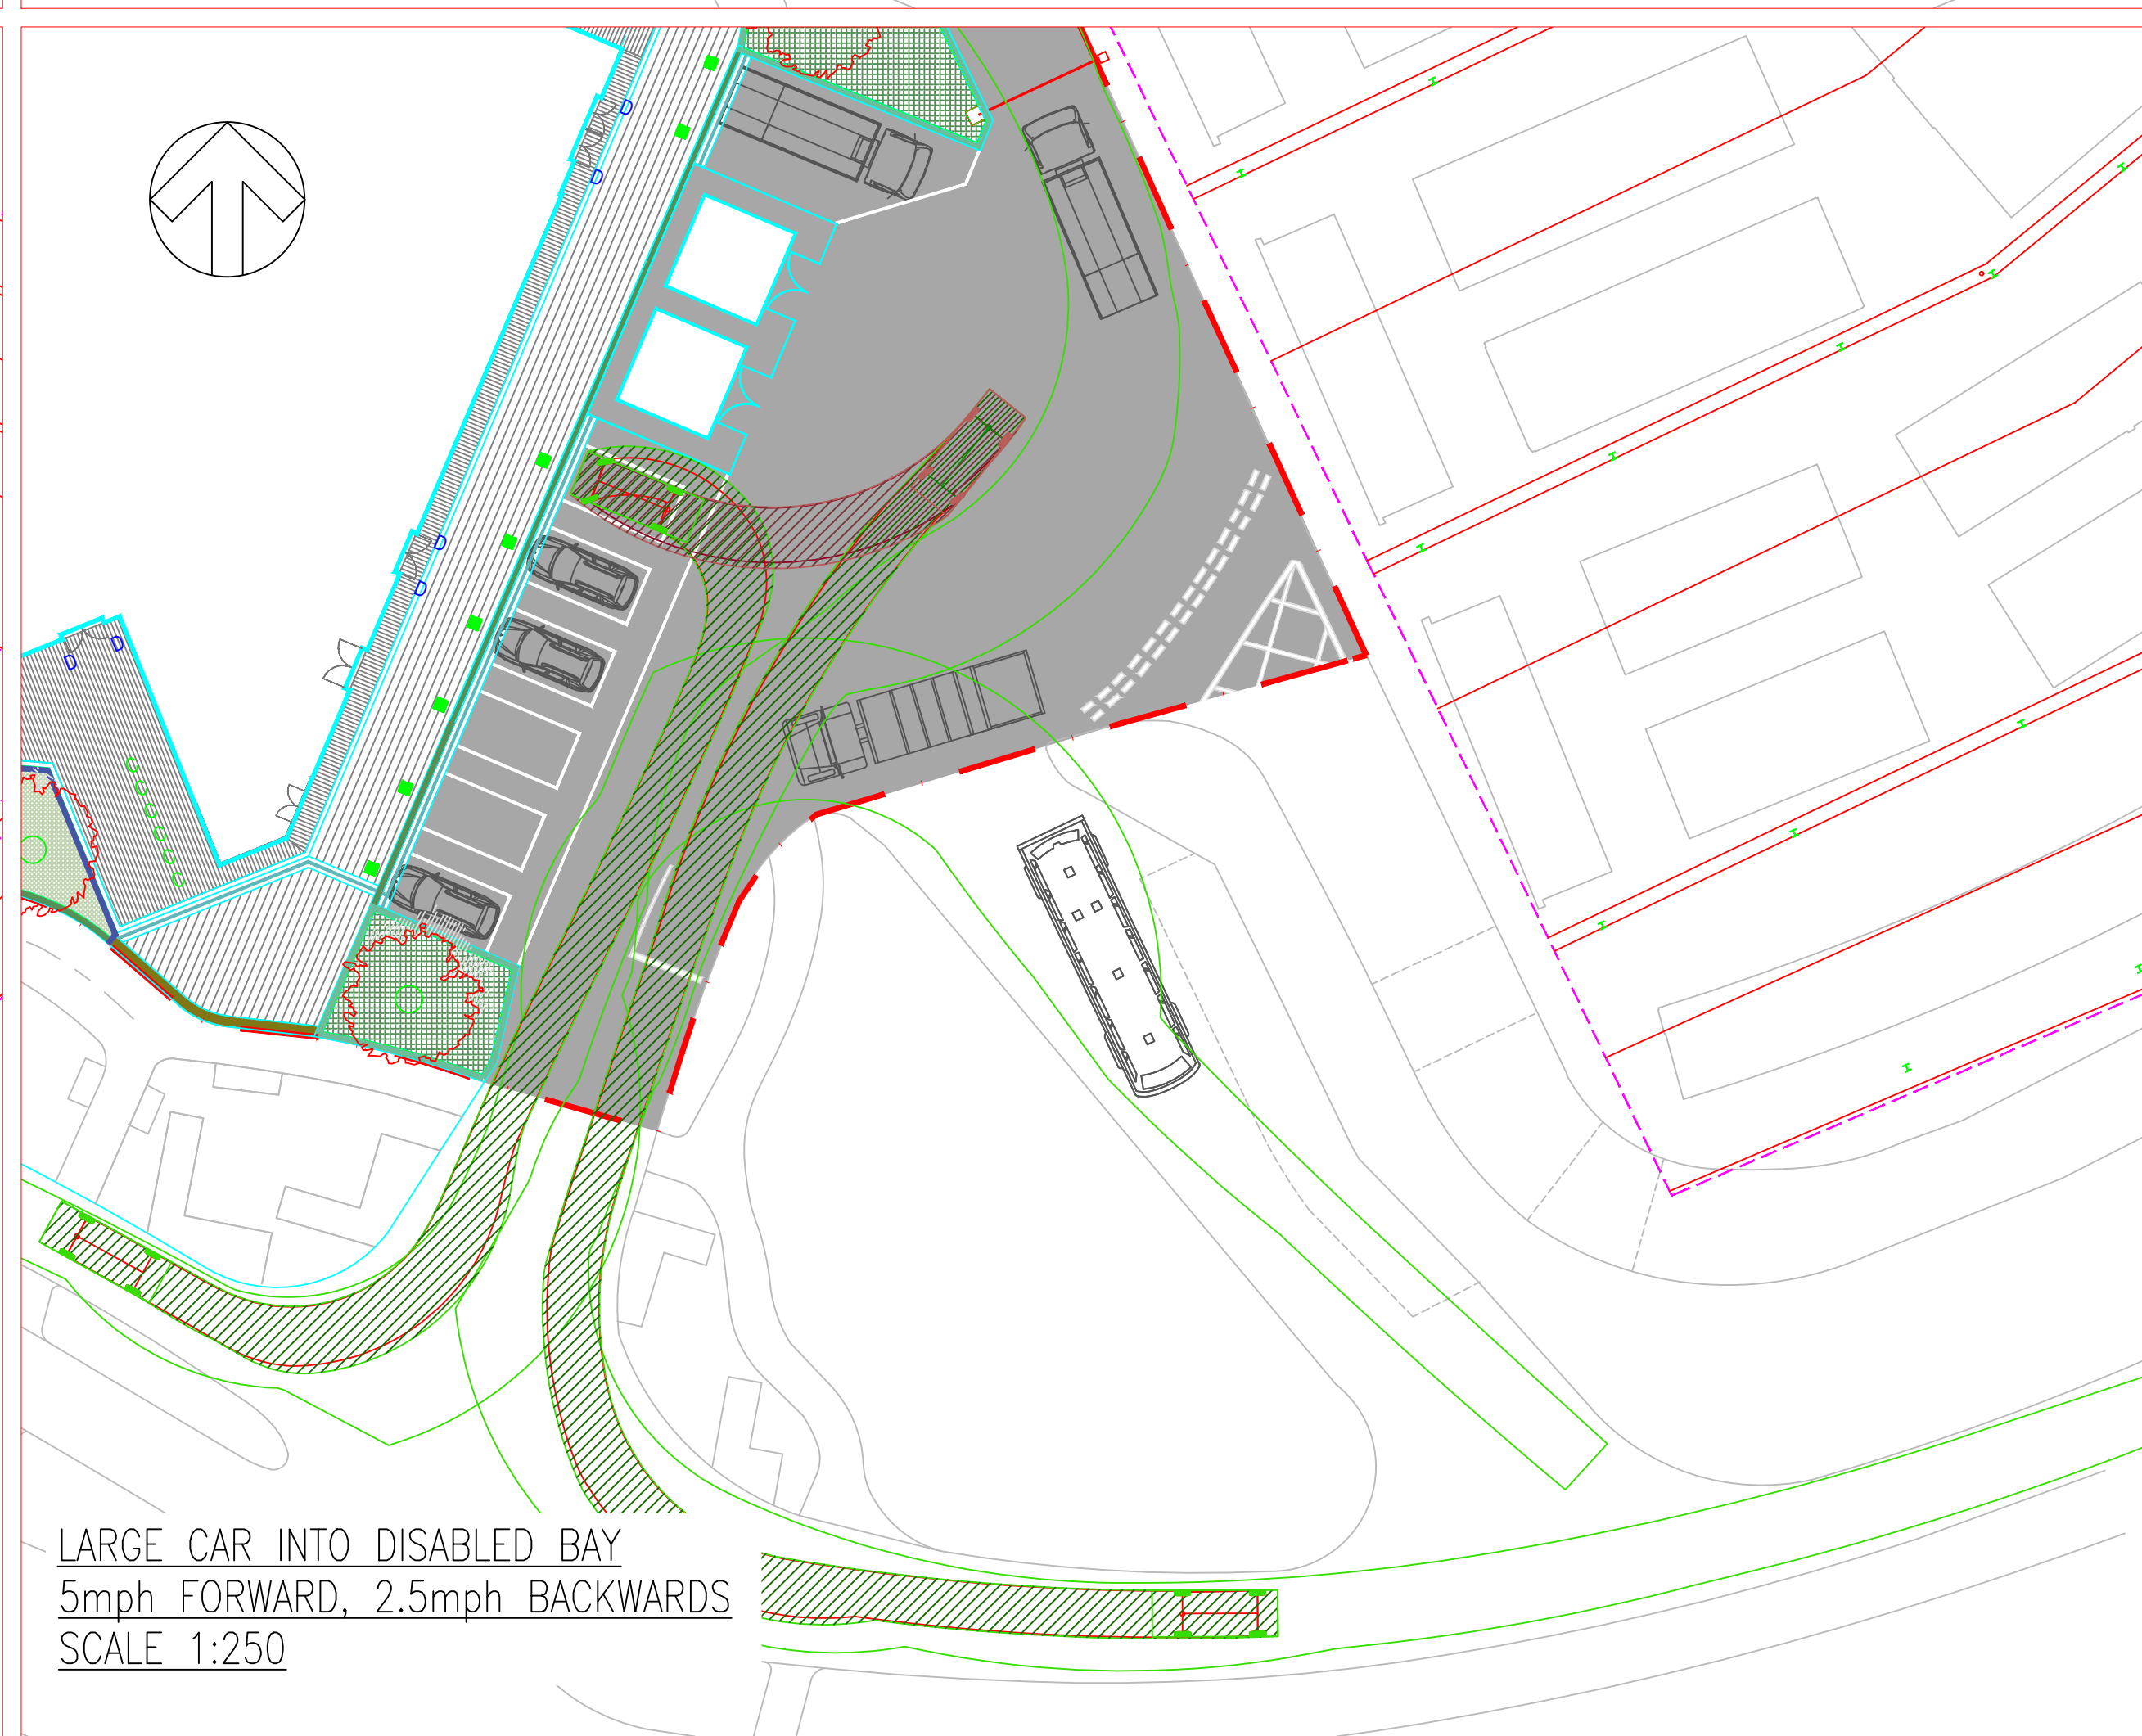
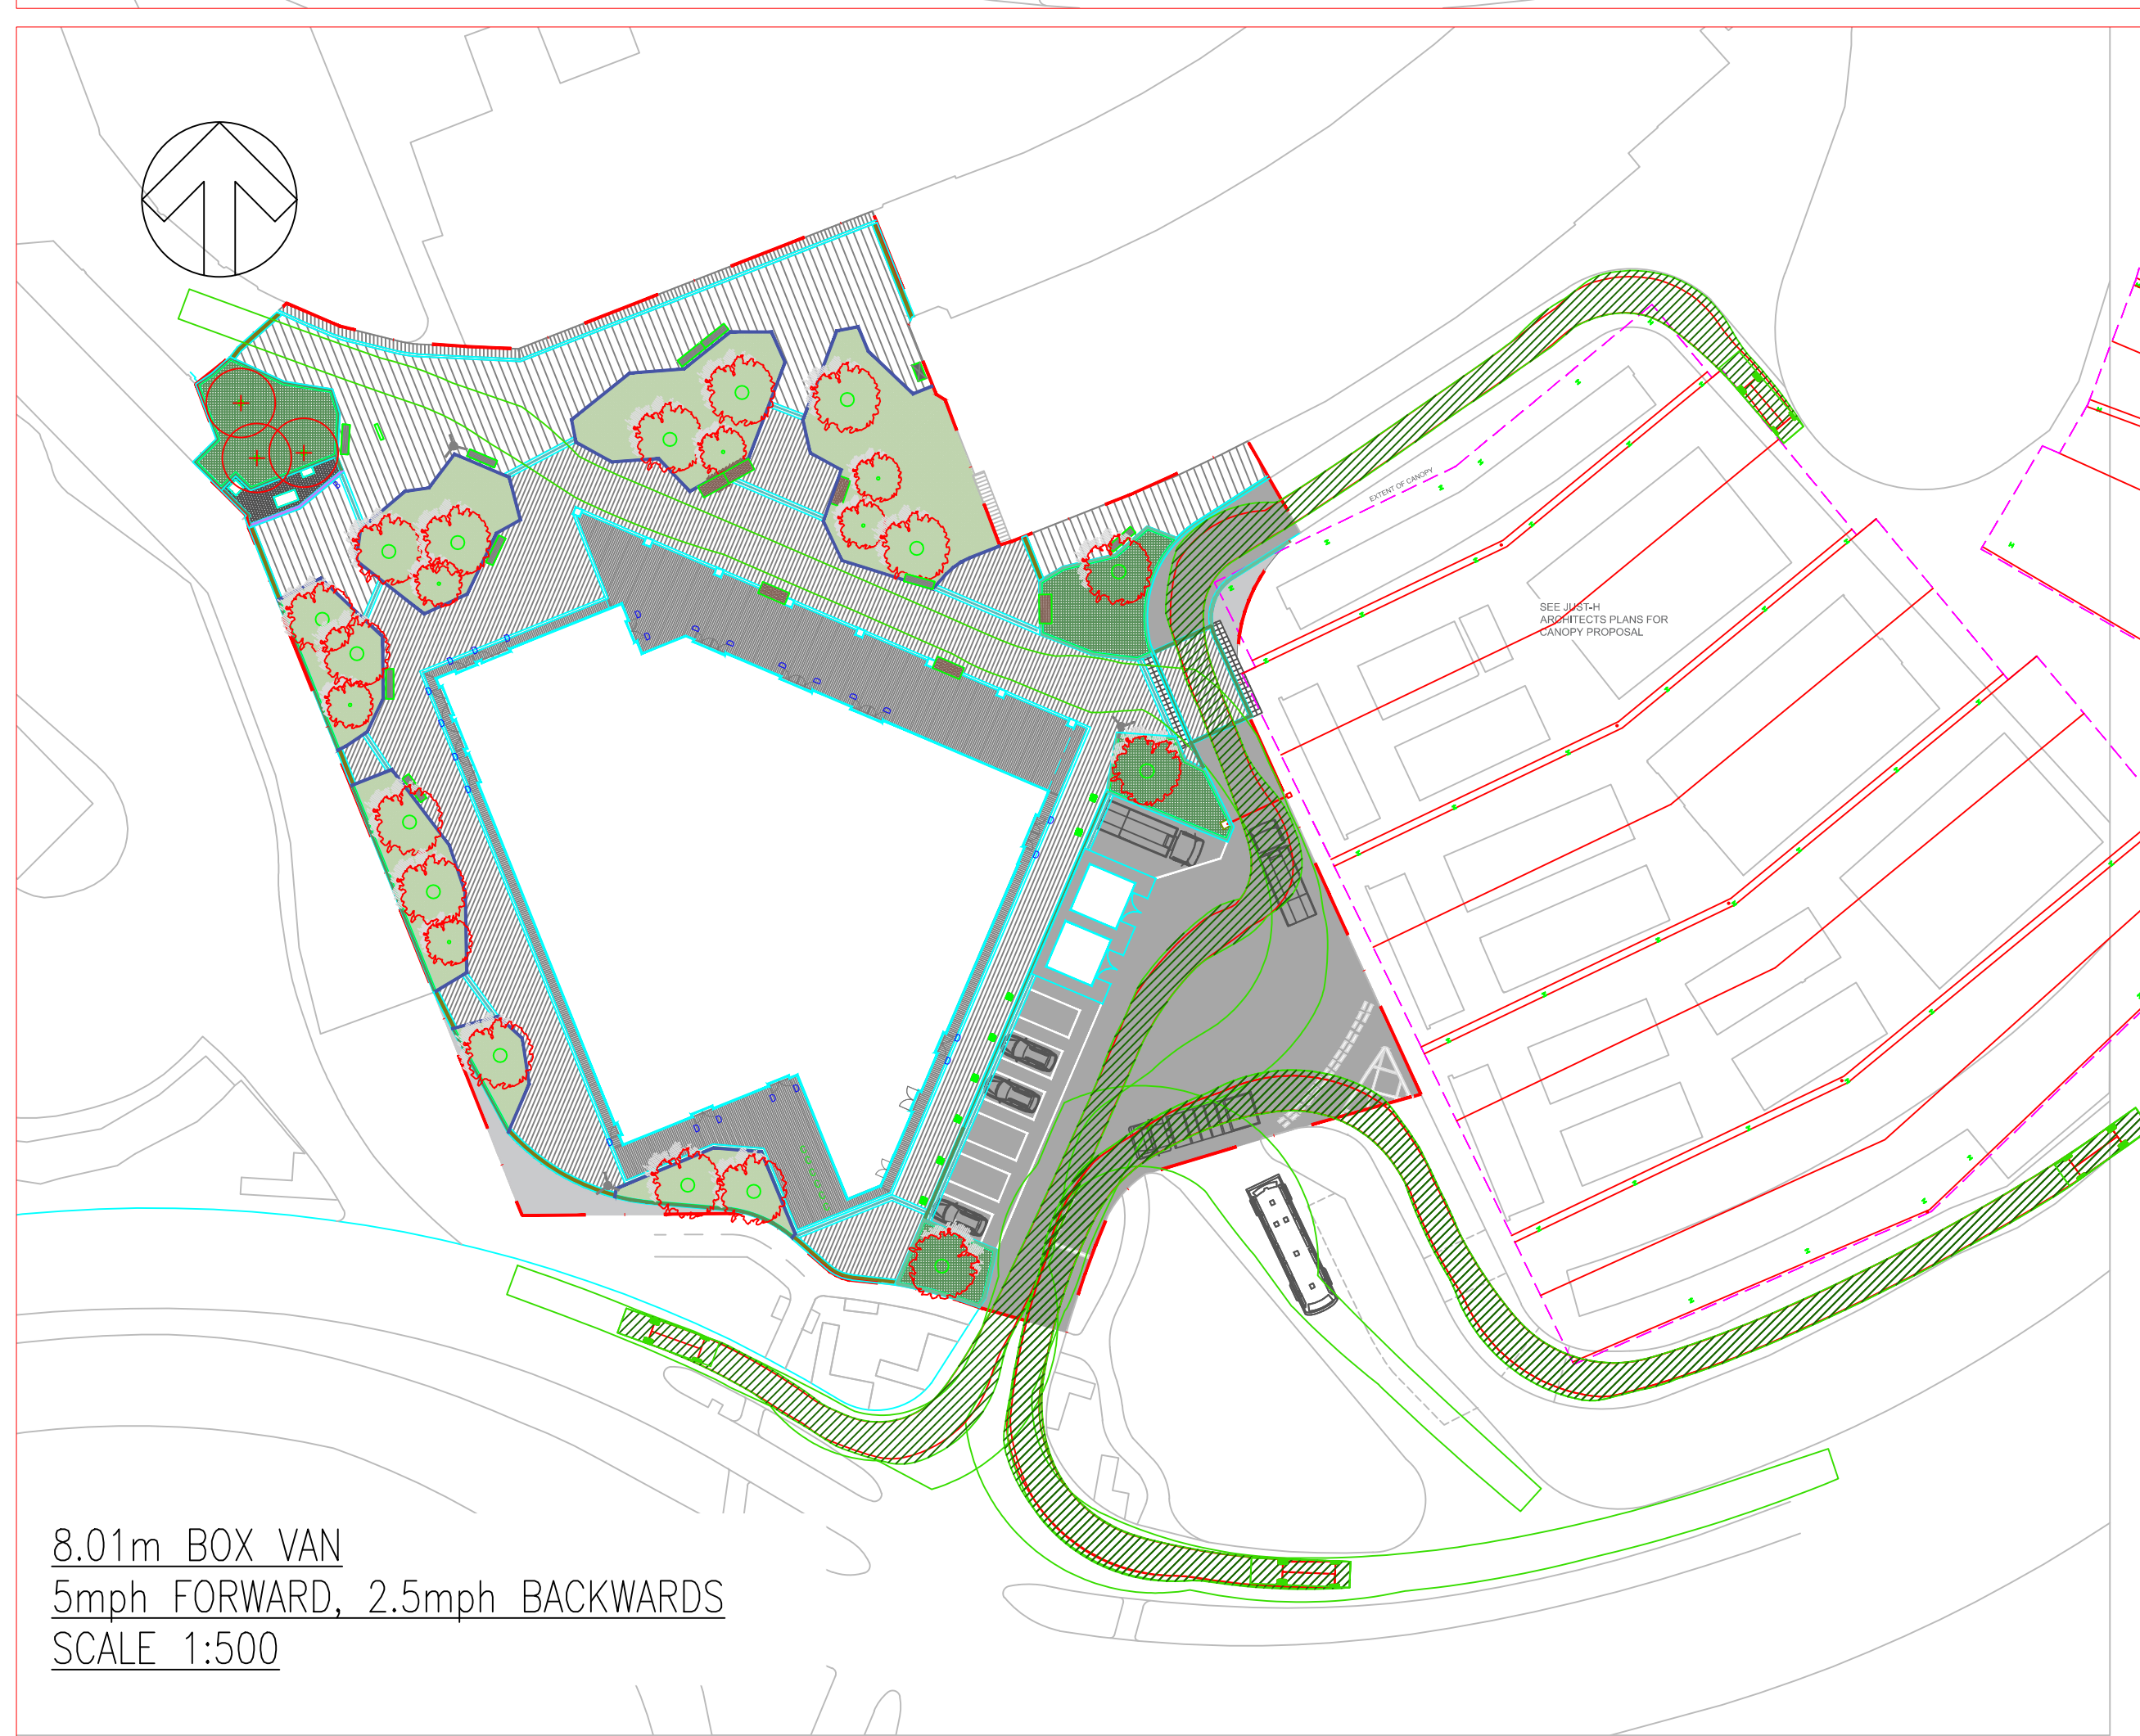
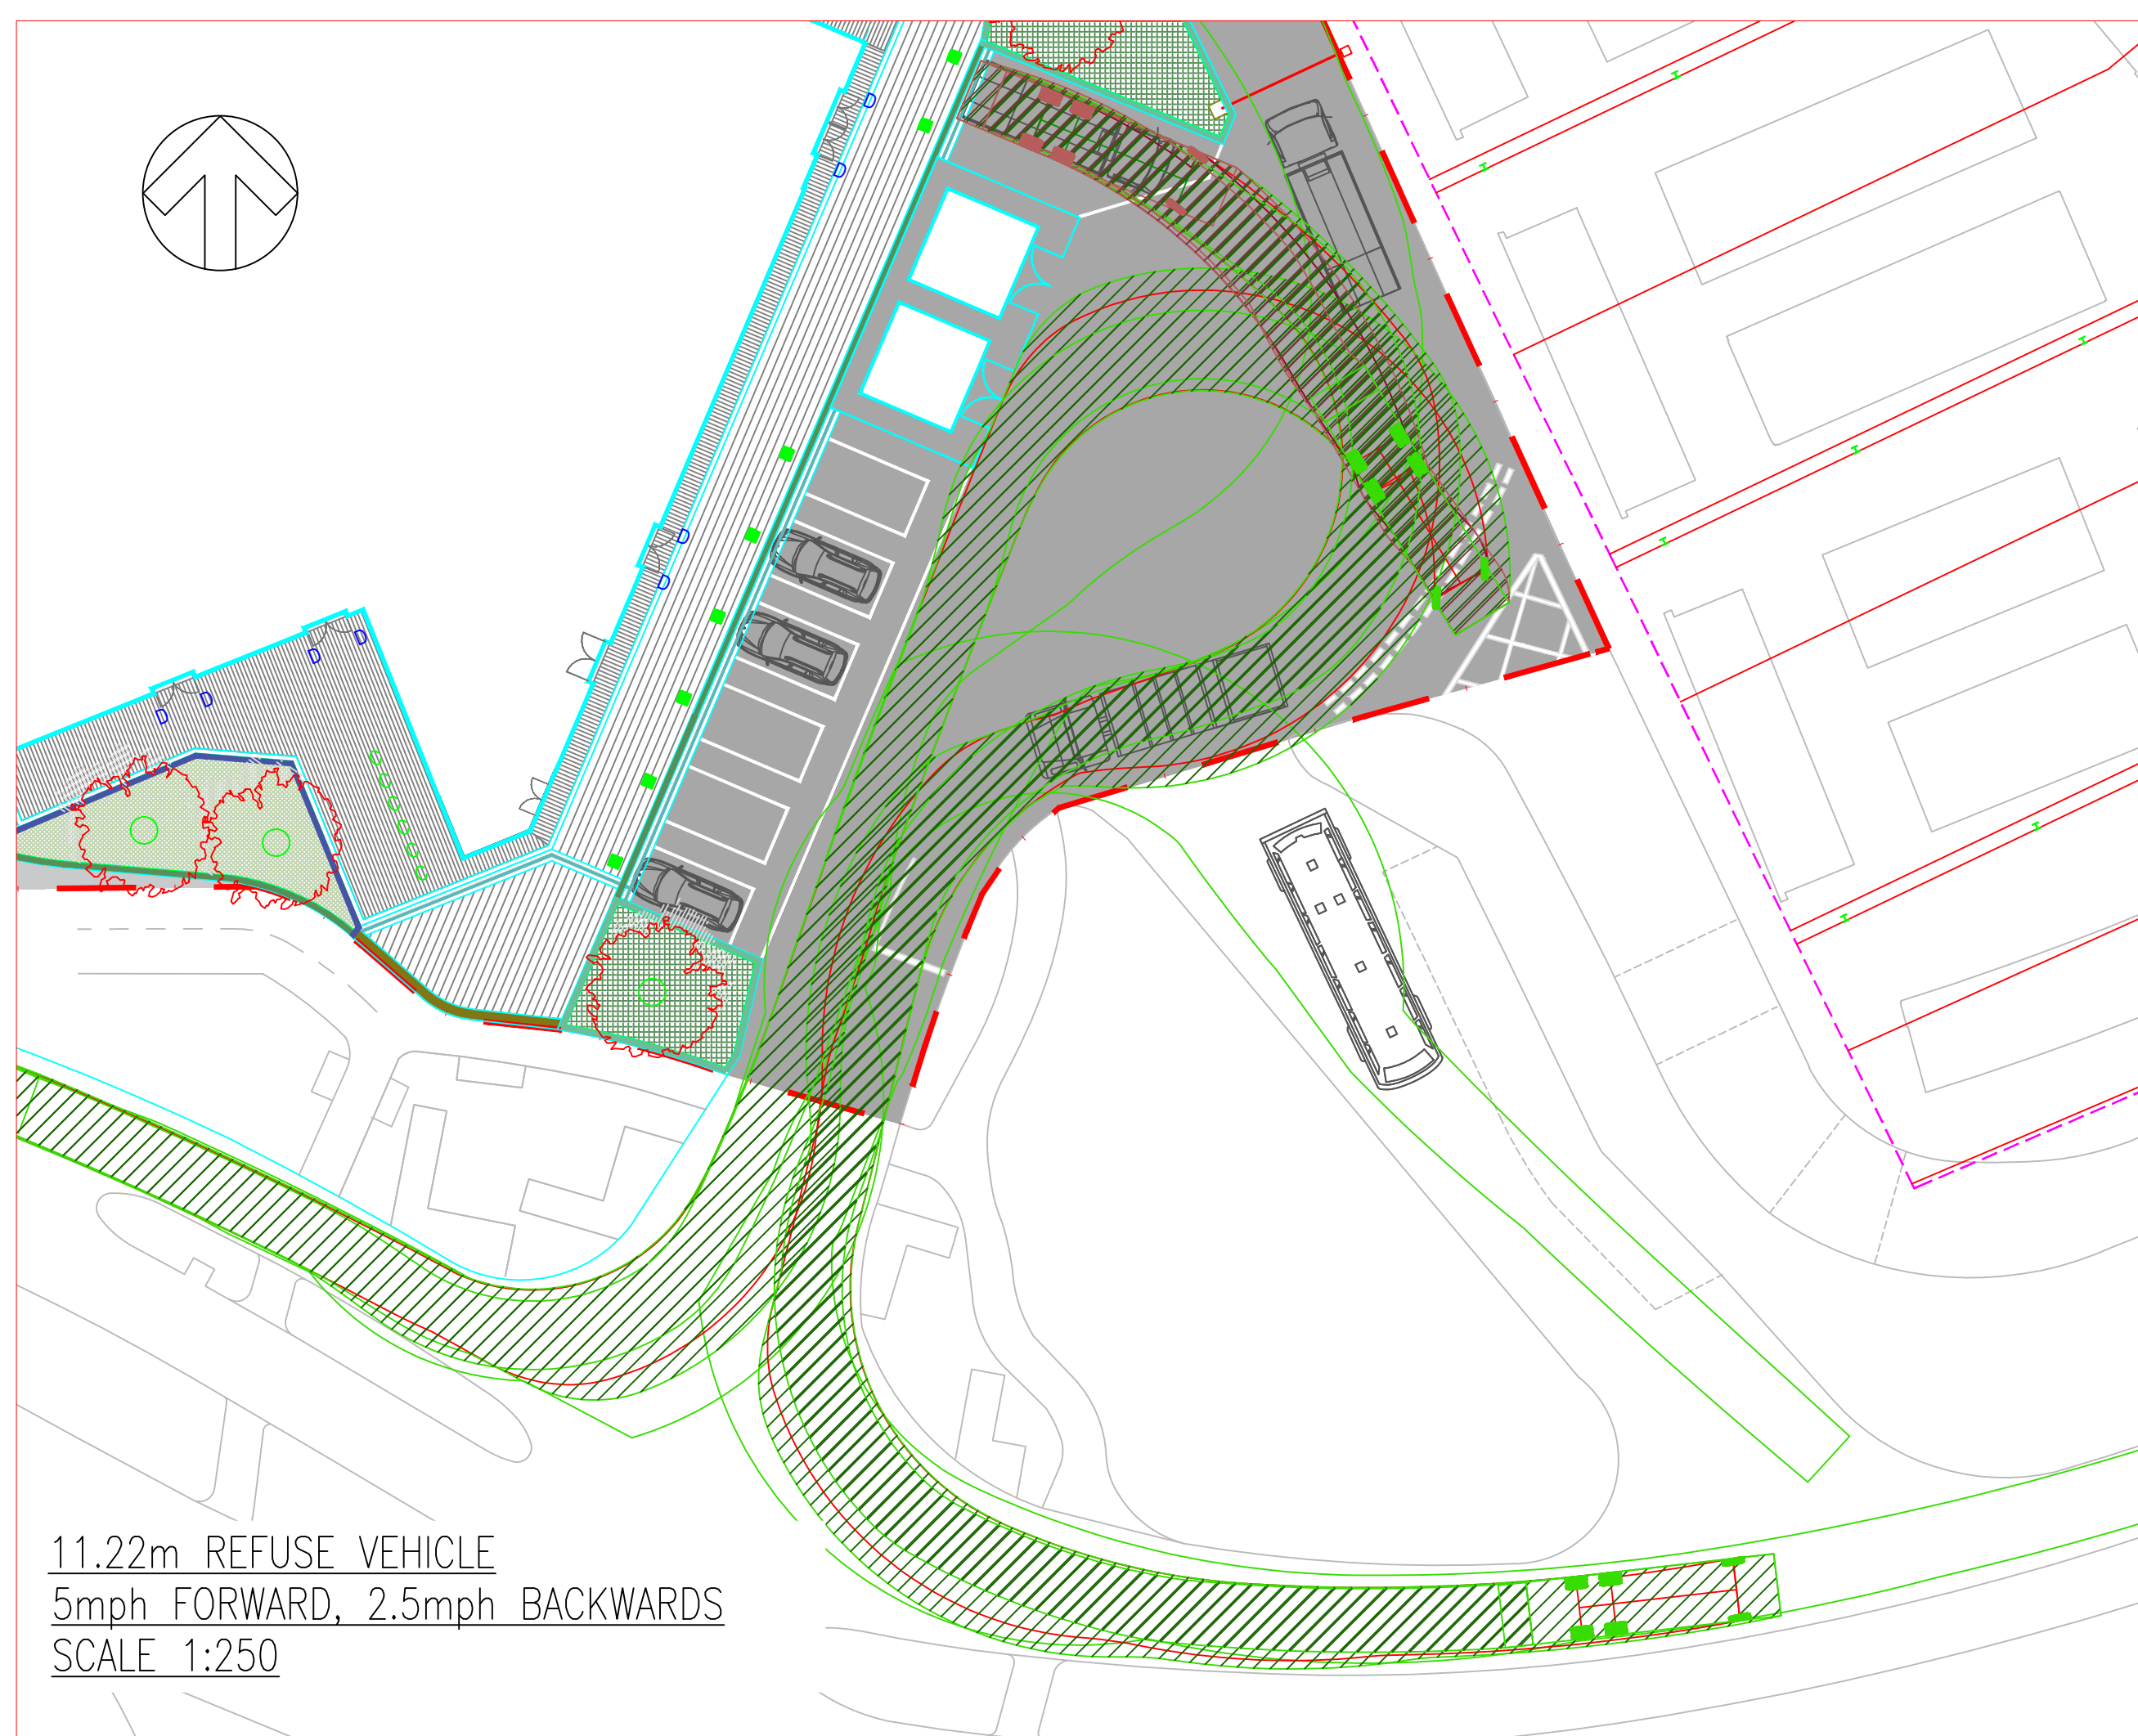
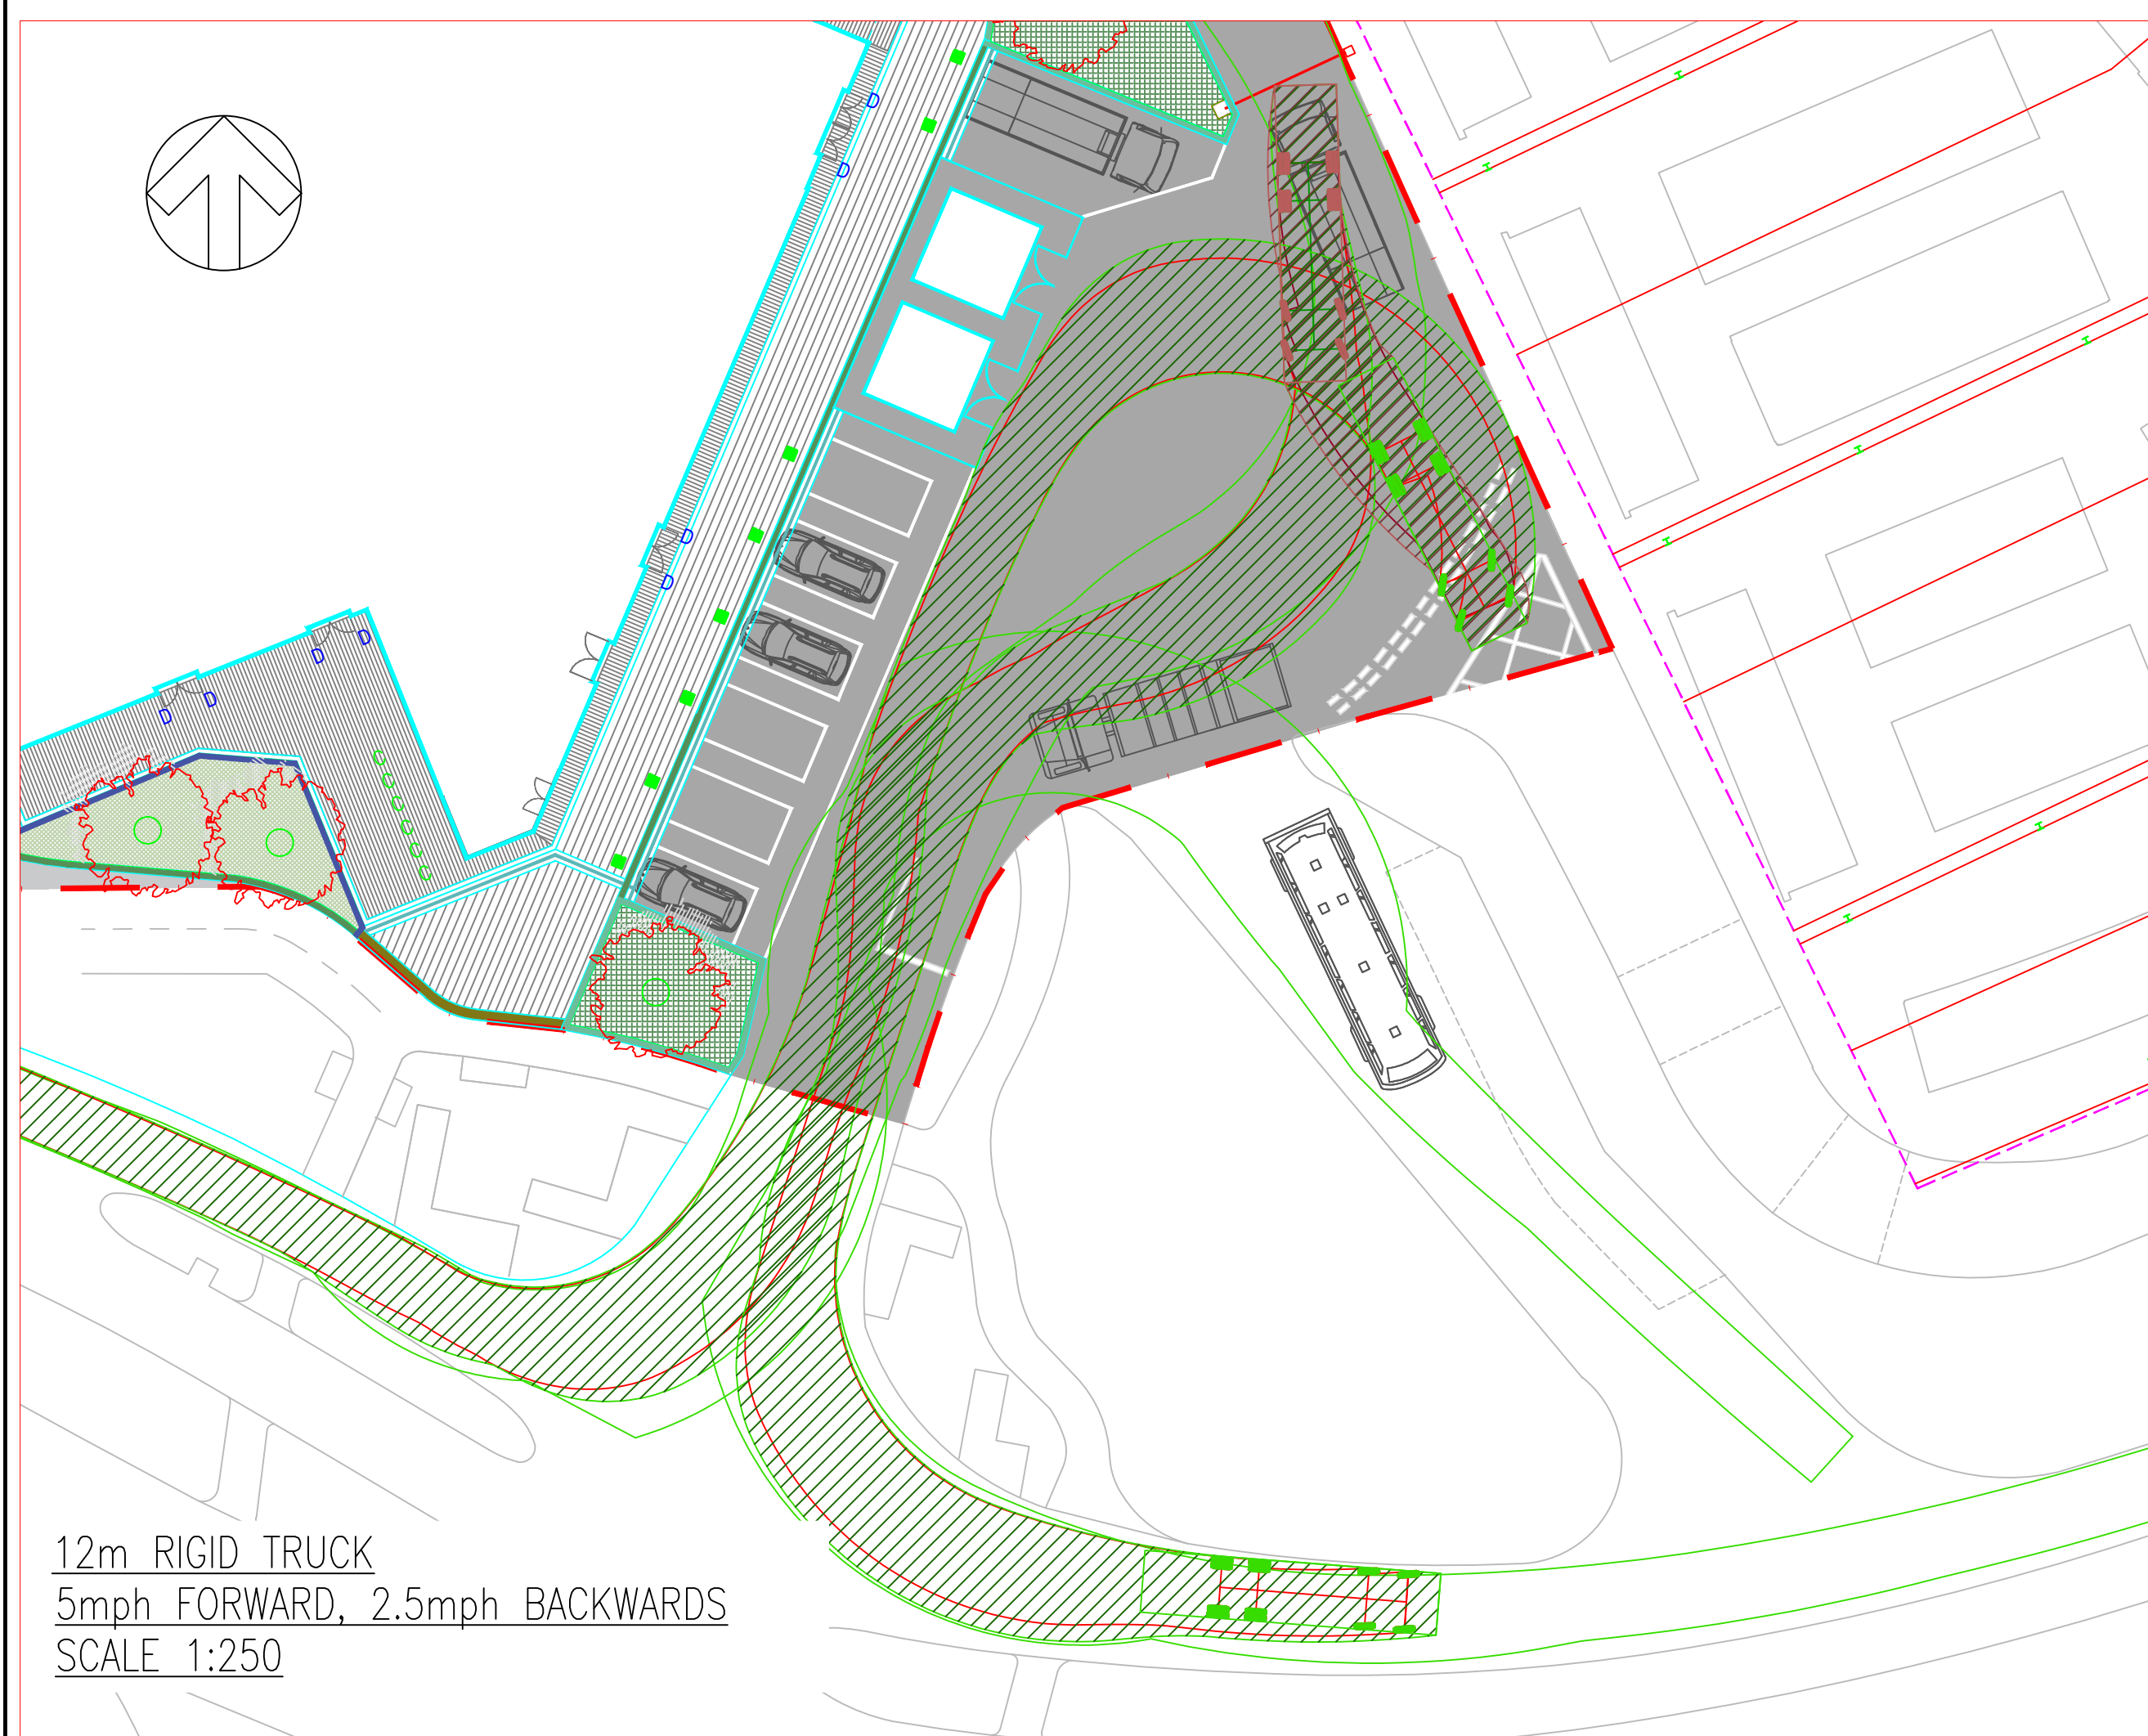



Rigid Truck	
Overall Length	12.000m
Overall Width	2.500m
Overall Body Height	3.928m
Min Body Ground Clearance	0.412m
Track Width	2.471m
Lock to lock time	6.00s
Kerb to Kerb Turning Radius	11.900m

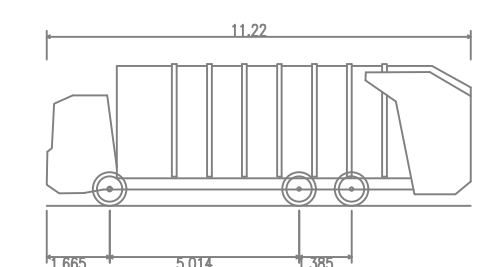


Phoenix 2 Duo Recycler (P2-15W with Elite 6x4 chassis)	
Overall Length	11.220m
Overall Width	2.530m
Overall Body Height	3.256m
Min Body Ground Clearance	0.309m
Track Width	2.530m
Lock to lock time	4.00s
Kerb to Kerb Turning Radius	11.550m

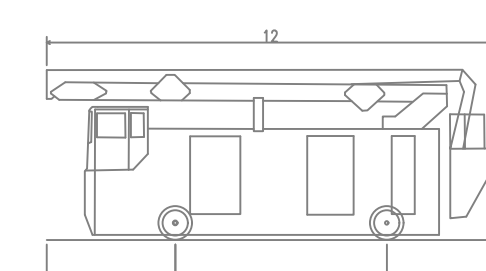


Aerial Platform/ Turntable Ladder/ Special Appliance	
Overall Length	12.000m
Overall Width	2.550m
Overall Body Height	4.500m
Min Body Ground Clearance	0.130m
Track Width	2.550m
Lock to lock time	4.00s

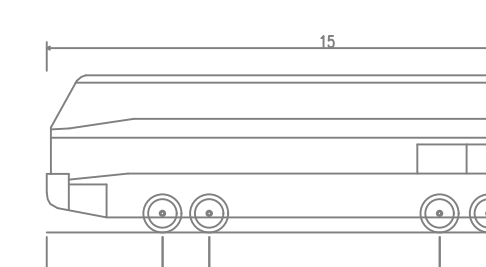

15m 6WS Luxury Coach	
Overall Length	15.000m
Overall Width	2.500m
Overall Body Height	4.157m
Min Body Ground Clearance	0.397m
Track Width	2.500m
Lock to lock time	5.00s

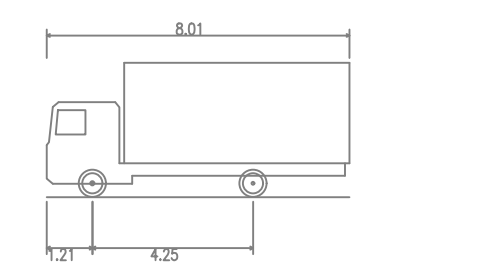

7.5t Box Van	
Overall Length	8.010m
Overall Width	2.100m
Overall Body Height	3.556m
Min Body Ground Clearance	0.351m
Track Width	2.064m
Lock to lock time	4.00s
Kerb to Kerb Turning Radius	7.400m

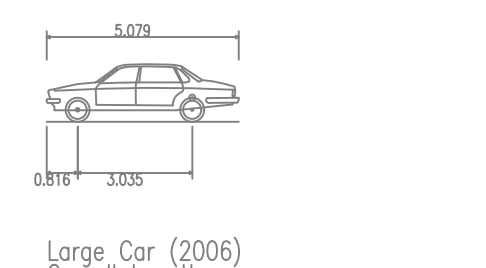

Overall Width	1.672m
Overall Body Height	1.525m
Min Body Ground Clearance	0.310m
Max Track Width	1.831m
Lock to lock time	4.00s
Kerb to Kerb Turning Radius	5.900m

THIS PROVISIONAL PRELIMINARY DESIGN IS FOR GUIDANCE PURPOSES ONLY. WSP ACCEPTS NO LIABILITY FOR ANY DAMAGE, LOSS, EXPENSES OR COST INCURRED AS A RESULT OF RELIANCE ON THE INFORMATION PROVIDED IN THIS APPROPRIAL ESTIMATE. THE APPROPRIAL ESTIMATE WAS DERIVED FROM A MIXTURE OF THIRD PARTY INFORMATION AND THE APPLICATION OF WSP'S REASONABLE SKILL AND CARE, BUT MAY BE SUBJECT TO OTHER SUCH INFORMATION AND VARIATIONS OF WHICH WSP IS UNAWARE. THE DESIGN APPROPRIAL ESTIMATE SHOULD NOT BE RELIED UPON FOR YOUR OR PROCUREMENT PURPOSES. FOR INFORMATION, A DETAILED DESIGN SHOULD BE CARRIED OUT AT THE APPROPRIATE DESIGN STAGE. THEREFORE, USE OF THE INFORMATION IS ENTIRELY AT YOUR OWN RISK.

P03	09/08/2024	CP	THIRD ISSUE	JO	JO
REV	DATE	BY	DESCRIPTION	CHK	APP

CPA STATUS: S0 - WORK IN PROGRESS



8 First Street, Manchester, M15 4GU, UK
T+ 44 (0) 161 200 5000

QUEST.

ARCHITECT: VINCI CONSTRUCTION

JUST-H

BURY MARKET AND FLEXI HALL

SWEPT PATH ANALYSIS WITH

REVISÉ ARCHITECTS PLAN 06/08/2024

SCALE @ 10: 1250	CHECKED JO	APPROVED JO
PROJECT NO.	DESIGNED	DRAWN
		DATE

70092924	CP	CP	August 24
DRAWING TO:			REV

70092924-TP-009	P03
 WSP UK Ltd	

© WSP UK Ltd