
ART OF FOOD. G - FURNITURE	2016_V4
EXISTING FURNITURE	
	ALL EXISTING FURNITURE INDICATED BY BLACK & WHITE
	EXISTING FURNITURE RELOCATED INDICATED BY 'x'
	RE-UPHOLSTERED FURNITURE INDICATED BY 'R'
	RE-UPHOLSTERED & RELOCATED FURNITURE INDICATED BY 'Rx'
	EXISTING FINISHES: HATCHED - BROWN VINYL OR TIMBER TABLE TOP BLANK - CREAM VINYL OR WHITE TABLE TOP
NOTE: PRINCIPAL CONTRACTOR TO CONFIRM QTY OF EXISTING PEDESTALS ALL EXISTING VINYL FURNITURE TO BE REUPHOLSTERED	

ART OF FOOD. G - NEW FURNITURE	2016_V4
SYMBOLS	REFERENCES
	VITRA CHAIRS EXISTING COLOURS TO BE RETAINED: WHITE (ALL GREEN REMOVED)
	AVAILABLE IN 2NO. FINISHES: OCEAN: MAUVE GREY & WHITE
	CHAIRS SHOULD BE AN EQUAL SPLIT OF ALL THREE COLOURS
	STOOLS 300mmØ (S) COMMUNAL LOW PEDESTALS - FLOOR FIXED (H) HIGH STOOLS - FLOOR FIXED
	AVAILABLE IN 2NO. FINISHES: DARK BLUE (50% COLOUR SPLIT) GREY (50% COLOUR SPLIT)
	POUFS 350mmØ (P) LOW POUFS - LOOSE
	AVAILABLE IN 2NO. FINISHES: DARK BLUE (50% COLOUR SPLIT) GREY (50% COLOUR SPLIT)
	COMMUNAL BENCH (S1) HIGH - FLOOR FIXED (WITH BACKREST) (S1 benches with backs always new, pedestals can be re-used) (S2) LOW - FLOOR FIXED
	AVAILABLE IN 2NO. FINISHES: DARK BLUE (50% COLOUR SPLIT) GREY (50% COLOUR SPLIT)
	BENCH SEATS 25mm AIR GAP BETWEEN SINGLE BENCHES & WALL/SCREENS.
	(BS) SINGLE BENCH 1100x560mm
	(BD) DOUBLE BENCH 1100x1200mm
	(BS-1400) SINGLE BENCH 1400x560mm
	AVAILABLE IN 2No. FINISHES: DARK BLUE (50% COLOUR SPLIT) GREY (50% COLOUR SPLIT)
	(BU) 'U' BENCHES TO FIT TO FLOOR INDEPENDENTLY OF SCREENS WITH 25mm CLEANING GAP. THREE SIZES AVAILABLE: 1850mm 2350mm 3150mm
	AVAILABLE IN 2No. FINISHES: DARK BLUE (50% COLOUR SPLIT) GREY (50% COLOUR SPLIT)
	(T1) TABLE 600x500mm (H750mm) WITH 1No. POWDER COATED PEDESTAL (SILVER) WITH FLOOR FIXING (T2) TABLE 600x1100mm (H750mm) WITH 2No. POWDER COATED PEDESTAL (SILVER) WITH FLOOR FIXING
	AVAILABLE IN 1No. FINISH: WHITE - ABET B10 MINI BLANCO SEI
	COMMUNAL TABLES HIGH - 1100mm (ST UP) 1200x600mm (ST UP) 2400x600mm
	AVAILABLE IN 1No. FINISH: WHITE - ABET B10 MINI BLANCO SEI
	FEATURE MAWS SIT-UP TABLE (1100mm HIGH) WITH SOLID PLYWOOD EDGES IN 3NO. SIZES: 1200X500mm (2No. STOOLS) 1800x500mm (3No. STOOLS) 2400x500mm (4No. STOOLS) 3000X500mm (5No. STOOLS) **POWER REQUIRED FOR FEATURE LIGHTING**
	AVAILABLE IN 1No. FINISH: WHITE - CORIAN GLACIER WHITE
	600mmØ STAND UP TABLE (1100mm HIGH)
	2 SEAT SIT-UP FREESTANDING TABLE (1100mm HIGH) 600x600mm WITH 2NO. 400x50mm END SCREENS
	2 SEAT SIT-UP WALL FIXED TABLE (1100mm HIGH) 600x600mm WITH 400x50mm END SCREEN - TO BE USED AGAINST WALL ONLY
	4 SEAT SIT-UP WALL FIXED TABLE (1100mm HIGH) 1100x600mm WITH 400x50mm END SCREEN
	AVAILABLE IN 1No. FINISH: WHITE - ABET B10 MINI BLANCO SEI

MARKETING ELEMENTS	2016_V4
	DIGITAL PRICE BOARD - 32" DPB-P32
	DIGITAL WINDOW POSTER (INSTORE) - 46" EXTERIOR FACING - DWP EX-P46 INTERIOR FACING - DWP IN-P46
	CURVED CRADLE DIGITAL MENU BOARDS (OTS&SINGLE BEVERAGE CELL- PORTRAIT) - 40" MB-P40/ P46 [REFER TO ARCHITECTS GA_DWG 50]
	DIGITAL MENU BOARDS [ANY EXISTING BUILDING TYPE] - 40" MB-L40 TYPE A - 5NO. CURVED TV'S, R3097 TYPE A2 - 5NO. CURVED TV'S, R3066 TYPE B - 4NO. CURVED TV'S, R3234 TYPE C - 3NO. CURVED TV'S, R1084 TYPE D - 4NO. CURVED TV'S, R2640 TYPE E - 4NO. CURVED TV'S, R2052 TYPE F - 5NO. STRAIGHT TV'S
	McCAFE SCREEN (PORTRAIT) - 40" MS-P40
	ORDER READY BOARD- 32" ORB-L32
	DOUBLED SIDE SELF ORDER KIOSK (SOK)
	SINGLE SIDED SELF ORDER KIOSK (SOK)
	ARCHARGE MOBILE PHONE CHARGING SOLUTION
	TABLET TABLE. 700mm SCREEN IN SCHEME SPECIFIC LAMINATE IF POWER/DATA CANT BE ACCESSED THROUGH FLOOR.

COLOUR REFERENCE
NEW EQUIPMENT/FURNITURE (OR INDICATED BY COLOURED HATCH)
EXISTING/FURNITURE EQUIPMENT
RELOCATED/FURNITURE EQUIPMENT
FUTURE/OPTIONAL EQUIPMENT
MERCHANDISING EQUIPMENT
NEW CONSTRUCTION
EXISTING STRUCTURE TO BE REMOVED
EXISTING 30 MINUTE FIRE RATE WALL
EXISTING 60 MINUTE FIRE RATE WALL
PROPOSED 30 MINUTE FIRE RATE WALL
PROPOSED 60 MINUTE FIRE RATE WALL

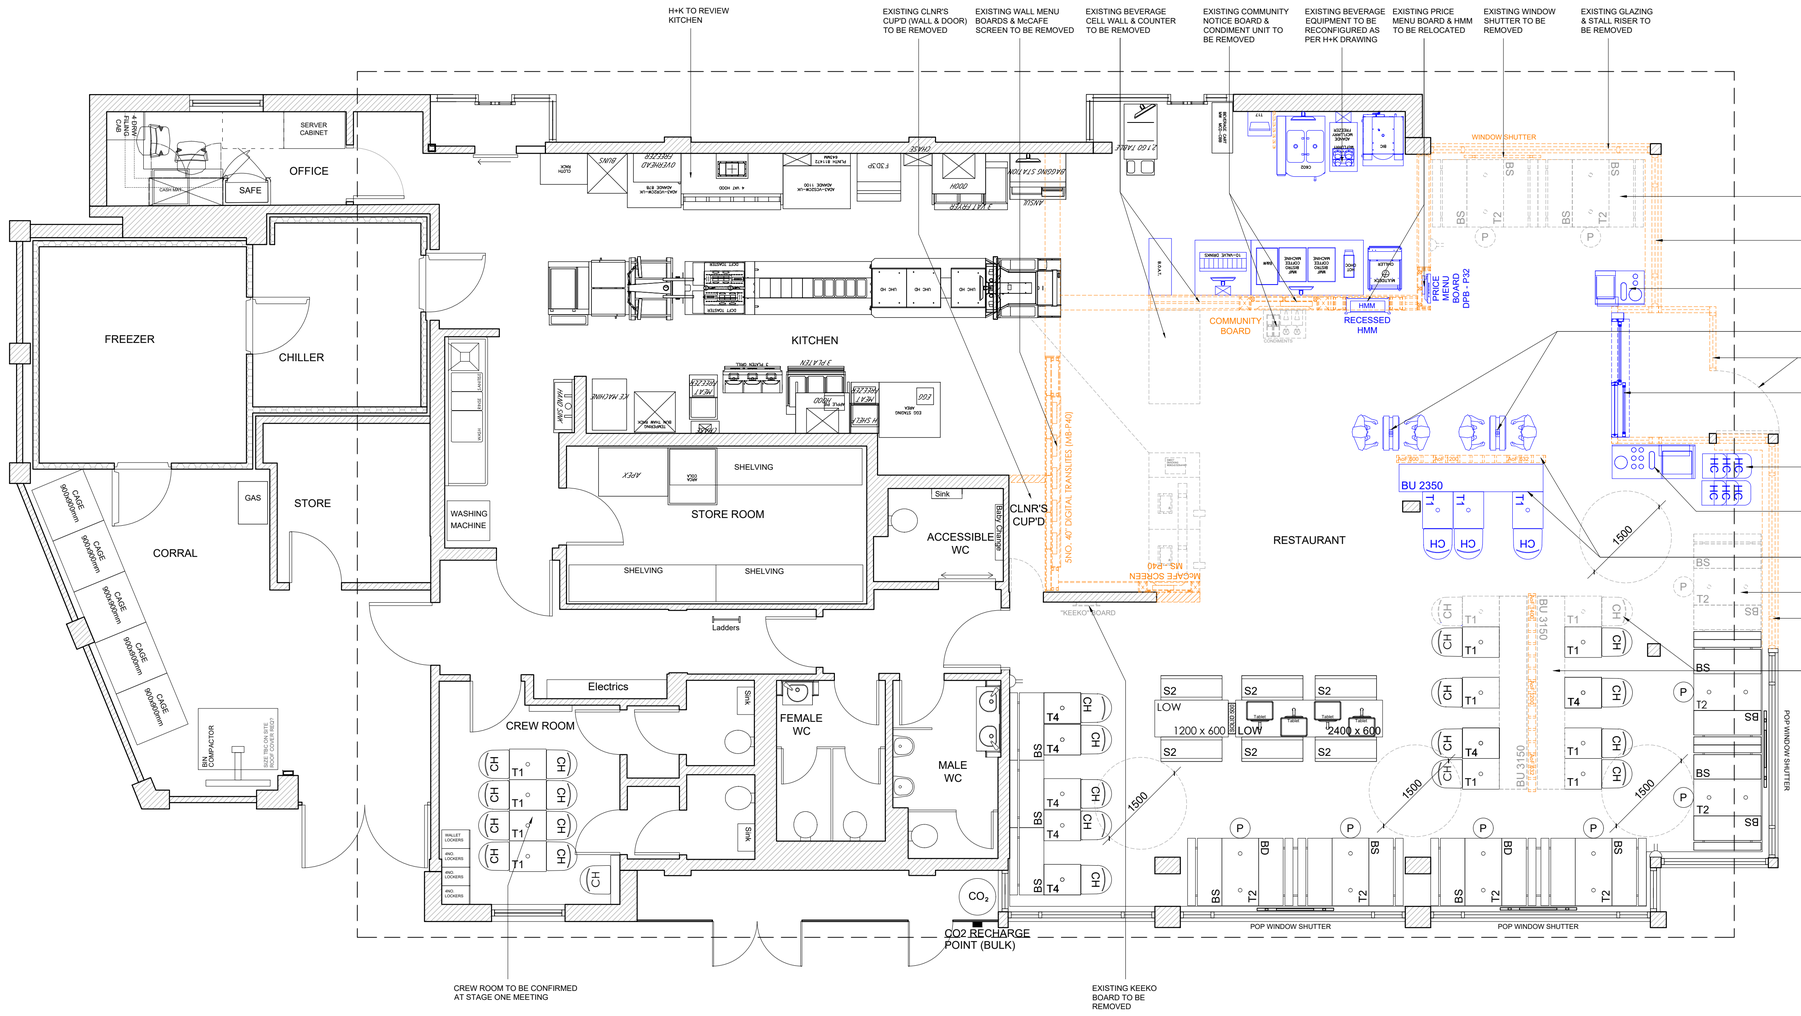

EXISTING GENERAL ARRANGEMENT PLAN 1:50

NOTES

- All dimensions and levels are to be checked on site.
- Any discrepancies are to be reported to the architect before any work commences.
- This drawing shall not be scaled to ascertain any dimensions. Work to figured dims only.
- This drawing shall not be reproduced without express written permission from AEW.
- Title overlay drawings and ownership boundaries are produced using all reasonable endeavours. AEW cannot be responsible for the accuracy or scale discrepancy of base plans supplied to them.
- All works are to be undertaken in accordance with Building Regulations and the latest British Standards.
- All proprietary materials and products are to be used strictly in accordance with the manufacturers recommendations.

CDM 2015

Client notified of duties: **At Design Workshops**

Principal Designer: **CSS**

Unless noted below, all known hazards have been highlighted on the drawing:

Notes:
All drawings to be read in conjunction with all other drawings as noted on issue sheet.

AREAS SCHEDULE	EXISTING
TOTAL COVERS	93
DINING AREA INTERNAL AREA (m²)	106.2m²
WC INTERNAL AREA (m²)	16.2m²
CREW ROOM INTERNAL AREA (m²)	10.1m²

DRAWINGS BASED ON:
AS BUILT: 6740_AEW_0671_0050_H

COTF

REV	Date	Drawn by: -	Checked by: -
-	03/03/2022	HL	DP
INITIAL ISSUE			

Status: **S2** — Purpose of Issue: **For Information**

drawing stage: **STAGE 1**

client: **McDonald's Restaurants Ltd**

project: **RIVERSIDE RETAIL PARK RADCLIFFE**

store: **0983**

drawing title: **EXISTING GA PLAN COTF**

date: **22.02.2022** drawn: **HL**

scale@A1: **1:50** checked: **AB**

Rev: **-**

Job No: **12626_AEW_0983_0045**

aew architects
0161 214 4370
www.aewarchitects.com