


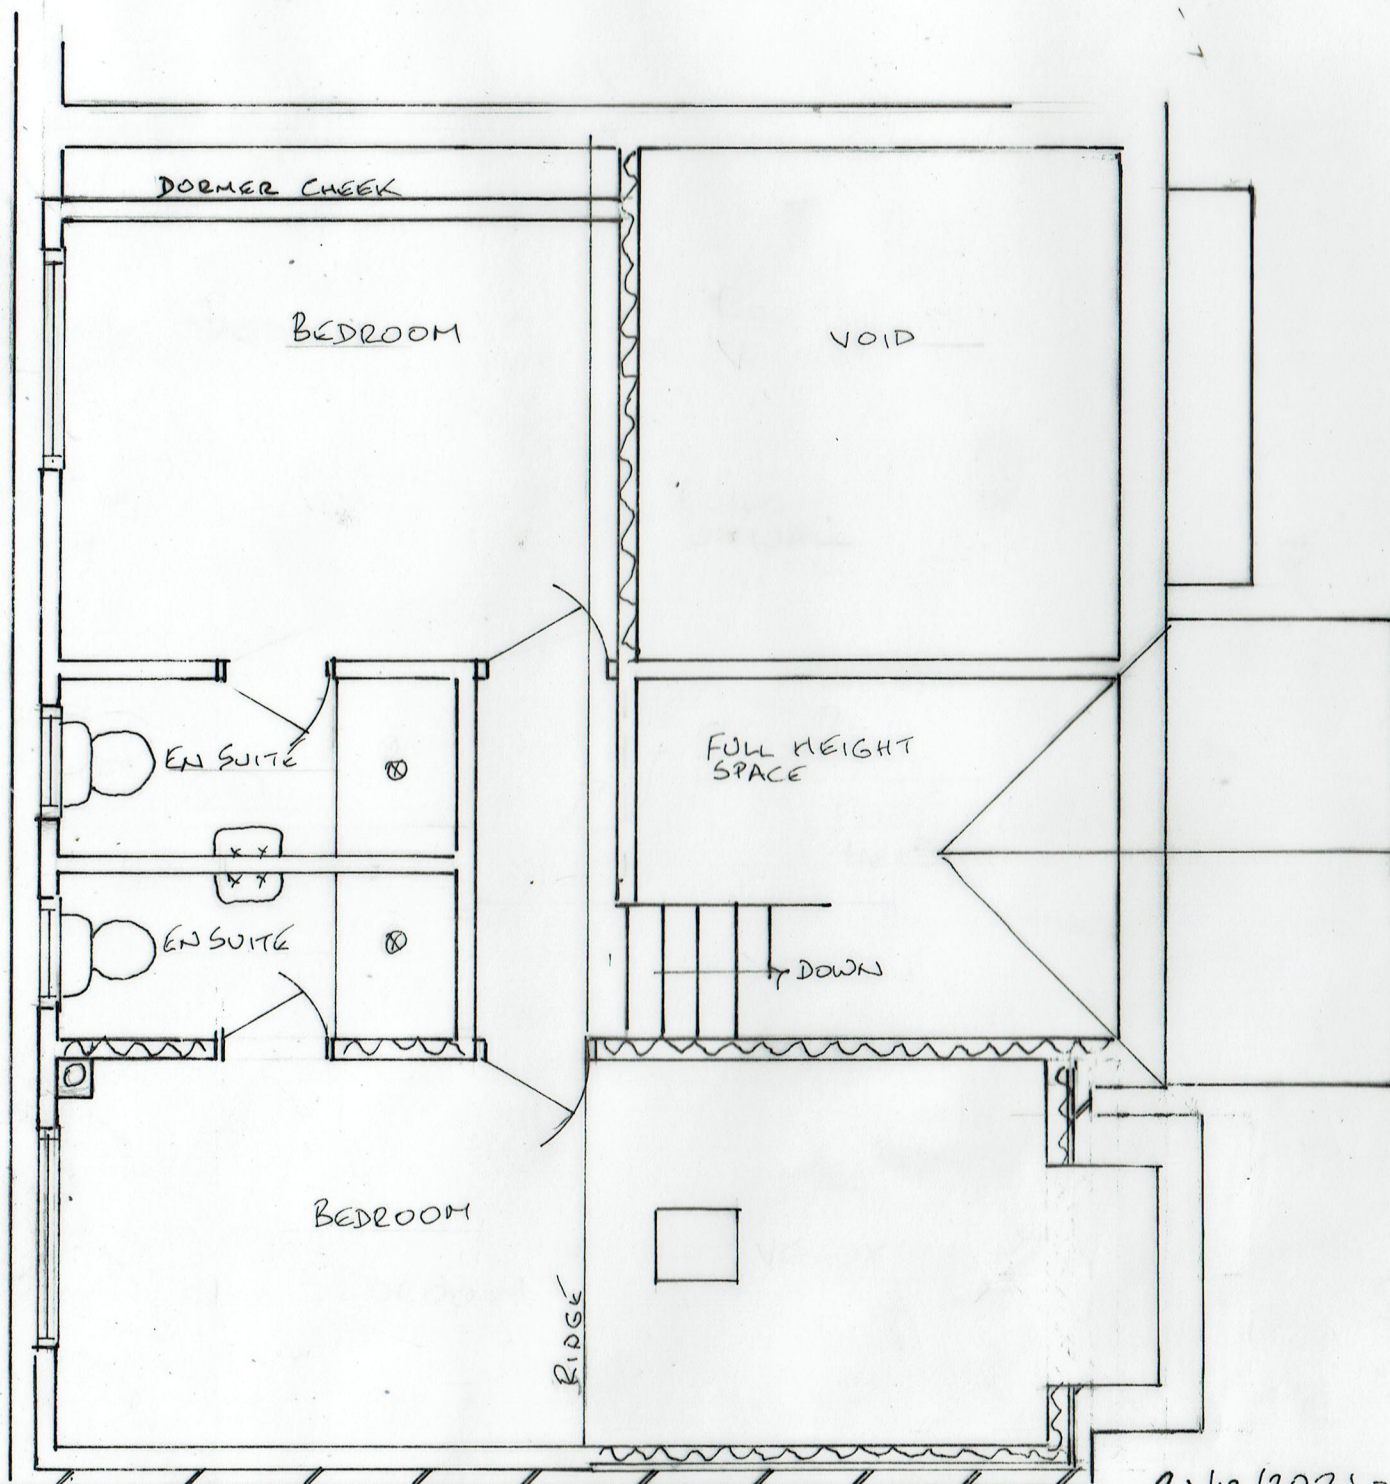

5A PROPOSED SECOND FLOOR
PLAN

21/12/2021 - EXTENSION SET BACK, DORMER REDUCED
28/10/2021

21/672/05A

0 ————— 5
METRES

SCALE 1:50 @ A3

TWO STOREY & SINGLE STOREY EXTENSIONS
1 BROCKLEHURST AVENUE, BURY BL9 9AQ