


Location Plan

Site Address: 10, Pickering Close, Bury, BL8 1UE

Date Produced: 06-Feb-2026

Scale: 1:1250 @A4

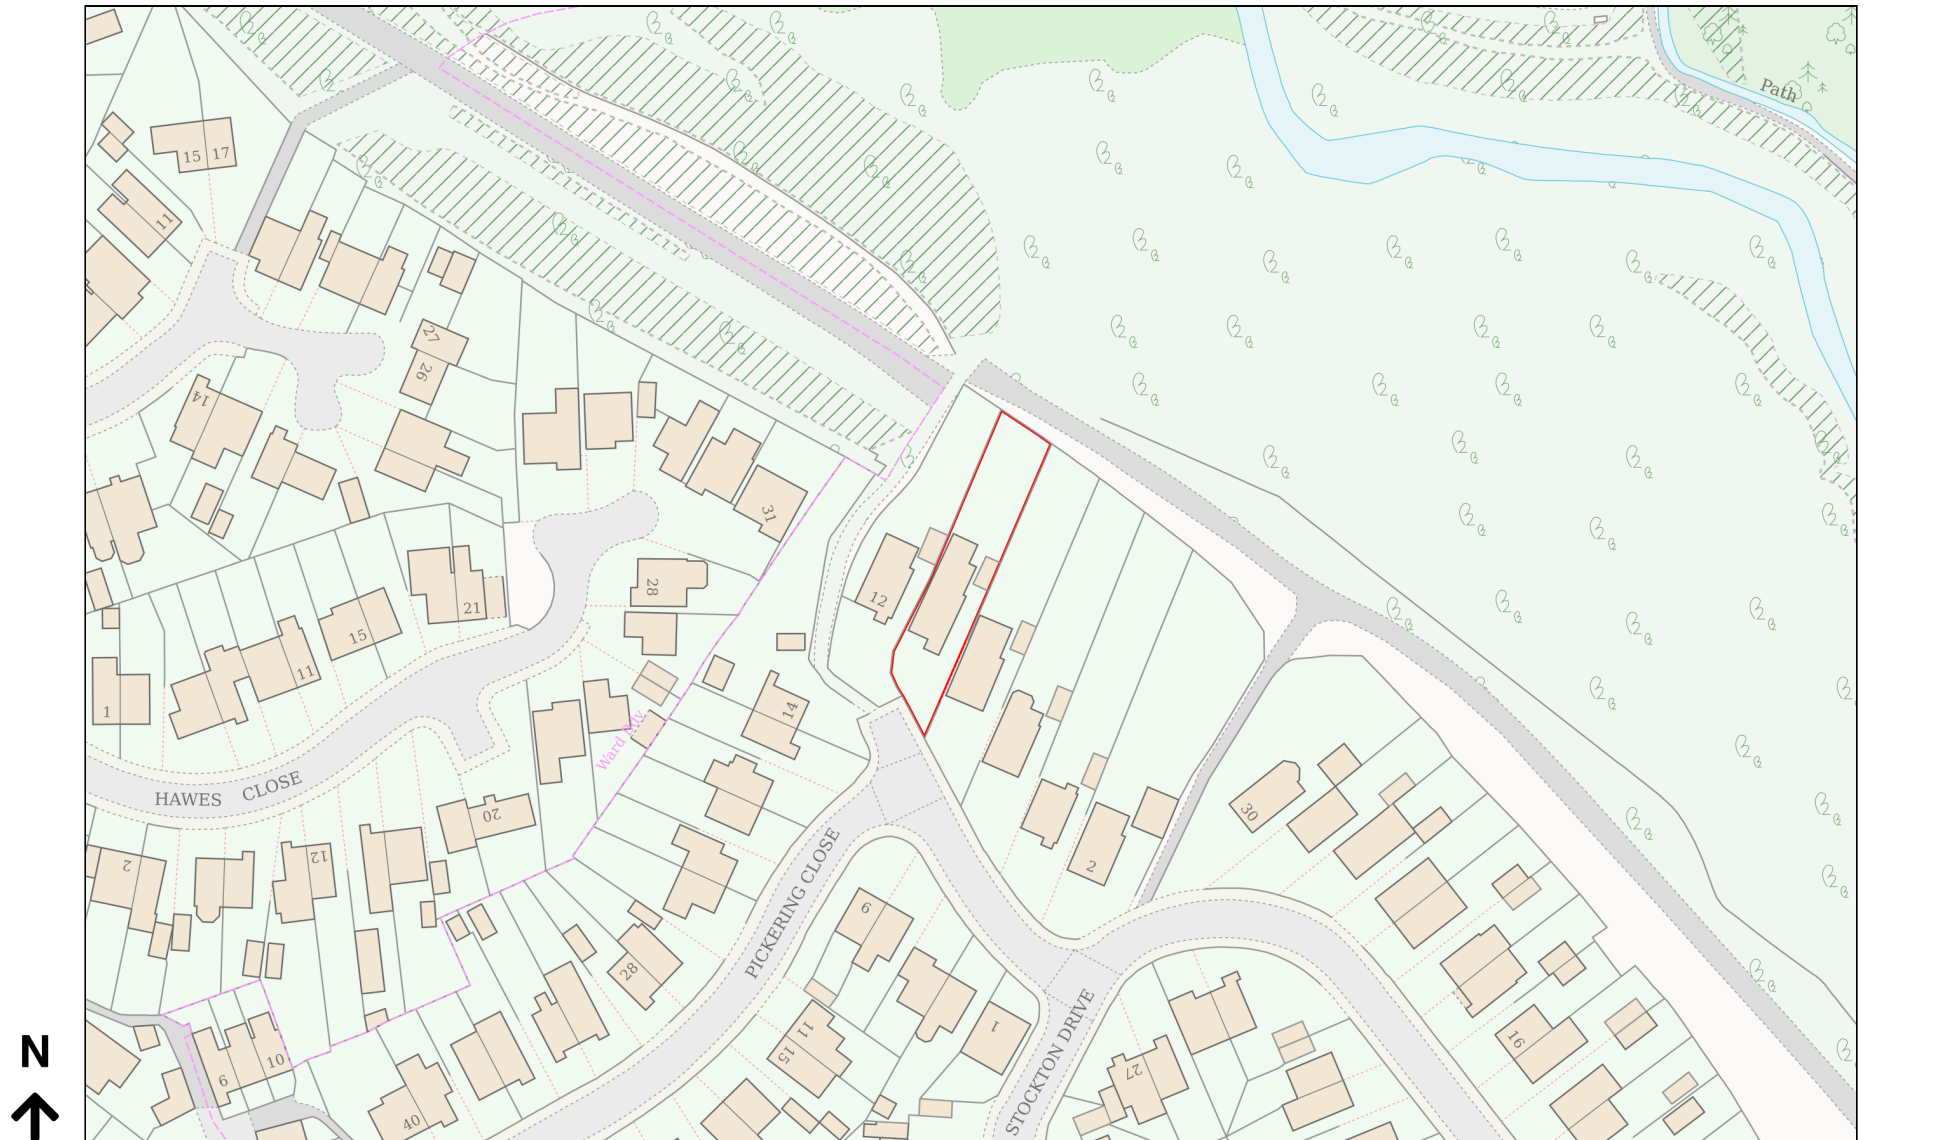

Planning Portal Reference: PP-14636719v1