
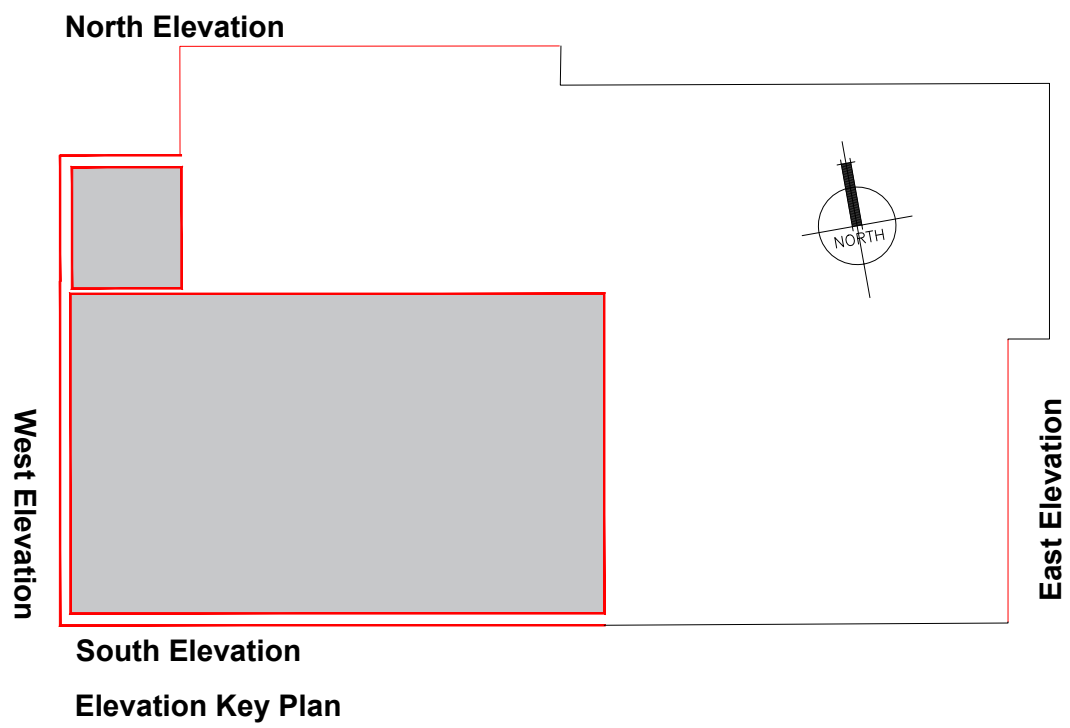
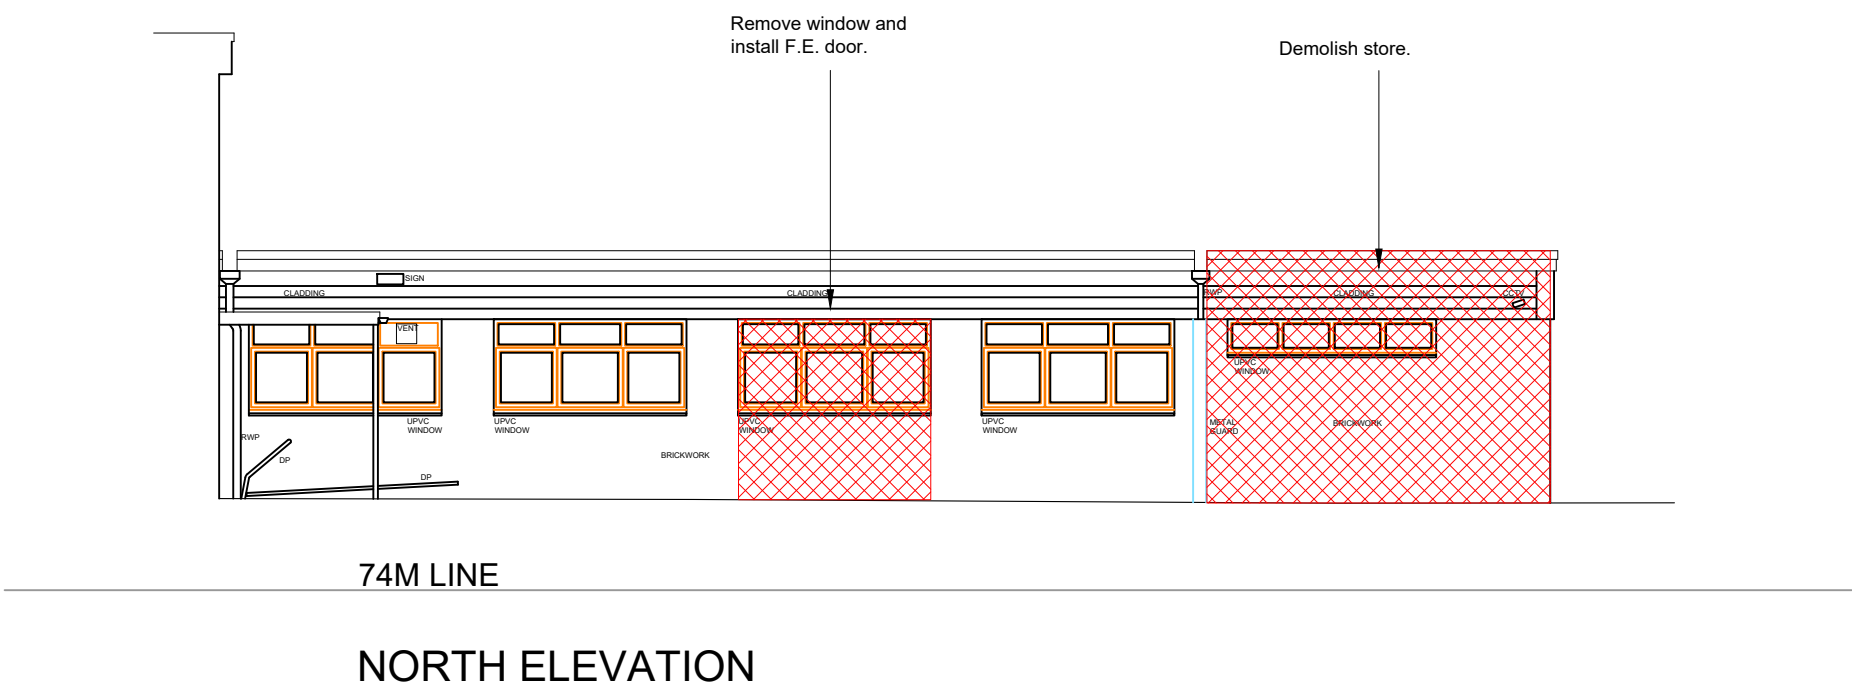
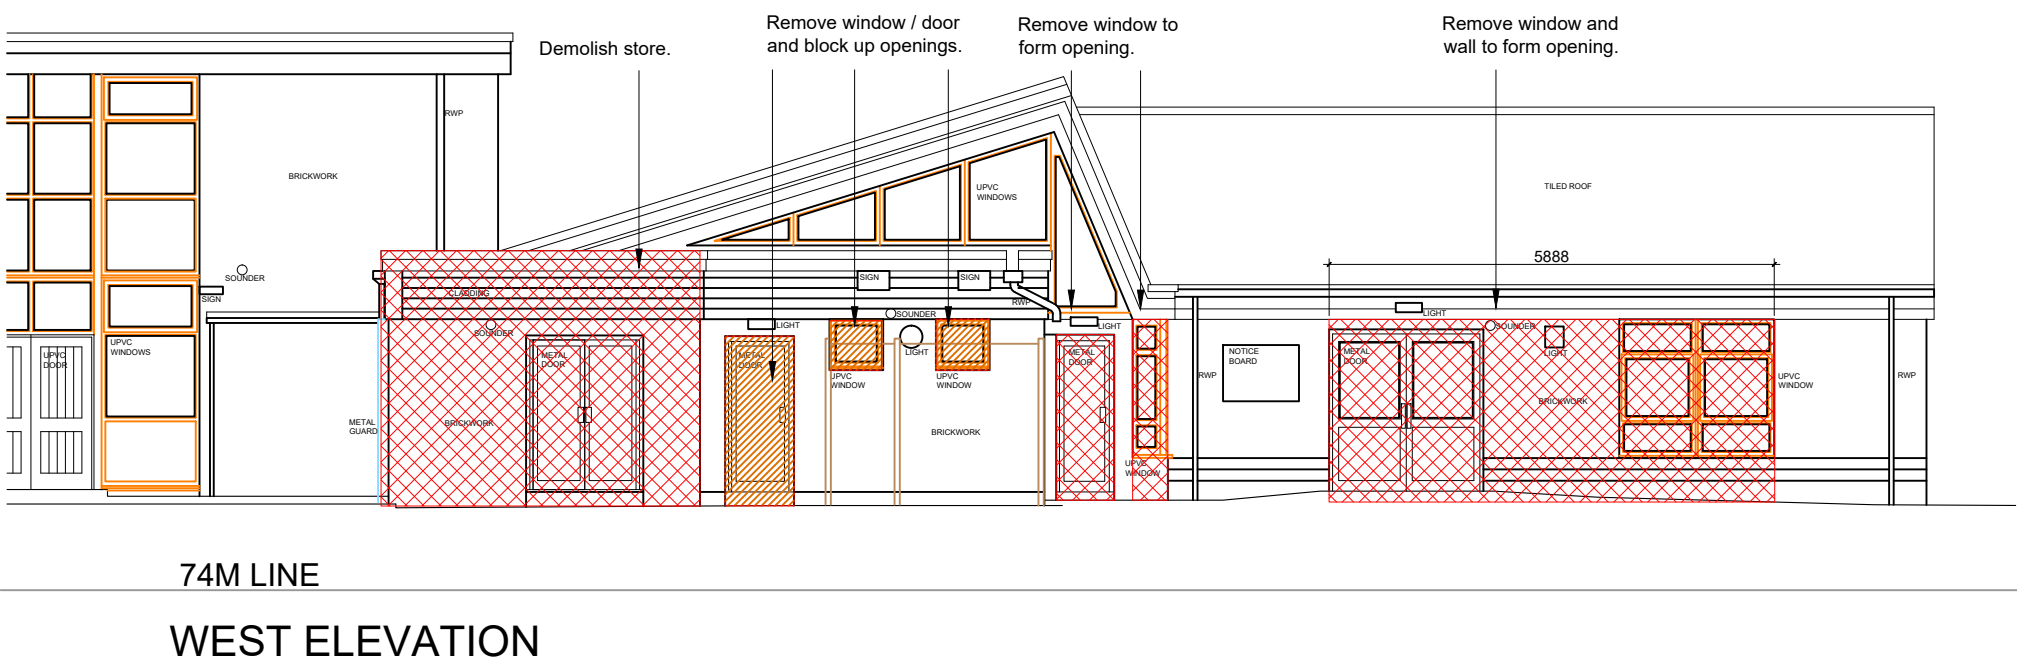
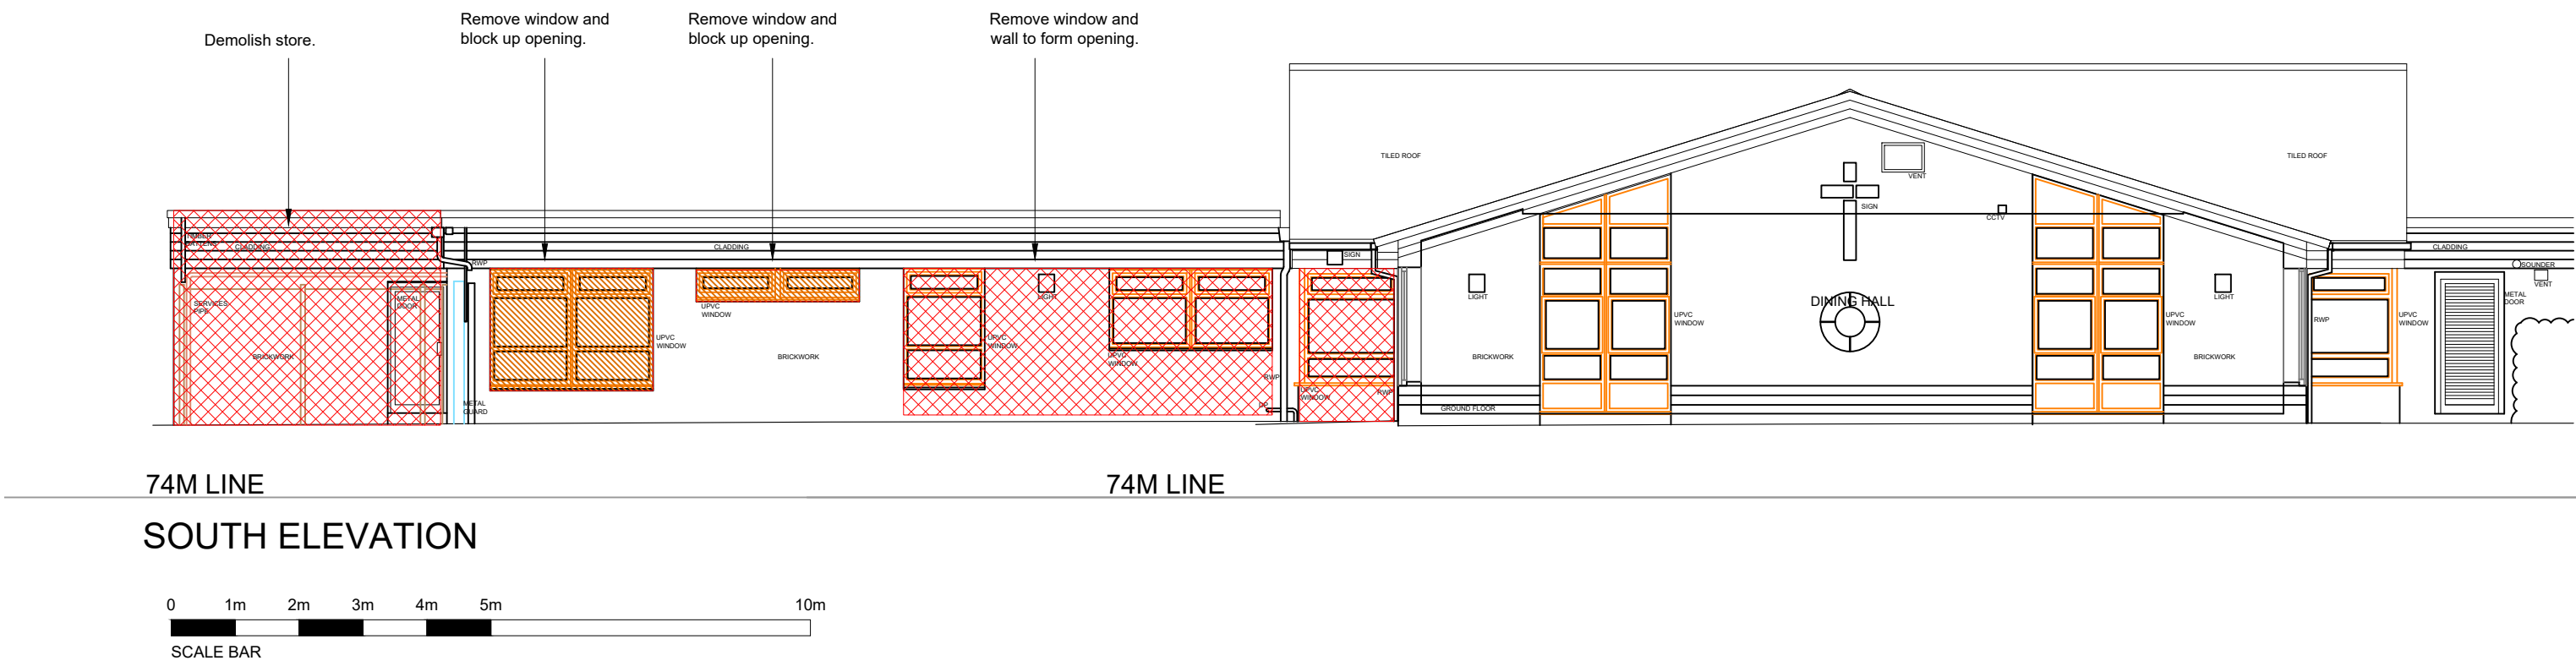


Notes

1. This document and its design content is copyright © to the author.
2. This document and its design is the property of the author and is not to be used, copied, communicated or disclosed, in whole or in part, except in accordance with a contract, license or agreement in writing with the author.
3. The document shall be read in conjunction with all other associated project information including models, specifications, schedules, risk assessments, related consultant & client documents.
4. All dimensions are in millimeters unless noted otherwise.
5. All dimensions to be checked on site.
6. Immediately report any discrepancies, errors or omissions to the author. If in doubt, ASK.

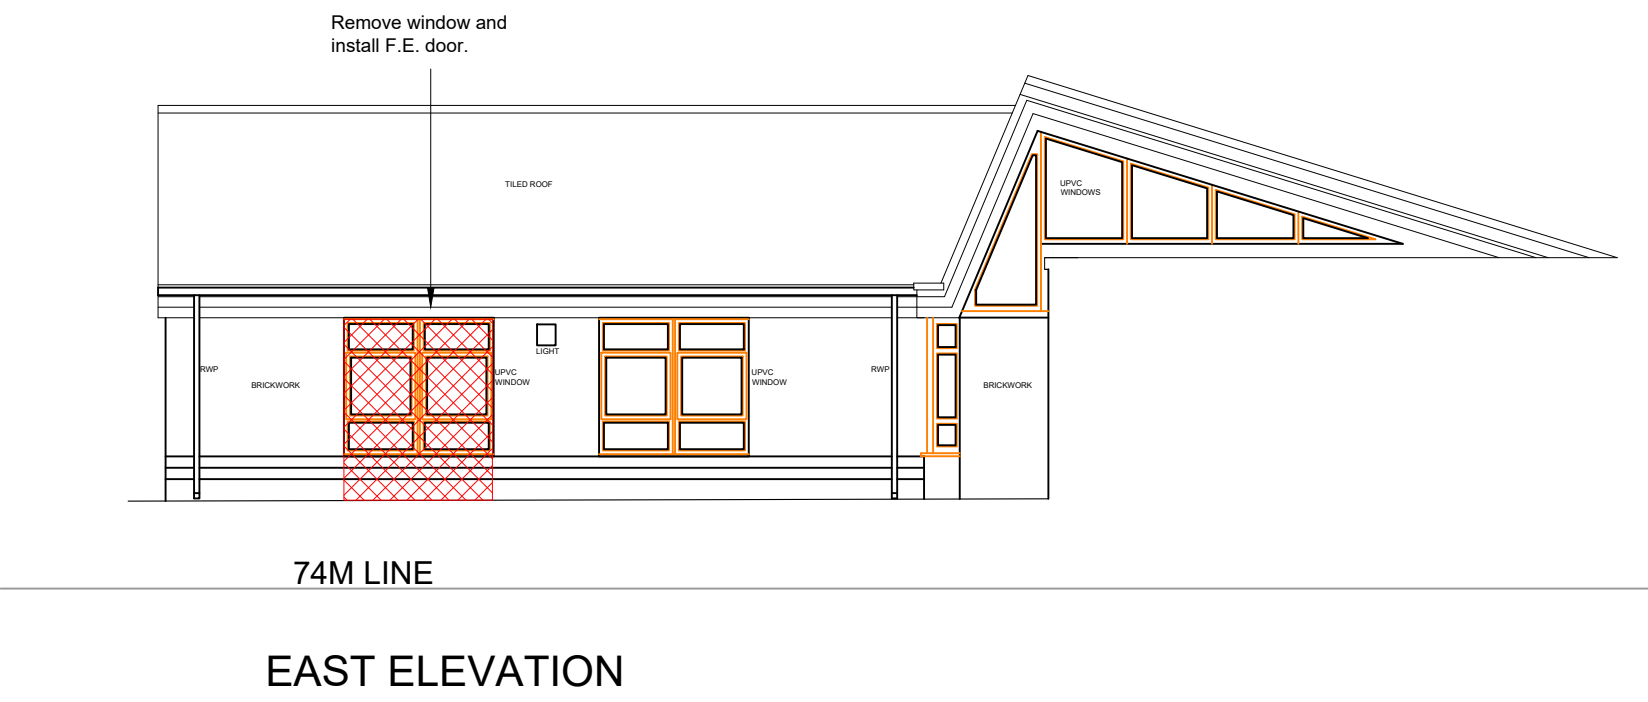

REV	DATE	DESCRIPTION	DRN	CHK
-----	------	-------------	-----	-----

CLIENT
THE BISHOP FRASER TRUST

PROJECT
KITCHEN & DINING EXTENSION
BURY CE HIGH SCHOOL
HASLAM BROW
BURY. BL9 0TS

TITLE
EXISTING GA ELEVATIONS
EXTENT OF DEMOLITION

SUITABILITY CODE A3	PURPOSE OF ISSUE PLANNING
------------------------	------------------------------

DWG No.	Ref.	Org.	Volume:	Dis.	Number:	Rev.
	302	ECP	01	A	10200	P02

SCALE 1 : 100 @ A1	DATE JAN 2026
-----------------------	------------------

DRAWN AS	CHECKED
-------------	---------