


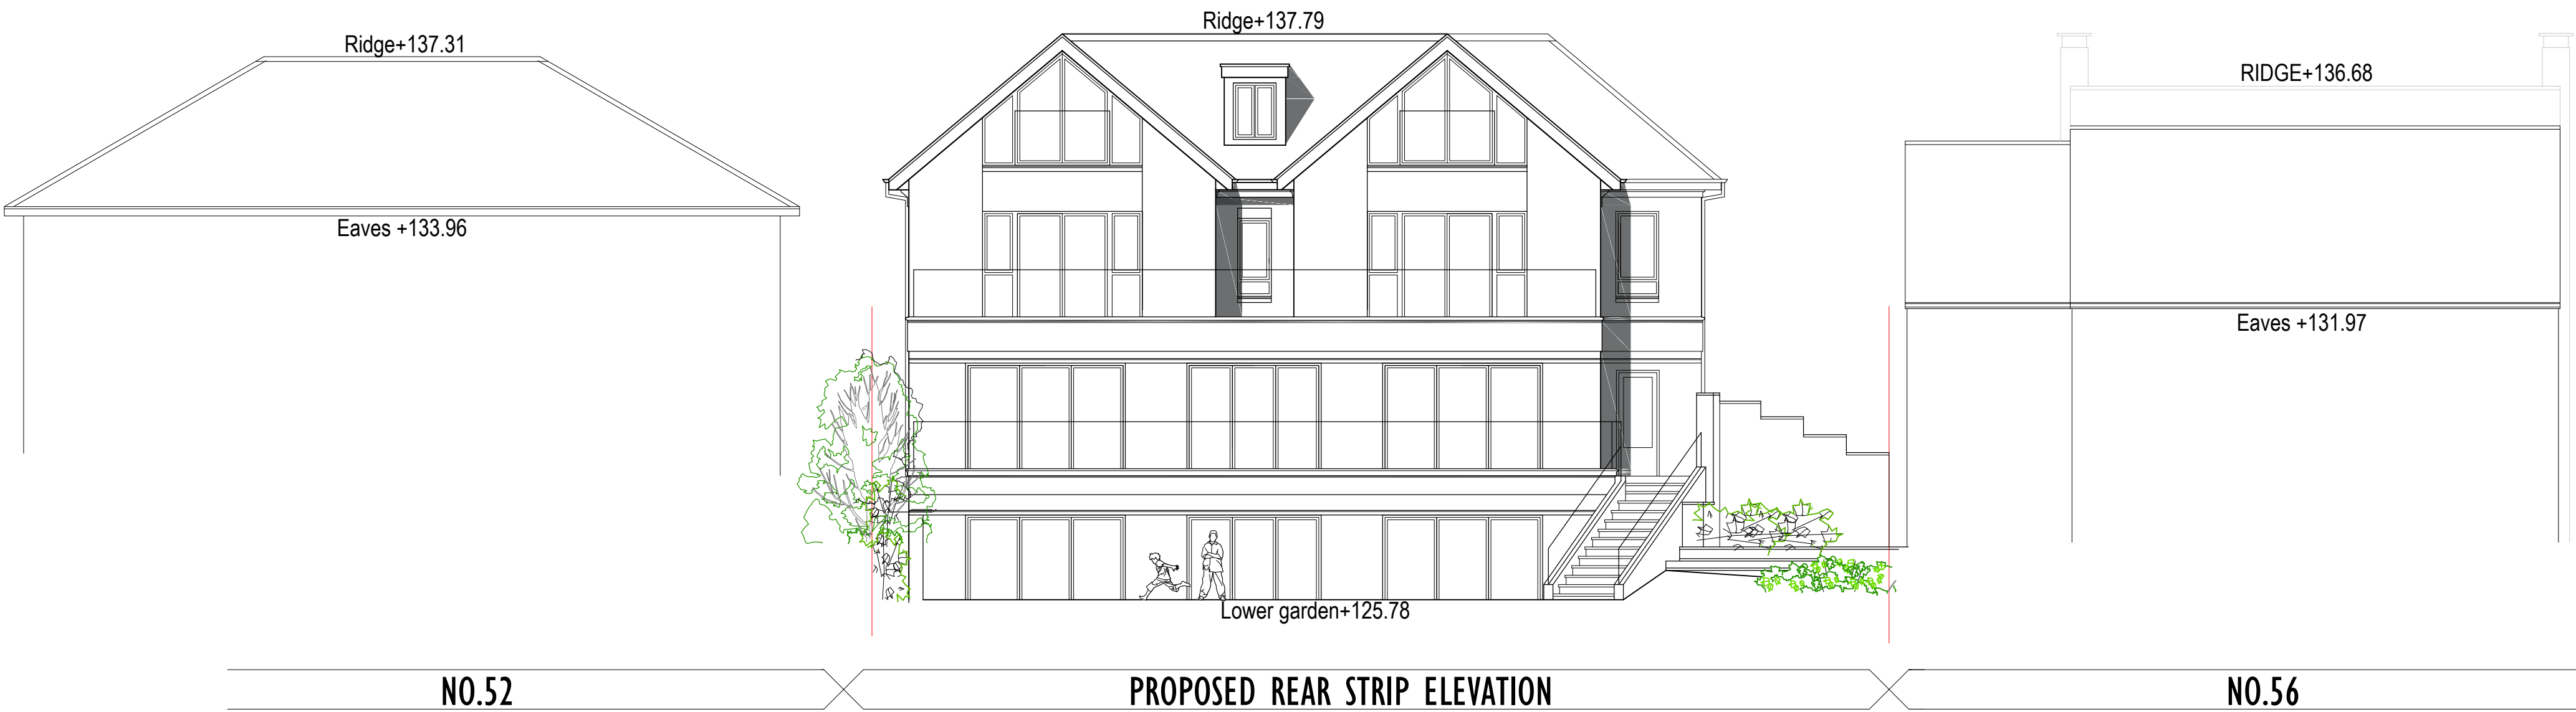

Rev.	Date	Description
A		
B		
C		
D		
E		

archirama
Architecture & project management
Archirama Ltd
3 Park Gate Ave, Withington, Manchester M20 3BZ
Tel: 07976 171 100, email: info@archirama.co.uk

Client: Mr I Kohli

Project / Site: 54 Ringley Road
Whitefield, Manchester

Drawing Title: Demolition of dwelling & construction of total four storey dwelling with associated external works

Drawn By: pjj Date: 23/11/24 Stage: Planning

Checked by: Title: 1: 10000A1

Drawing No: PL06 Revision: 1