



Retain existing
post mounted corex sign



PLANNING DRAWING – PROPOSED SIGNAGE

ITEM 01 (Qty 01)

POST PICTORIAL

Complete new double sided pictorial sign

Featuring:

- 900 mm GK Illuminated header
- Mild steel gibbet finished RAL 9005
- 3mm aluminium pictorial panel finished RAL 5007
- 38mm box frame trim finished RAL 5007
- Face applied vinyl housename text in RAL 9001
- Built up 3D pictorial content
- 2no. slimline LED trough lights with warm white illumination
- 120 mm² steel post finished RAL 9005 c/w Ashleigh standard base plate

AMENITY


2mm aluminium panel finished RAL 5005

Featuring:

- 32mm bullnose trim finished RAL 5007
- Face applied vinyl amenity text in RAL 9001

Scale 1:20

Max 250 Candelas per square meter (cd/m2)

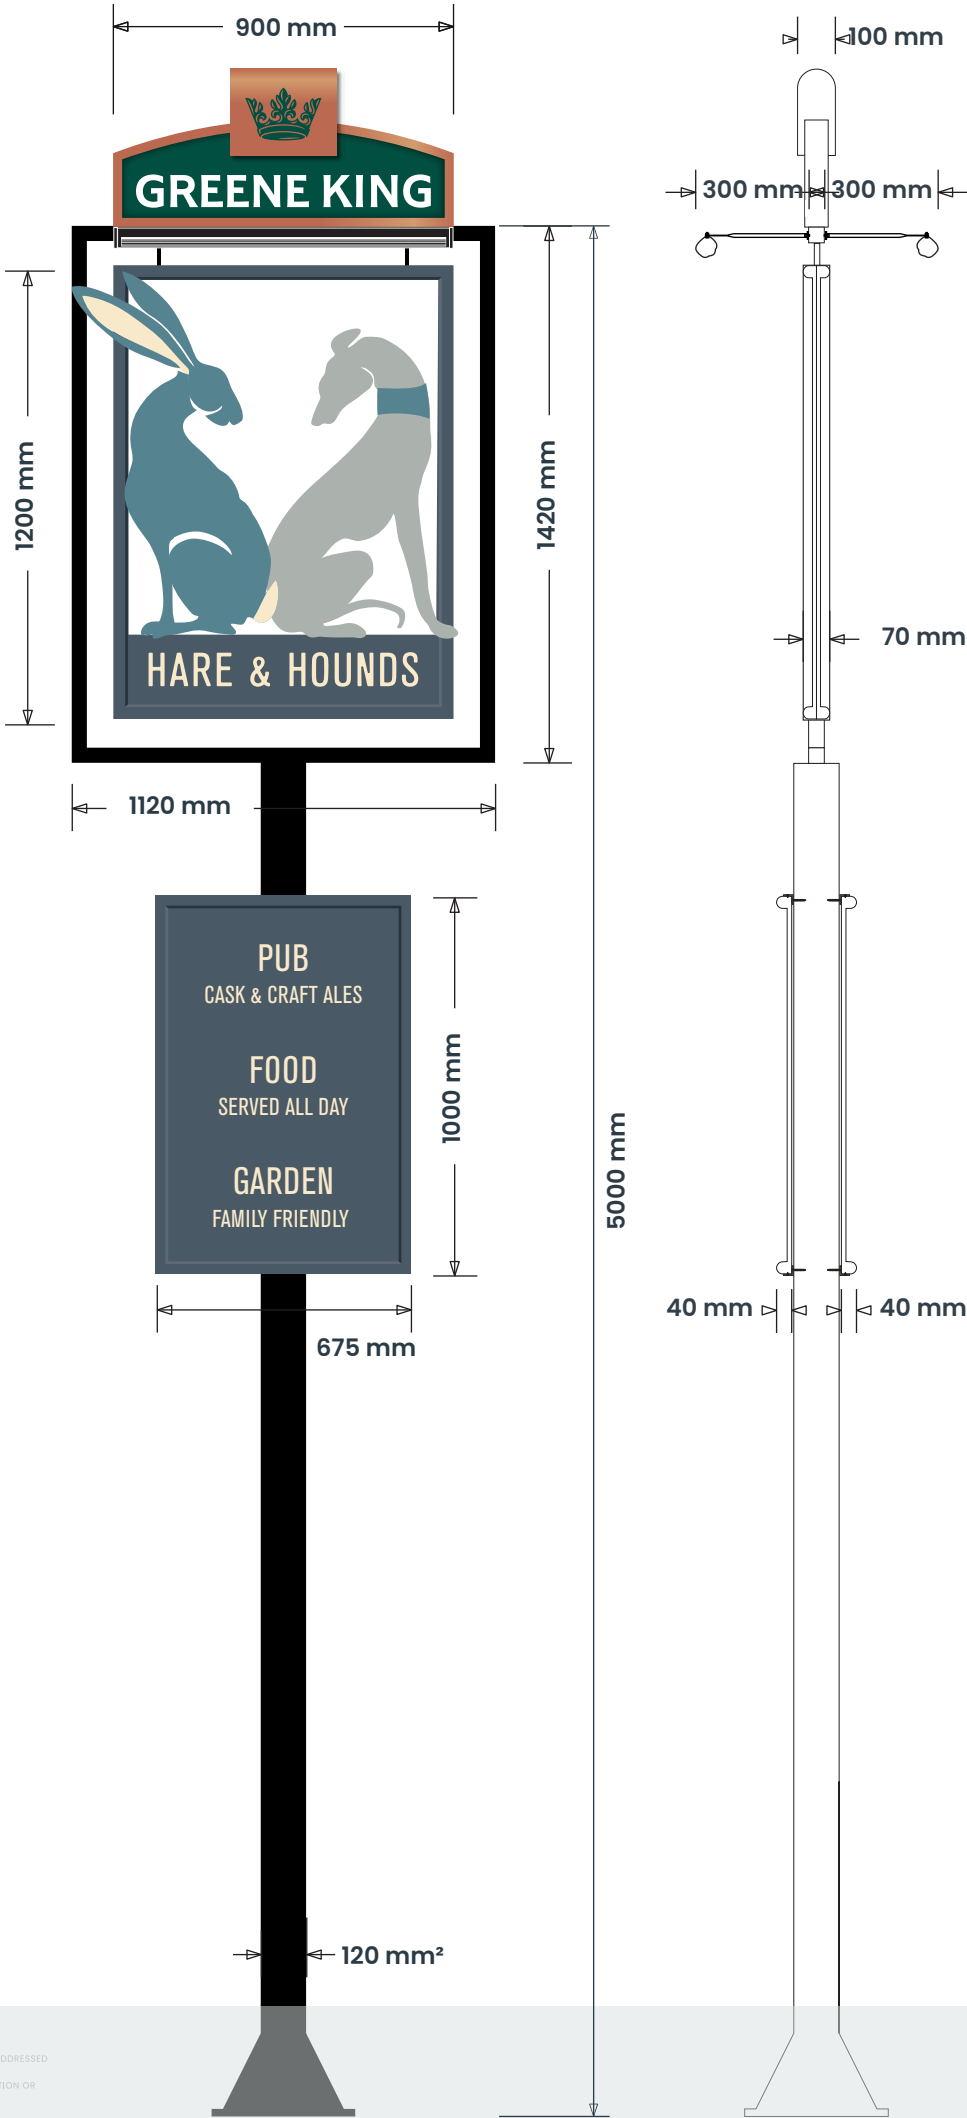

F&B Stone Blue
NCS 4020 B10G

F&B Stiffkey Blue
RAL 5007

F&B Tallow
RAL 9001

F&B Light Blue
RAL 7038

RAL 9005

BUILDING COLOUR

F&B Stiffkey Blue
RAL 5007

F&B Tallow
RAL 9001

RAL 9005

BRAND TYPEFACES

Primary :
Berthold Akzidenz
Grotesk BE
Condensed

Secondary :
Berthold Akzidenz
Grotesk BE Regular

PLANNING DRAWING – PROPOSED SIGNAGE


ITEM 02 (Qty 01) **NAME BOARD**

2mm aluminium panel finished RAL 5007

Featuring:

- 32mm bullnose trim finished RAL 9005
 - 19mm foamex letters finished RAL 9001
 - 25x25mm aluminium angle fixings finished RAL 9005
 - Slimline LED trough light finished RAL 9005.
- Warm white illumination.

Scale 1:20

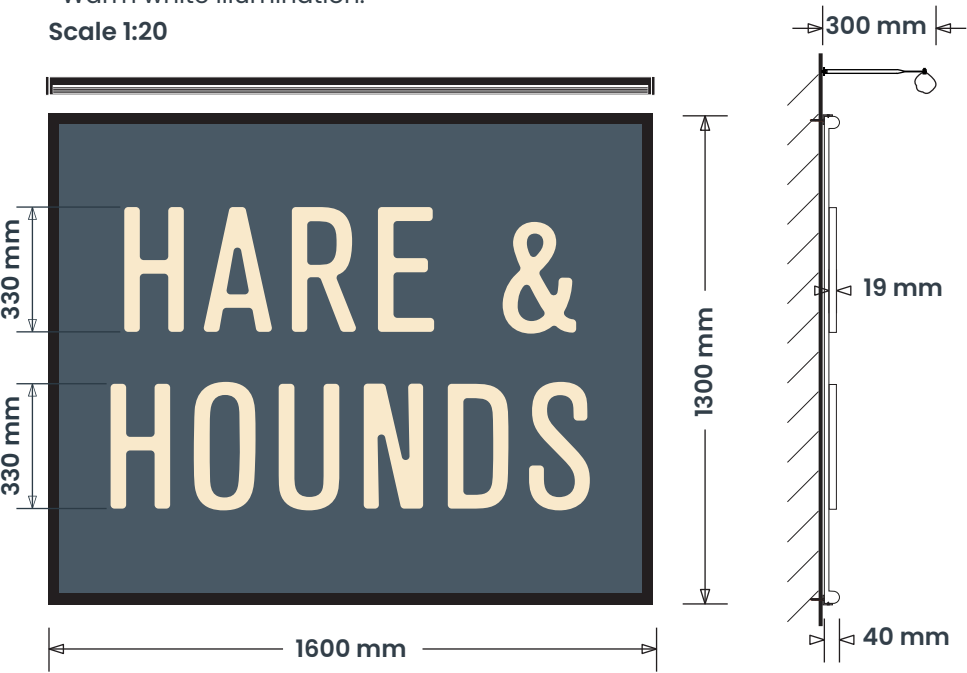

3500 mm Ground Clearance
Max 250 Candelas per square meter (cd/m2)


ITEM 03 (Qty 01) **AMENITY**

2 mm aluminium panel finished RAL 5007

Featuring:

- 32mm bullnose trim finished RAL 5007
- Face applied vinyl text in RAL 9001
- 25 x 25mm aluminium angle fixings finished RAL 5007

Scale 1:20

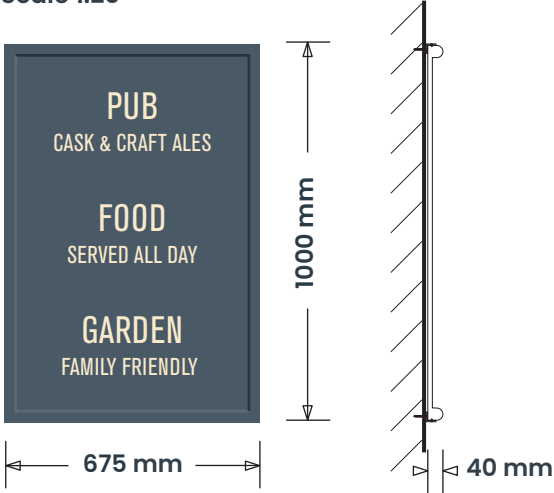

950 mm Ground Clearance


ITEM 04 (Qty 01) **TRANSOM**

2mm aluminium panel finished RAL 5007

Featuring:

- 32mm bullnose trim finished RAL 5007
- Face applied vinyl text in RAL 9001
- 25 x 25mm aluminium angle fixings finished RAL 5007

Scale 1:20

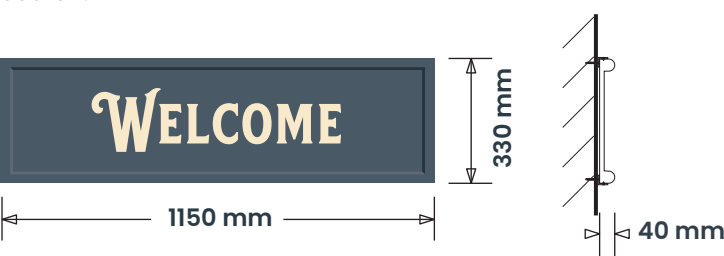

2300 mm Ground Clearance

ITEM 07

DELETED

F&B Stone Blue
NCS 4020 B10G

F&B Stiffkey Blue
RAL 5007

F&B Tallow
RAL 9001

F&B Light Blue
RAL 7038

RAL 9005

BUILDING COLOUR

F&B Stiffkey Blue
RAL 5007

F&B Tallow
RAL 9001

RAL 9005

BRAND TYPEFACES

Primary :
Berthold Akzidenz
Grotesk BE
Condensed

Secondary :
Berthold Akzidenz
Grotesk BE Regular



PLANNING DRAWING – PROPOSED SIGNAGE


ITEMS 08A & 08B (Qty 02) **WALL COREX**

Corex holder finished RAL 9005

Featuring:

- 50mm trim finished RAL 9005
- 1500 x 1000mm interchangeable corex slots

Scale 1:20

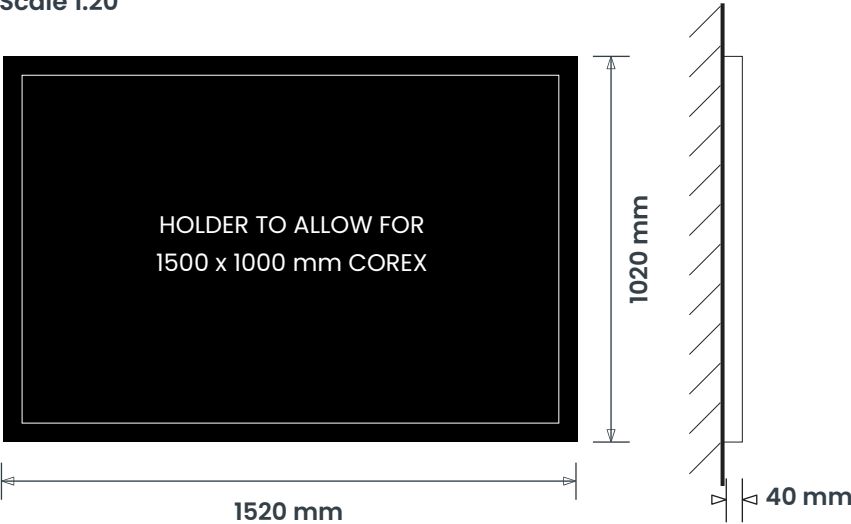

950 mm Ground Clearance


ITEM 10 (Qty 01) **SIGNWRITING**

Signwritten housename in RAL 5007

Featuring:

- Signwritten logo in NCS 4020 B10G & RAL 5007
- 3No. 50W LED Slimline floodlights. Warm white illumination.

Scale 1:20

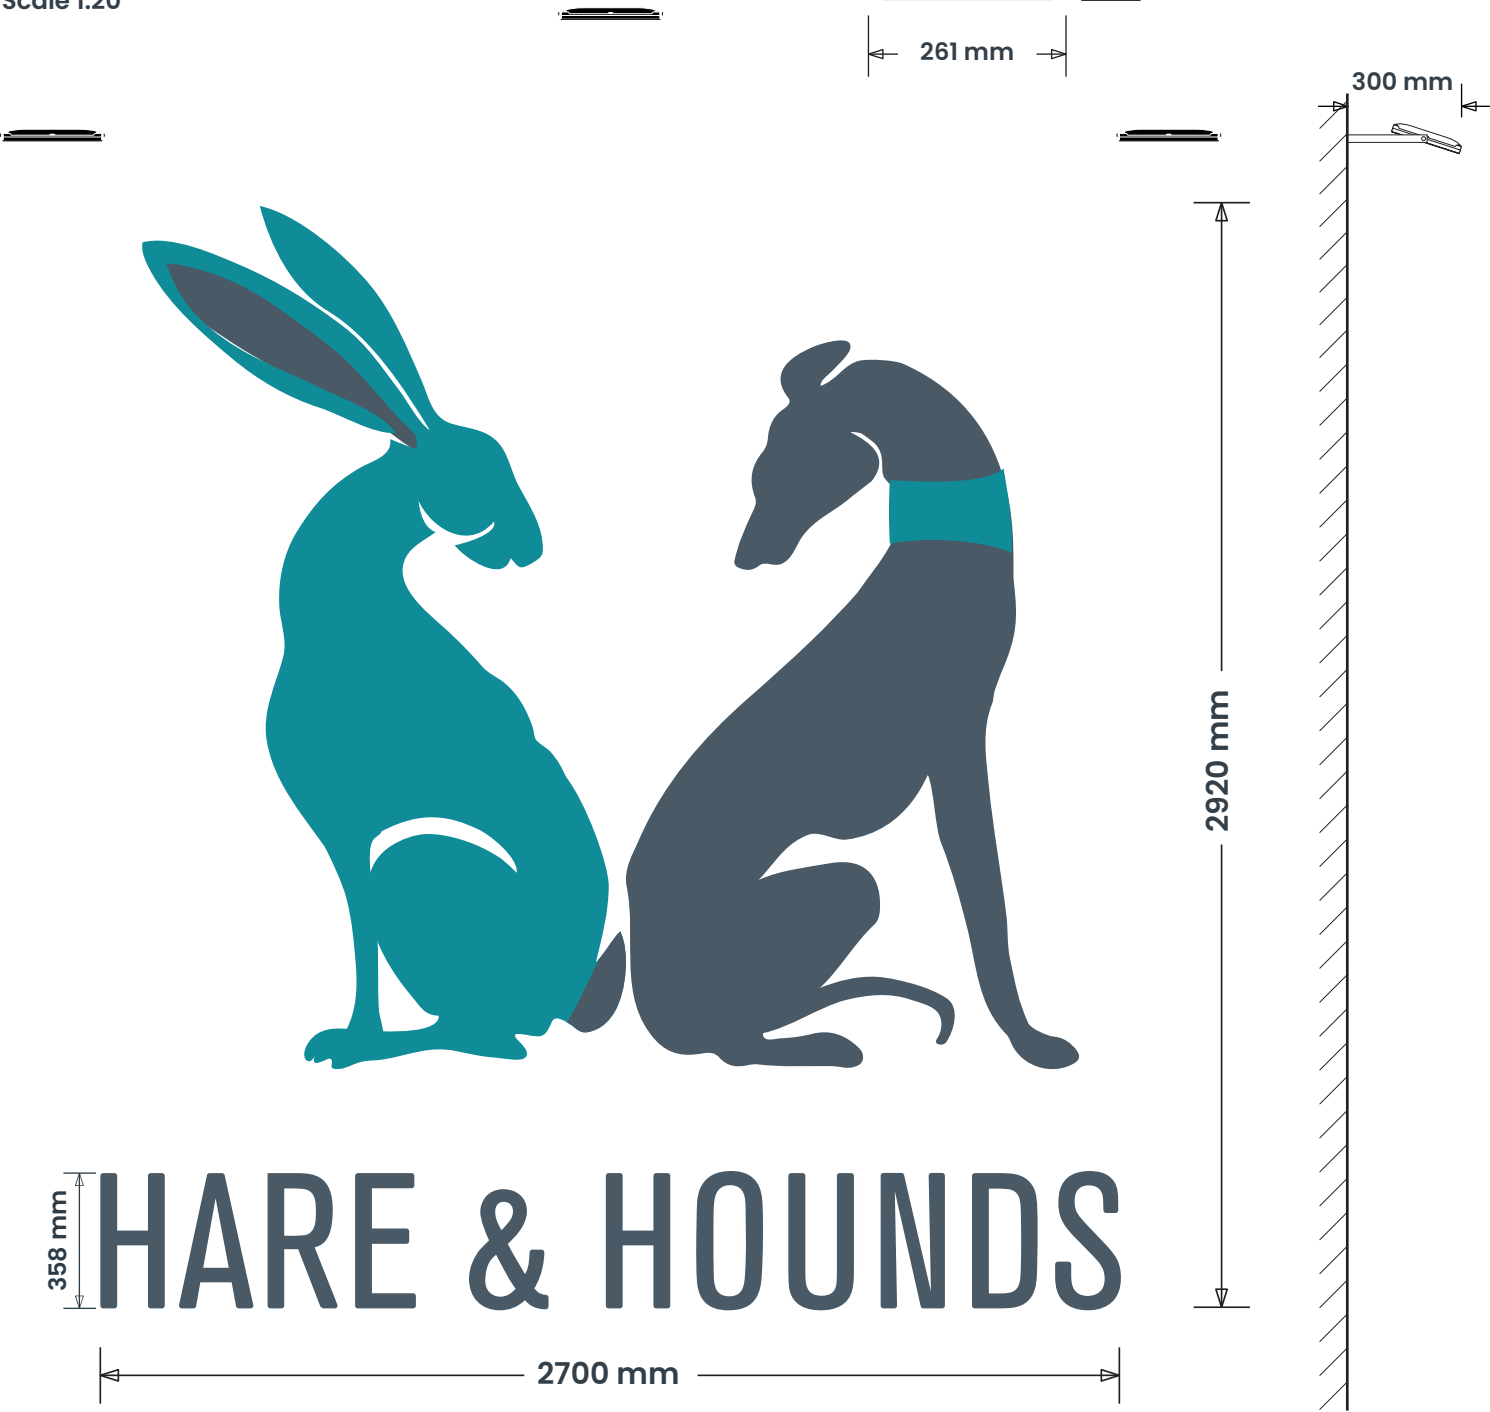

5000 mm Ground Clearance

Max 250 Candelas per square meter (cd/m2)

SIGN COLOUR (GLOSS)

F&B Stone Blue
NCS 4020 B10G

F&B Stiffkey Blue
RAL 5007

F&B Tallow
RAL 9001

F&B Light Blue
RAL 7038

RAL 9005

BUILDING COLOUR

F&B Stiffkey Blue
RAL 5007


F&B Tallow
RAL 9001

RAL 9005

BRAND TYPEFACES

Primary :
Berthold Akzidenz
Grotesk BE
Condensed

Secondary :
Berthold Akzidenz
Grotesk BE Regular

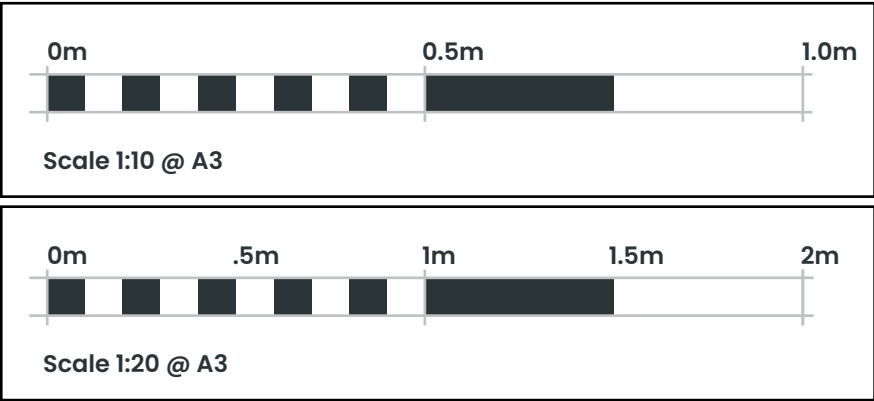

PLANNING DRAWING – PROPOSED SIGNAGE

ITEM 11 (Qty 01) **NAME / AMENITY**
2 mm aluminium panel finished RAL 5007
Featuring:

- 32mm bullnose trim finished RAL 5007
- Face applied vinyl display
- 25 x 25mm aluminium angle fixings finished RAL 5007
- 3No. 50W LED Slimline floodlights. Warm white illumination.

Scale 1:20



4500 mm Ground Clearance
Max 250 Candelas per square meter (cd/m2)

SIGN COLOUR (GLOSS)

F&B Stone Blue
NCS 4020 B10G

F&B Stiffkey Blue
RAL 5007

F&B Tallow
RAL 9001

F&B Light Blue
RAL 7038

RAL 9005

BUILDING COLOUR

F&B Stiffkey Blue
RAL 5007


F&B Tallow
RAL 9001

RAL 9005

BRAND TYPEFACES

Primary :
Berthold Akzidenz
Grotesk BE
Condensed

Secondary :
Berthold Akzidenz
Grotesk BE Regular

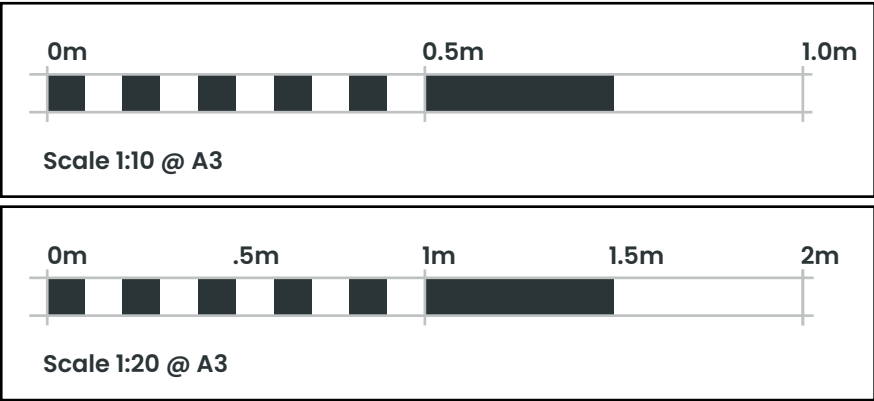

PLANNING DRAWING - SITE PLAN

