



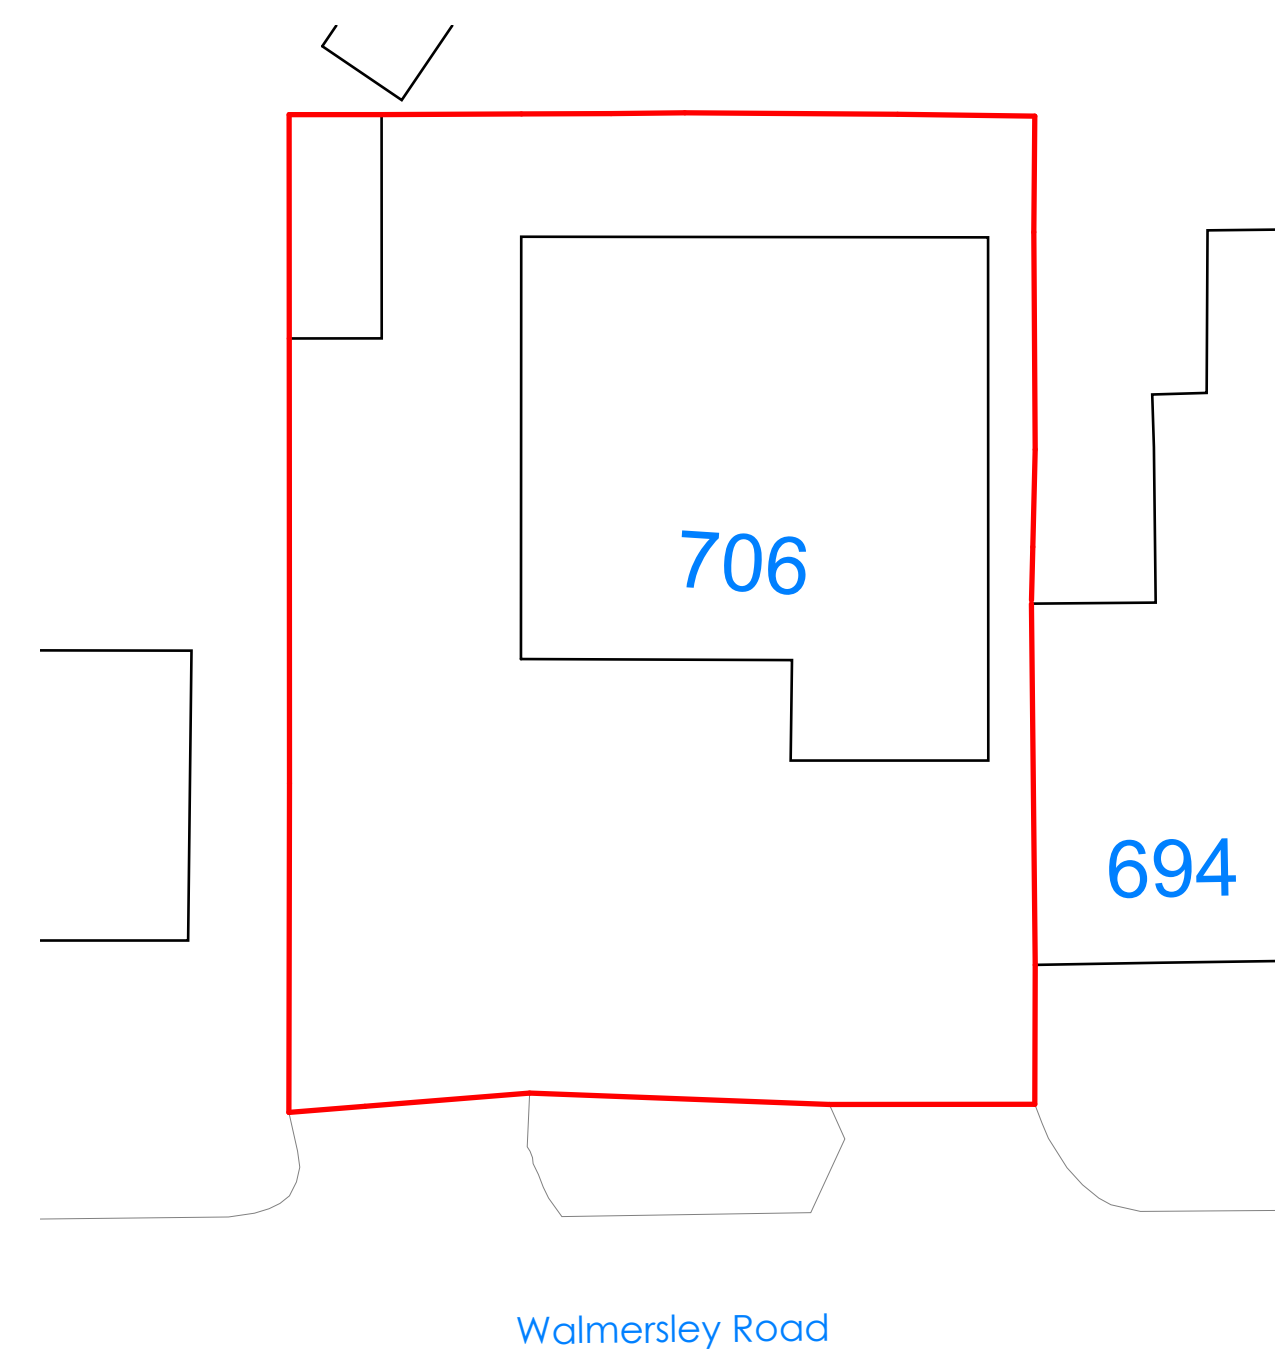

1 Existing
1 : 200

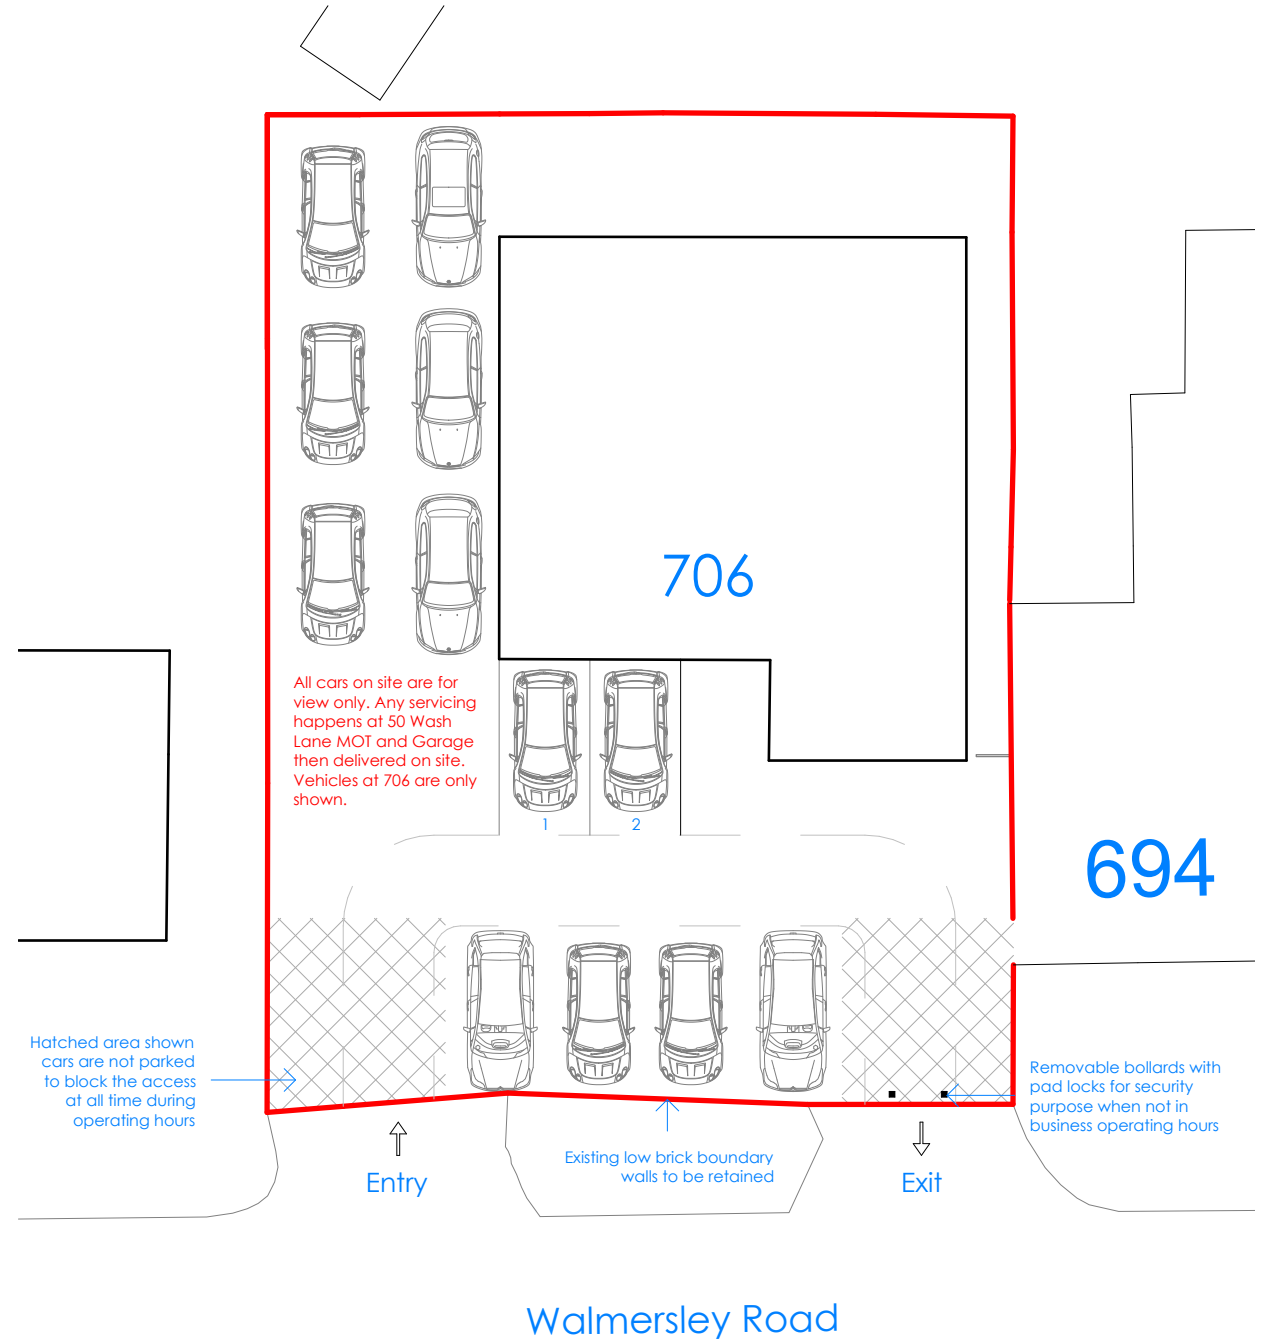

2 Proposed
1 : 200

CLIENT: Sibtain Javed		REV	DESCRIPTION	DATE	706 Walmersley Road BL9 6RN Site Layout Plan		REVISION
DIOGEL Your Home, Your Safe Place, Your World adam@diogelarchitecture.co.uk / +44 (0)1248 800 321		A	Plans amendments	03.12.24	SCALE: 1 : 200 DRAWN: MP		B
		B	Plans amendments	22.01.25			
© Copyright Diogel Architecture. All dimensions to be checked and verified on site. This drawing is to be read in conjunction with all other relevant drawings and specifications. Any discrepancies in the drawings are to be reported immediately to Diogel Architecture. This drawing is not to be used for construction or sales purposes unless marked 'issued for construction'. Dimensions and area schedules are subject to change.					JOB / DRAWING No. 1310-02-02-01		