

The Harris Group Ltd does not accept liability for any deviation to our drawings or specification. This Drawing is copyright and may not be reproduced in whole or part without written authority. Scale for planning purposes only.

Rev	Date	Description	Drawn	Chk'd
P01	28.11.24	Planning issue	CMB	SSR
P02	13.01.25	Application boundary updated	DHA	SSR
P03	16.01.25	'Subject to legal confirmation' note removed	DHA	SSR

PLANNING DRAWING

This drawing has been prepared for submission to the relevant Local Authority as part of a Planning Application. It is not intended to assist with the pricing of any elements.
For Structural details refer to the Structural & Civil Engineers detailed design drawings & specifications.
For M&E information, refer to the M&E Engineers and sub contractor's design drawings & specifications.
Do not scale from this drawing. Verify all dimensions and setting out on site. Notify any discrepancies to the architect.
For Health & Safety information, refer to the Designers Risk Assessments. This drawing is copyright and may not be reproduced in whole or part without written authority.

THE
HARRIS
PARTNERSHIP

www.harrispartnership.com

Wakefield Manchester Milton Keynes Reading London Harrogate

Architecture
Masterplanning
Interior Design

Client

LONDON METRIC

LONDONMETRIC

PROPERTY PLC

Project Title

PROPOSED DEVELOPMENT

HALLS MILL RETAIL PARK
FOUNDRY STREET
BURY


Drawing Title

LOCATION PLAN

Drawn	Checked	Scale @A4	BIM Status	Date
DHA	SSR	1:1250	NA	01/25

Drawing Status	Rev.	THP Project No
PLANNING	P03	19908

Project No.	Originator	Volume	Level	Type	Role	Number
19908	THPM	XX	00	DR	A	1000

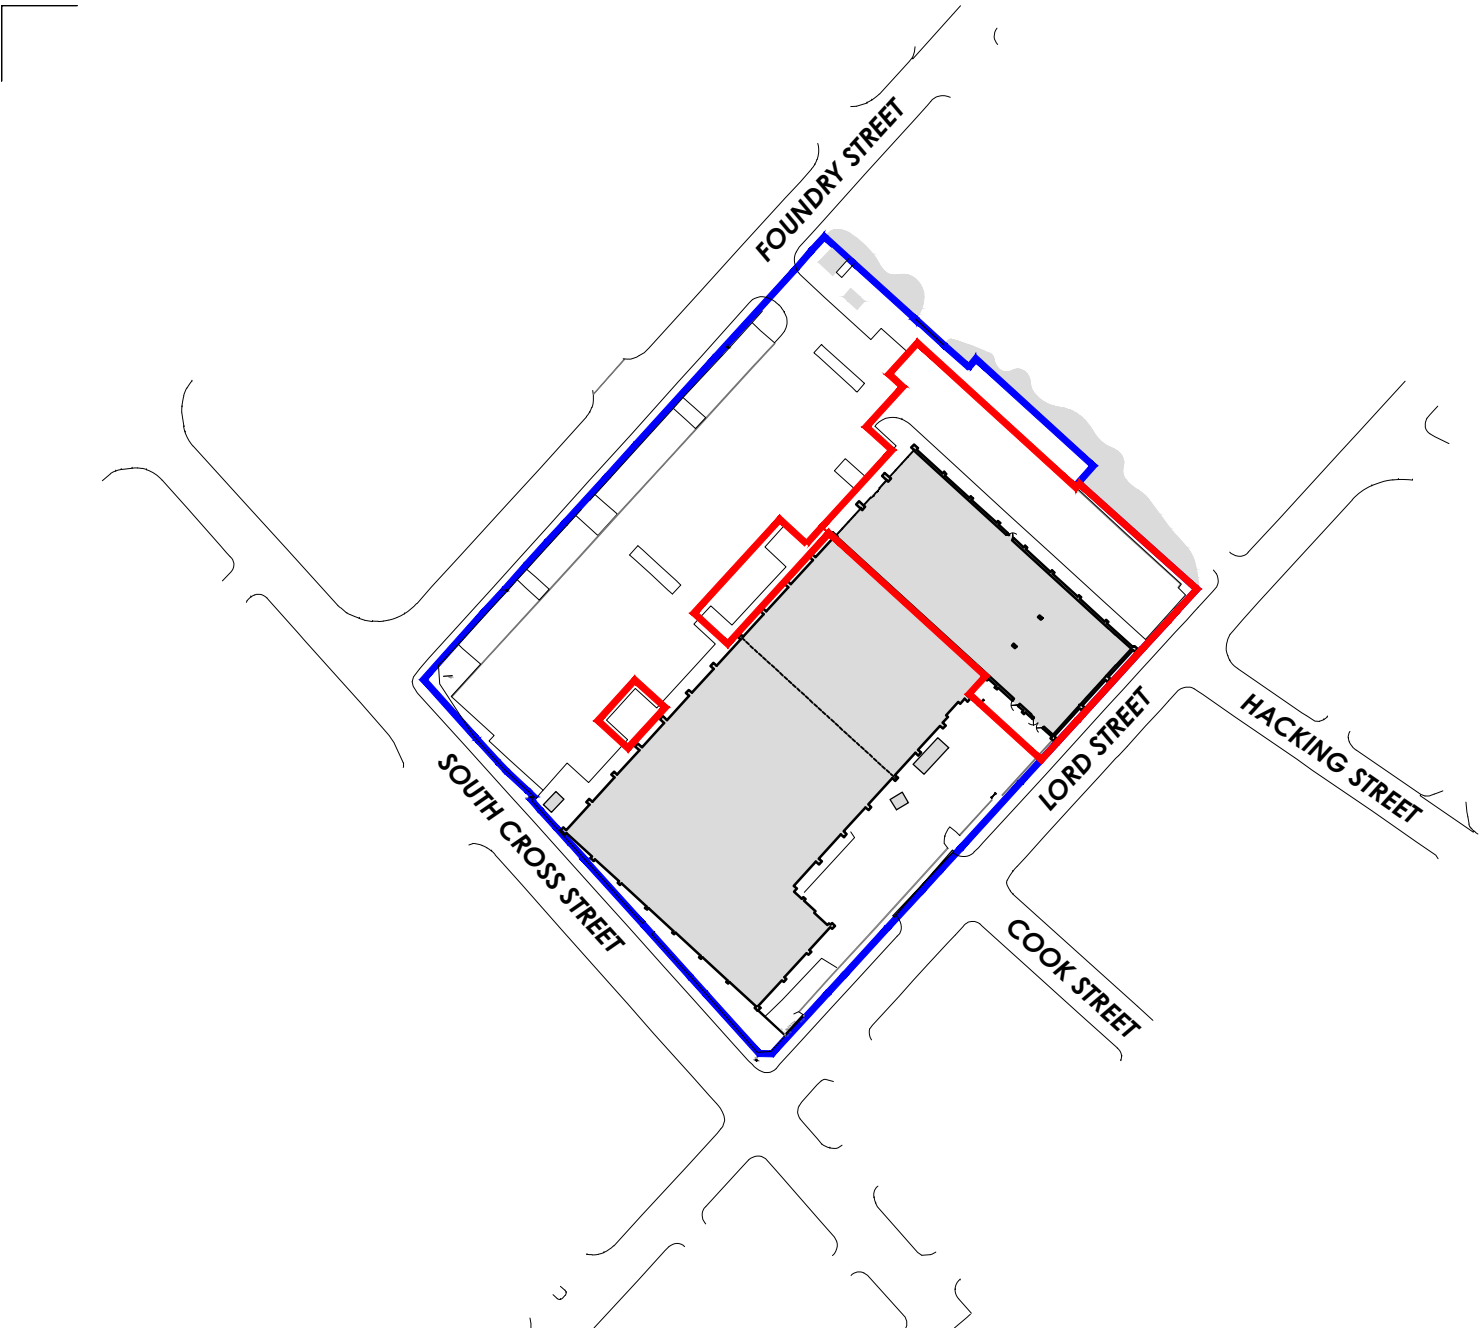


LOCATION PLAN

Scale 1:1250 @ A4

0 12.5 25 37.5 50 62.5m

SCALE 1:1250

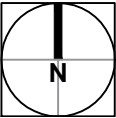

Ownership Boundary

Application Boundary

0.54 acres / 0.22 hectare