




EXISTING GA PLAN
Scale 1:100 @ A1

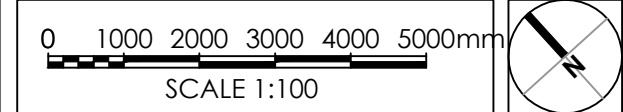

The Harris Group Ltd does not accept liability for any deviation to our drawings or specification. This drawing is copyright and may not be reproduced in whole or part without written authority. Scale for planning purposes only.

Rev	Date	Description	Drawn	Chkd
P01	28.11.24	Updated in response to Planning Consultant comments	CMB	SSR

Area Schedule	
	Existing GIA
Unit A	933m ² / 10,042ft ²
Unit B	751m ² / 8,080ft ²
Unit C	1,588m ² / 17,093ft ²
Existing Car Parking Spaces	137

Unit B & C information based on RGP Architects as-built drawings '7600-104Pab' and '7600-105Pab'.

PLANNING DRAWING
This drawing has been prepared for submission to the relevant Local Authority as part of a Planning Application. It is not intended to assist with the pricing of any element.
Assumed site boundary and site constraints subject to confirmation.
For structural details refer to the Structural & Civil Engineers detailed design drawings & specifications.
For M&E information, refer to the M&E Engineers and sub-contractor's design drawings & specifications.
Do not scale from this drawing. Verify all dimensions and settings out on site. Notify any discrepancies to the architect.
For Health & Safety information, refer to the Design Risk Assessments. This drawing is copyright and may not be reproduced in whole or part without written authority.



www.harrispartnership.com
Walsfield Manchester Milton Keynes Reading London Harrogate Edinburgh



Project Title
PROPOSED DEVELOPMENT

HALLS MILL RETAIL PARK
FOUNDRY STREET
BURY

Drawing Title
EXISTING GA PLAN

Drawn	Checked	Scale	BA1	BIM Status	Date
CMB	SSR	1:100	NA	NA	11/24
Drawing Status		Rev.	THP Project No		
PLANNING		P01	19908		

Project No.	Originator	Volume	Level	Type	Role	Number
19908	THPM	XX	00	DR	A	1002