

All Dimensions to be checked on site before work commences and the ordering of all materials

**D.P.Bertram**  
**Building & Planning Solutions**

15 Willow Drive, Charnock Richard,  
Chorley , Lancashire. PR7 5NL  
T:- 01257 793222 M:- 07751 324431 ,  
E-mail bertypat@yahoo.co.uk


**Client:-** Mr E Ingram  
42 Grassmere Drive,  
Bury, Gt Manchester.  
BL9 9GA

**Project:-**  
Demolition of Conservatory & The  
Construction of Single Storey Rear  
Extension with Internal Alterations


**Drawing Title :-**  
Proposed Elevations & Cross Section

**Scale :-** 1:50(A1)  
**Drawn By :-** DPB  
**Date :-** Nov 2024


**Drawing No :-** DPB/ EI/2024/02 BC  
**Rev No :-**

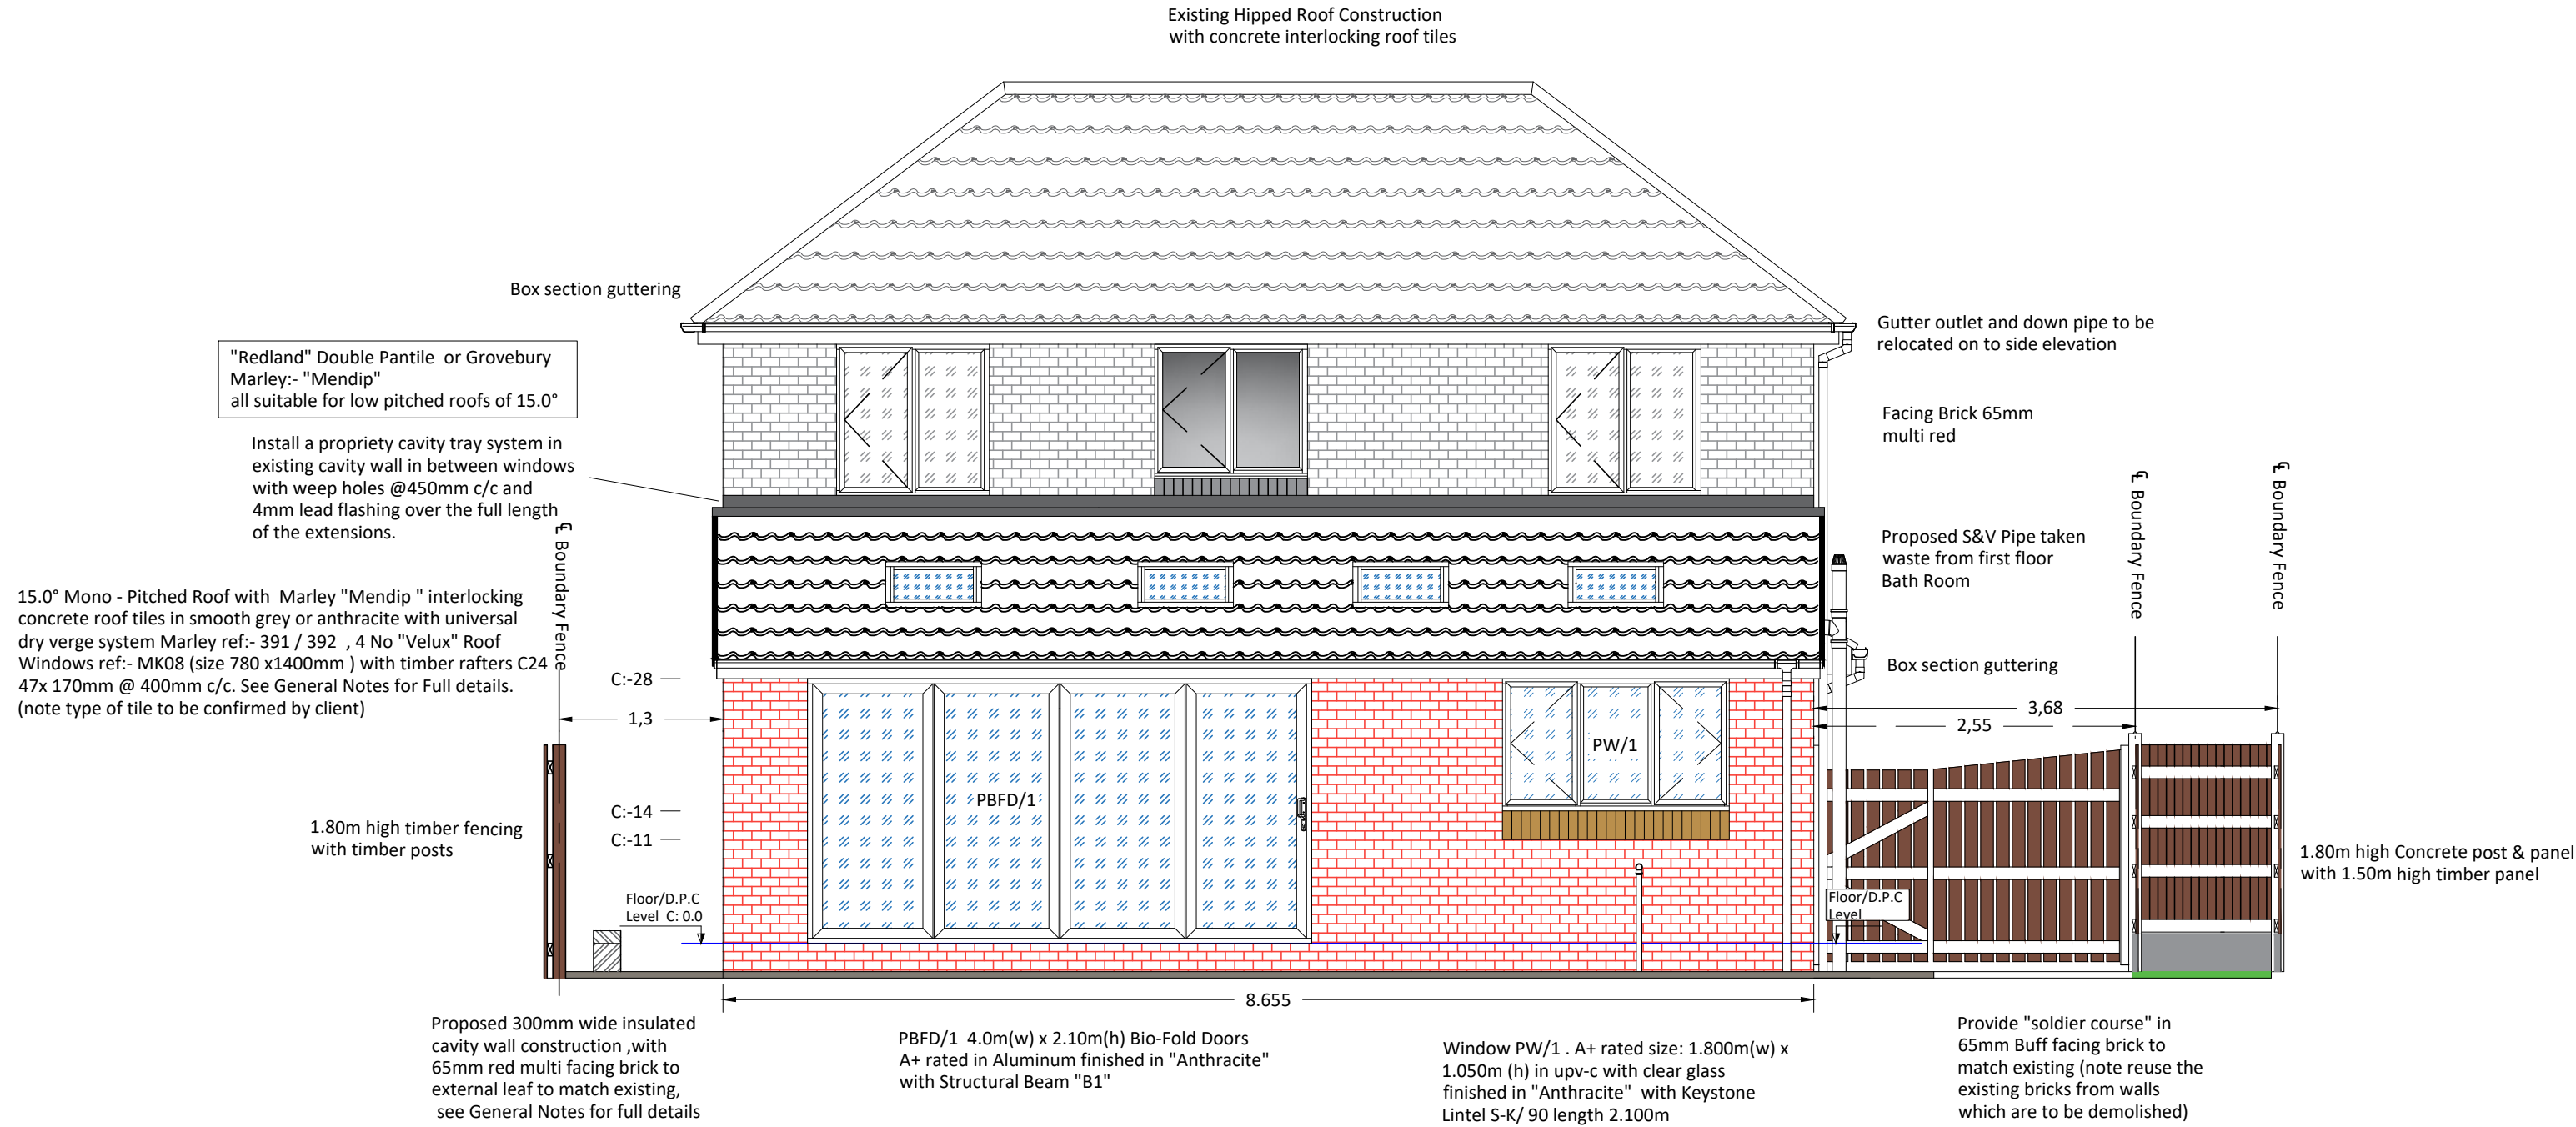


**Proposed Rear (East) Elevation**

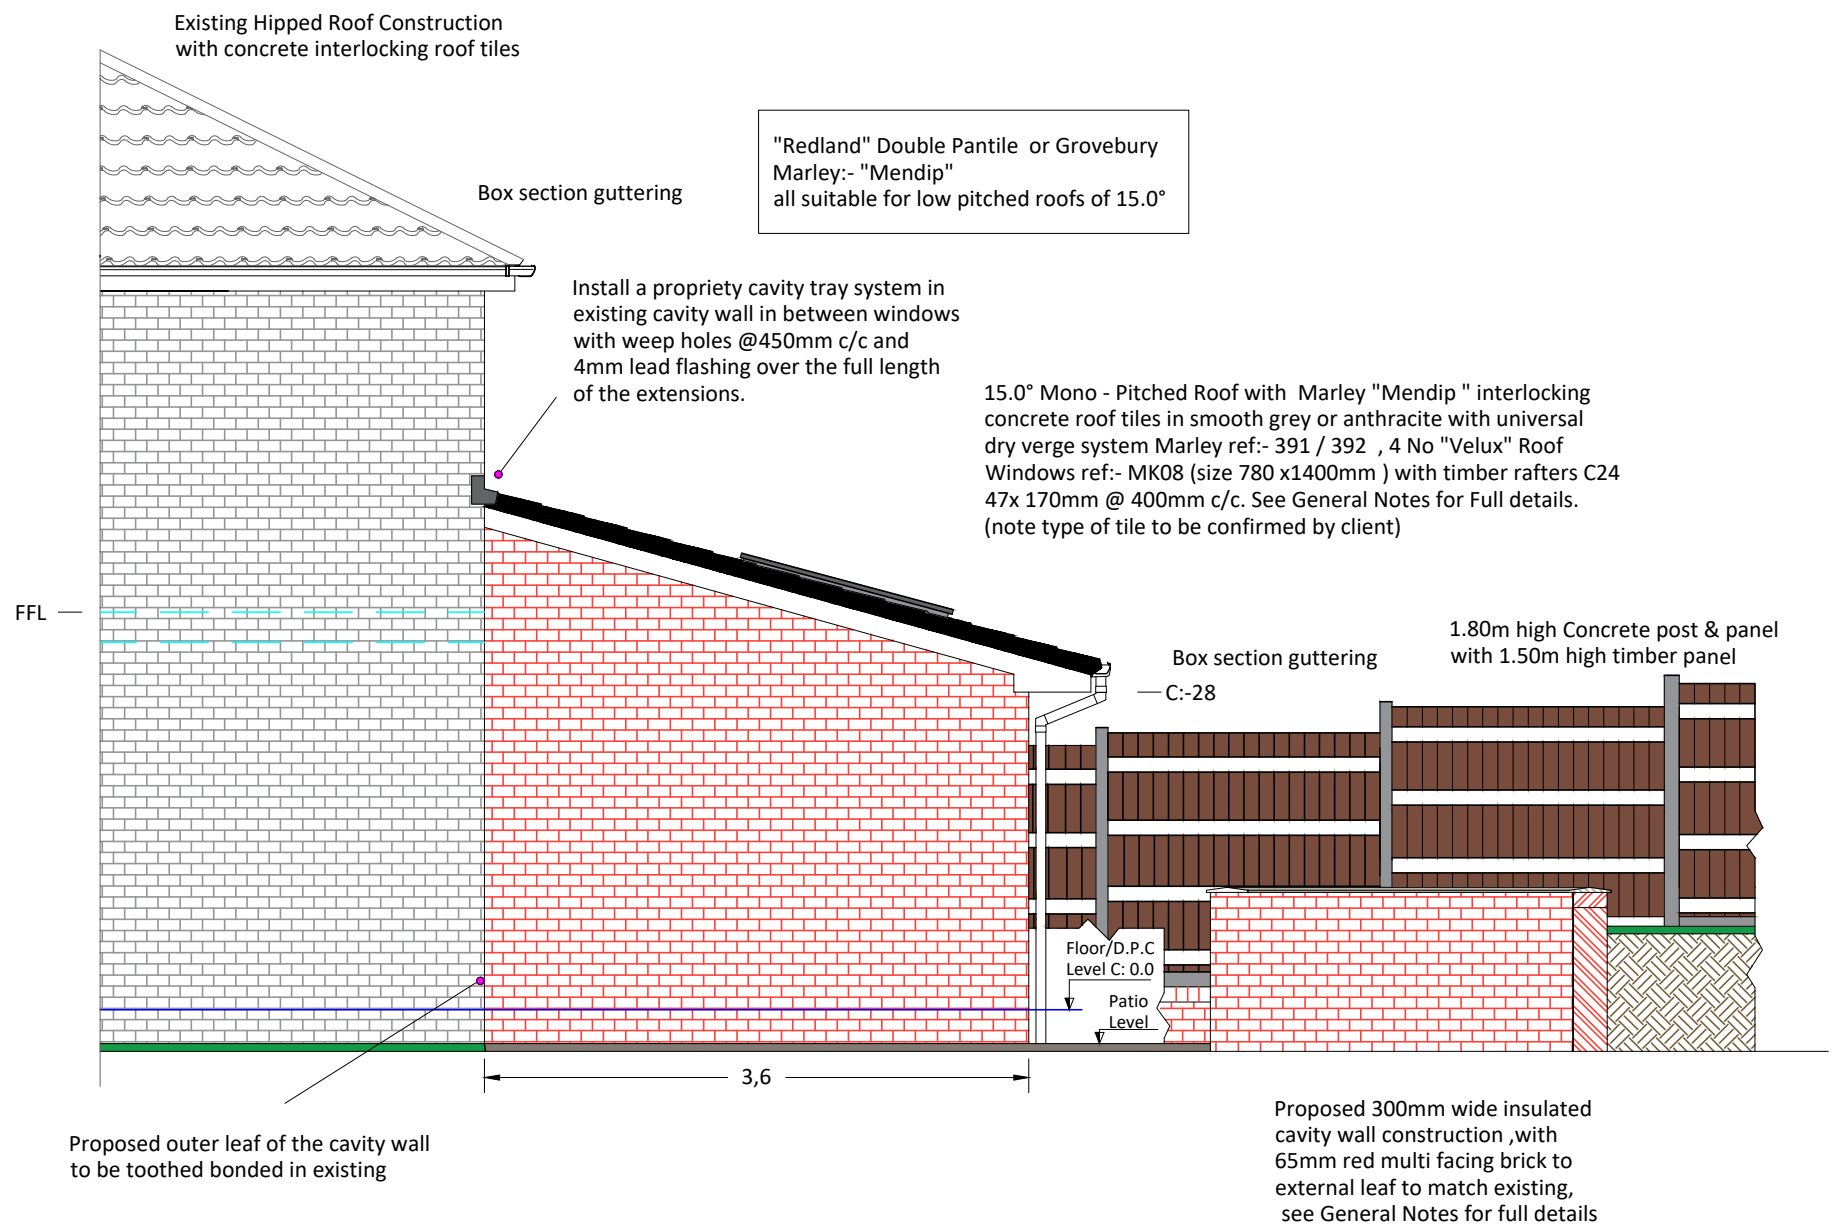

**Proposed Side(North) Elevation**

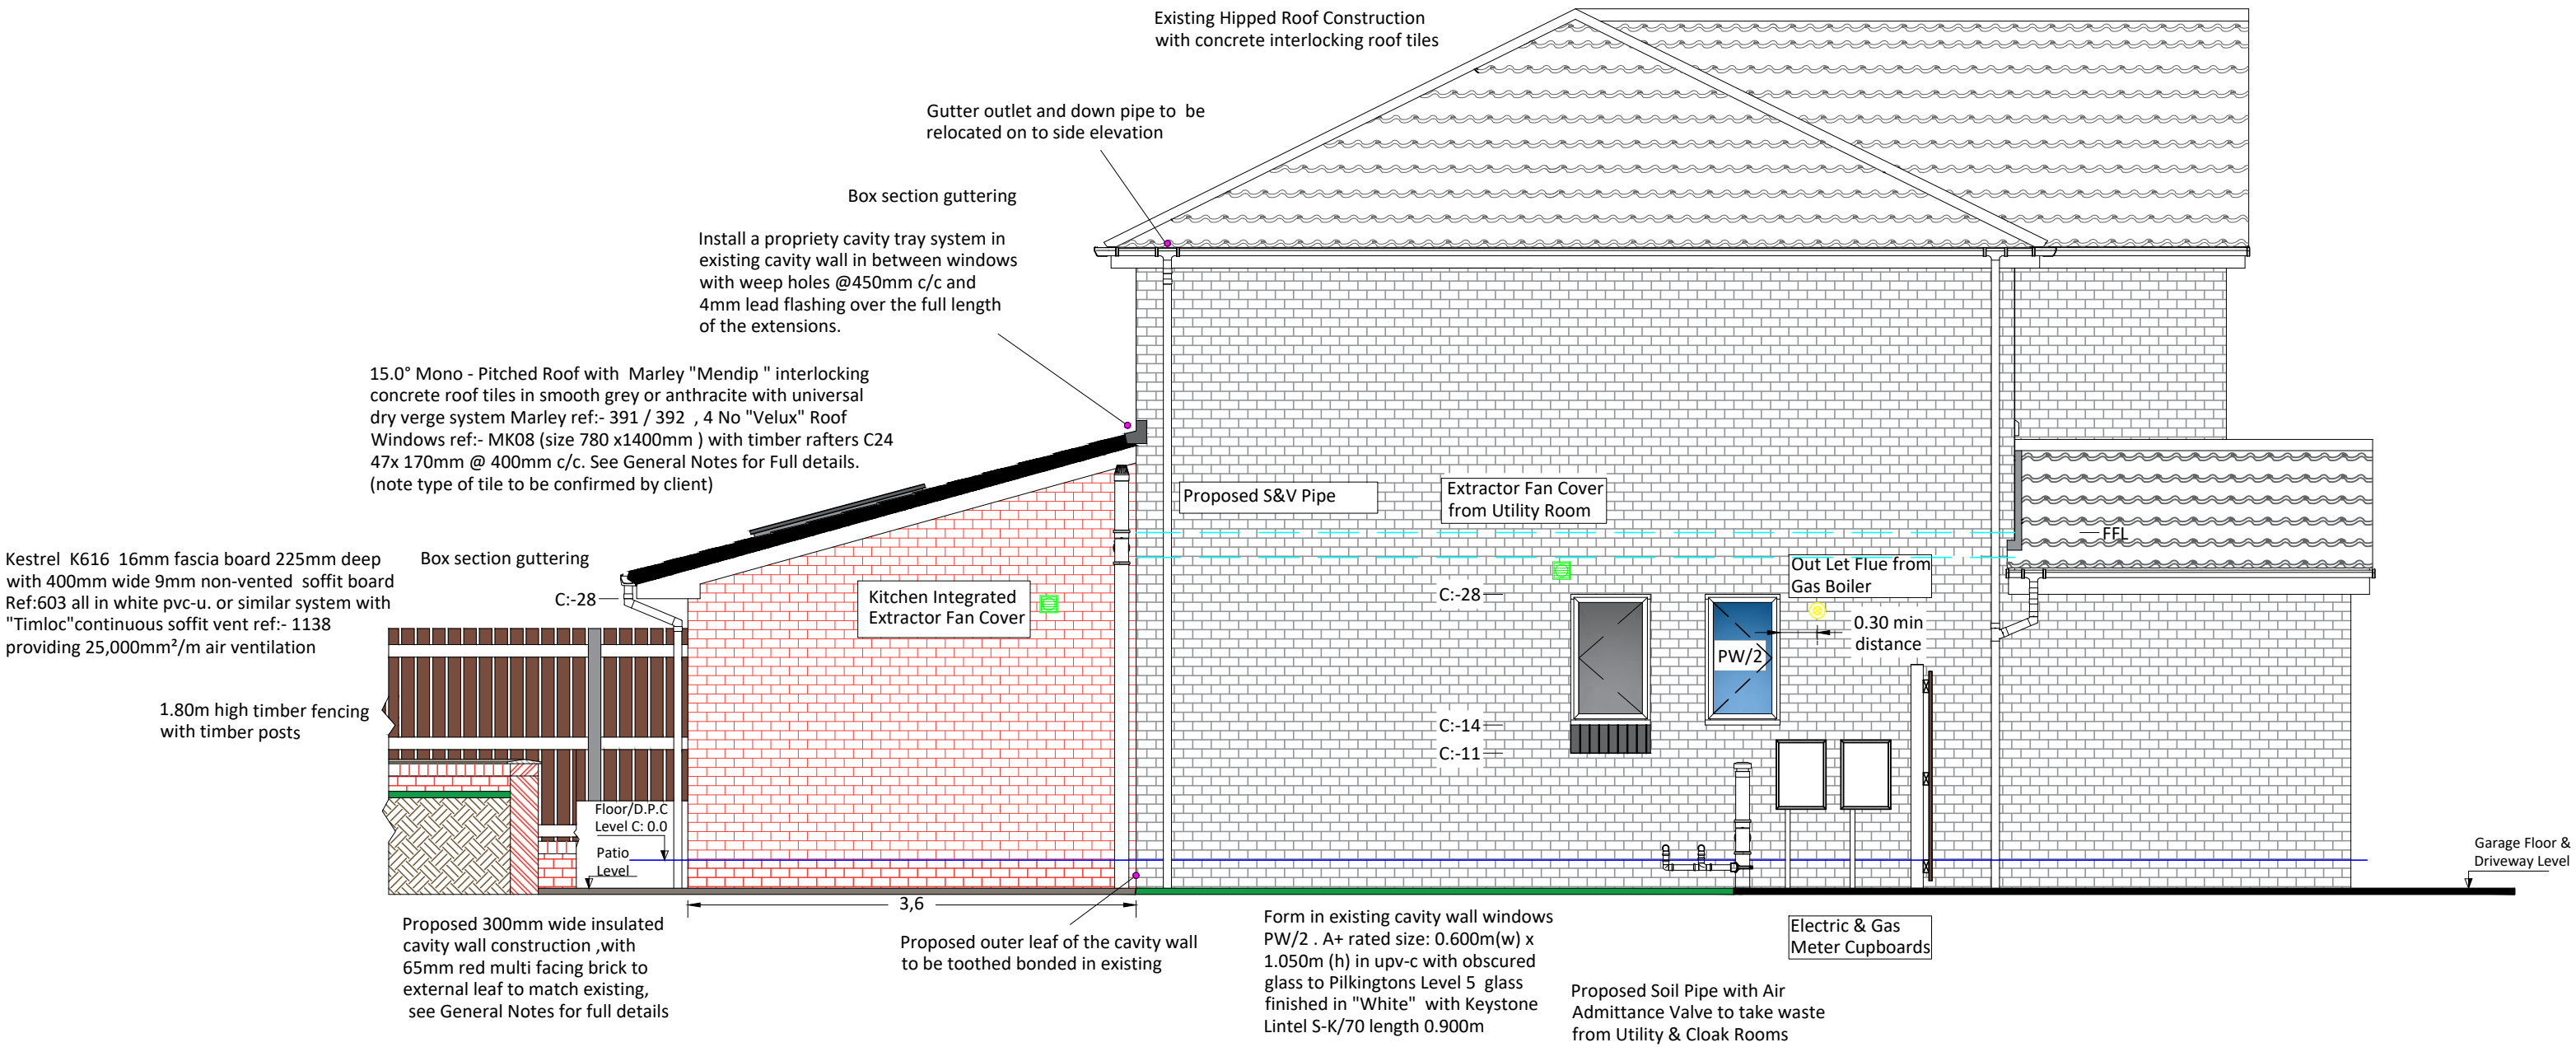

**Proposed Side(South) Elevation**

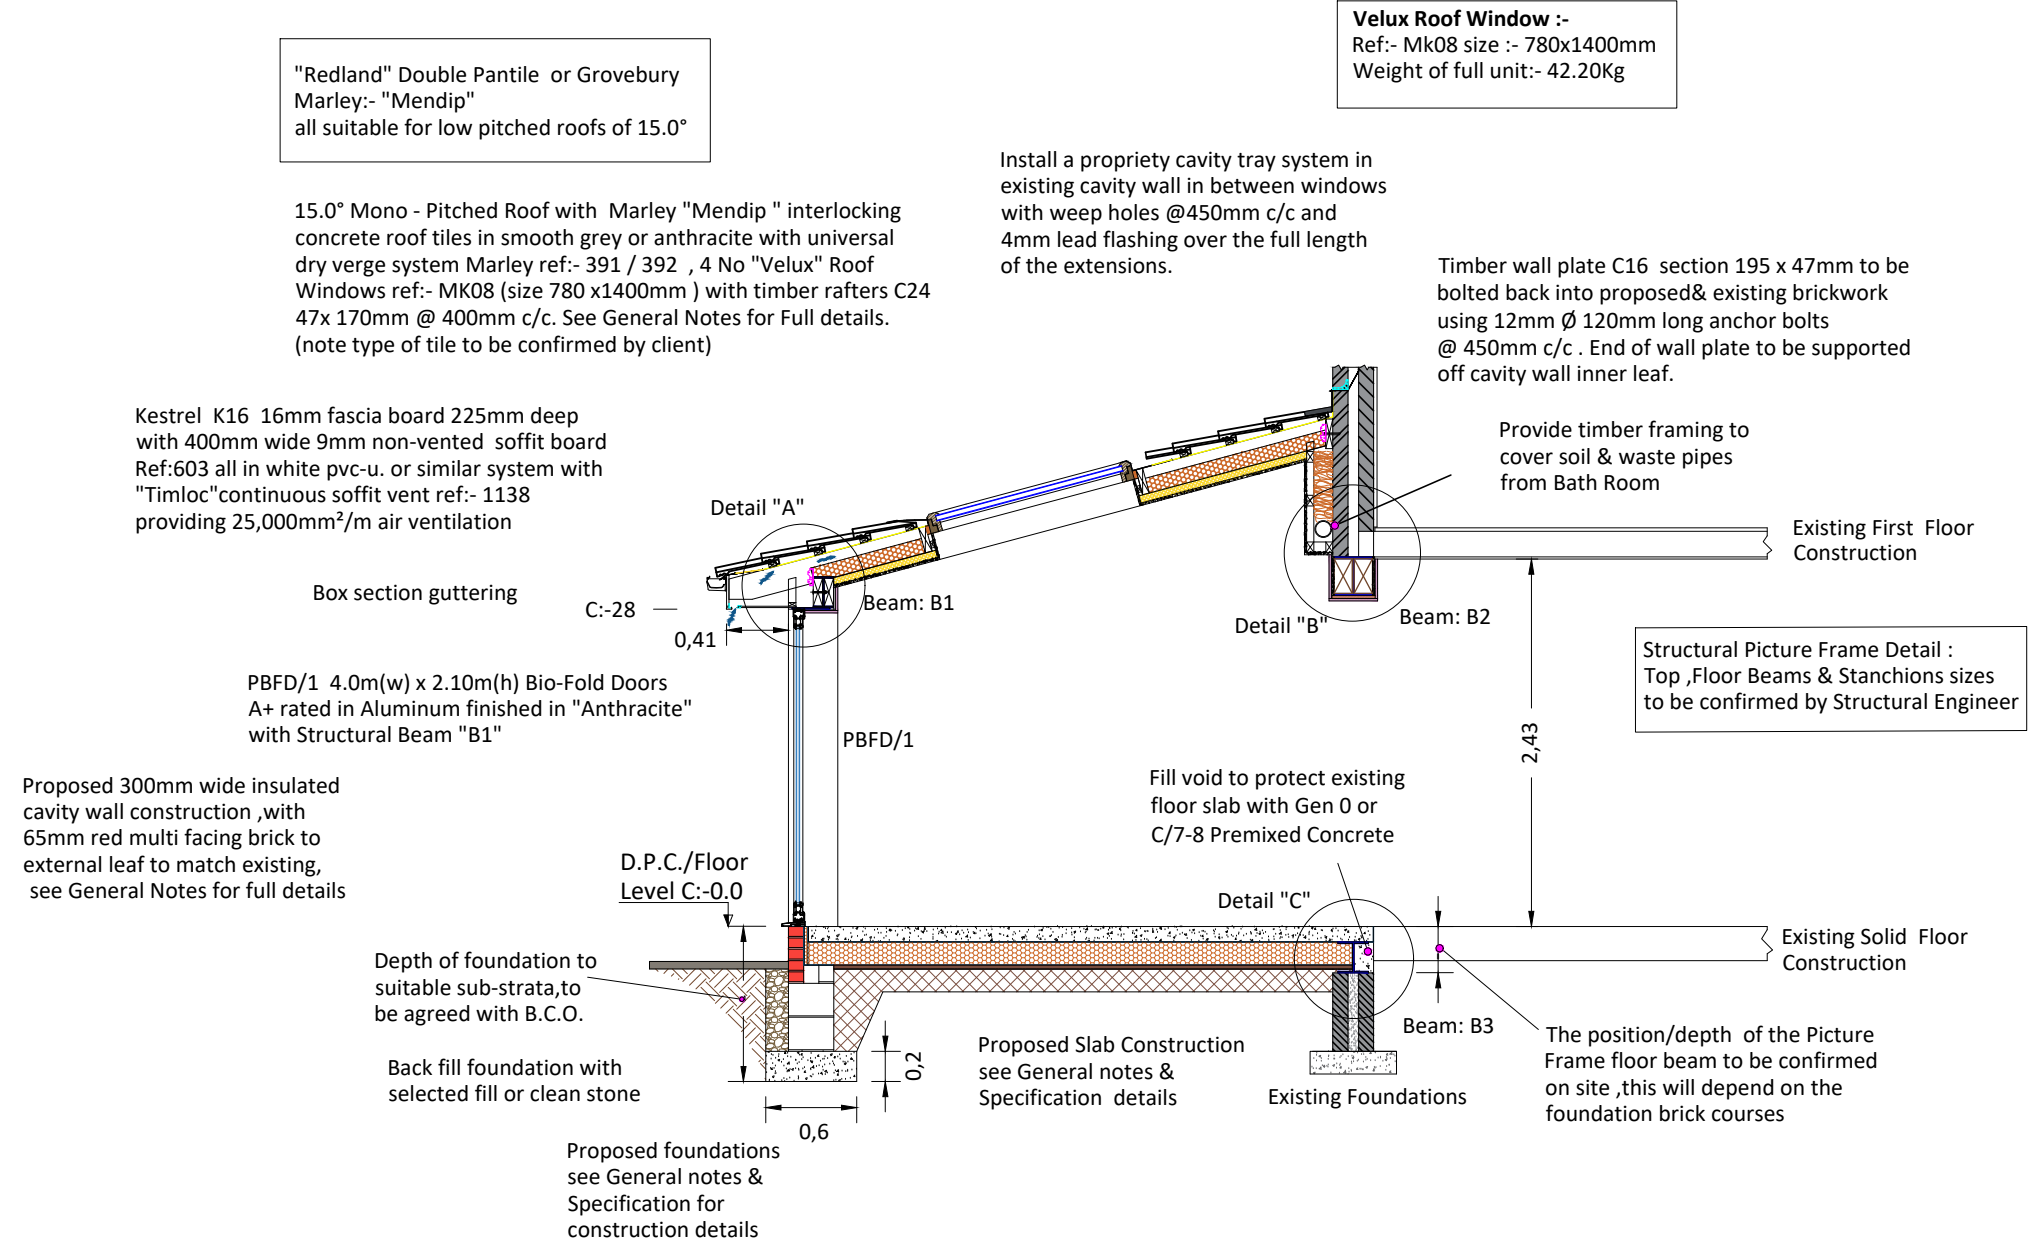

**Proposed Cross Section "A-A"**

Scale Bar : 1:50

