
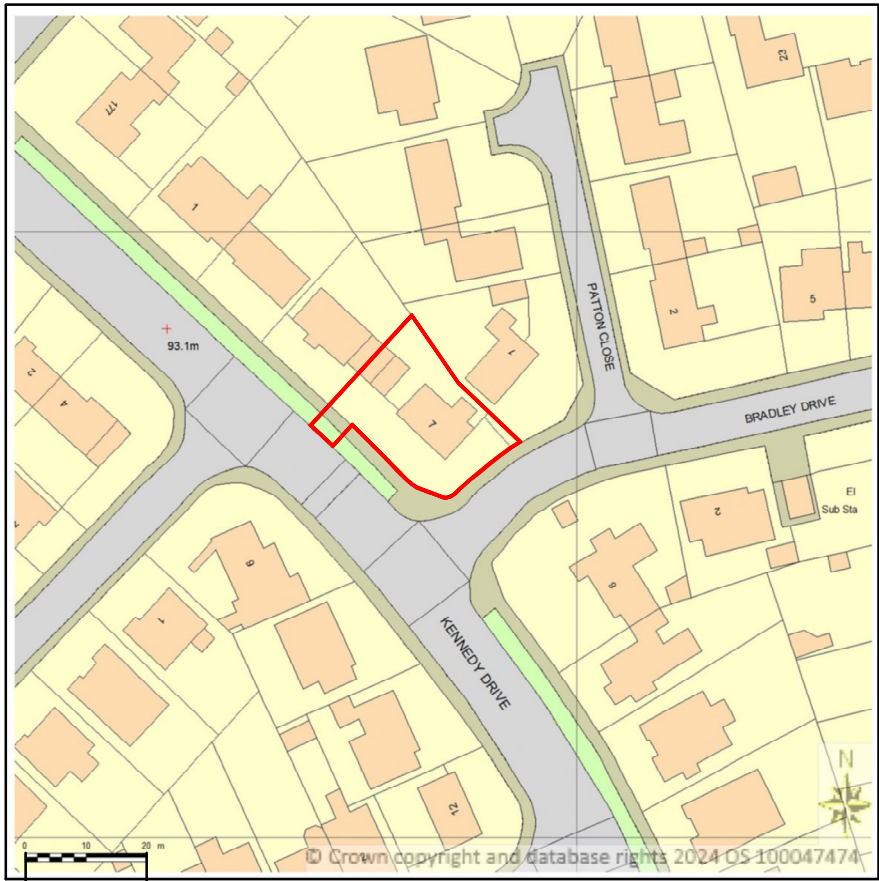


A4 Size

FOR PLANNING PURPOSES ONLY. USE FIGURED DIMENSIONS ONLY. SUBJECT TO SITE SURVEY AND ALL NECESSARY CONSENTS. ALL DIMENSIONS TO BE CHECKED BY USER AND ANY DISCREPANCIES, ERRORS OR OMISSIONS TO BE REPORTED TO THE ARCHITECT BEFORE THE WORK COMMENCES. THIS DRAWING IS TO BE READ WITH ALL OTHER RELEVANT MATERIALS

Scale 1:1250

Revision	Notes	Date	Drawn
A	Notes	Date	

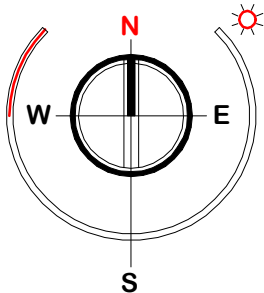

FuZED ARCHITECTURE

FuZED A+D, Jactin House, 24 Hood Street, Ancoats, Manchester M4 6WX
T: 0161 724 8006 E: fuzedarchitects@gmail.com W: fuzedarchitects@gmail.co.uk



DESIGN

Project: 7 Kennedy Drive, Bury BL9 8PN
Client: Mr and Mrs Peck
Content: Planning Submission
Location Plan

Contract No. 1332
Dwg No. 1.01
Revision -
Date January '25