


A3 Size

Scale 1:100

FOR PLANNING PURPOSES ONLY. USE FIGURED DIMENSIONS ONLY. SUBJECT TO SITE SURVEY AND ALL NECESSARY CONSENTS. ALL DIMENSIONS TO BE CHECKED BY USER AND ANY DISCREPANCIES, ERRORS OR OMISSIONS TO BE REPORTED TO THE ARCHITECT BEFORE THE WORK COMMENCES. THIS DRAWING IS TO BE READ WITH ALL OTHER RELEVANT MATERIALS

| Revision | Notes | Date | Drawn |
|----------|-------|------|-------|
| A        |       |      |       |

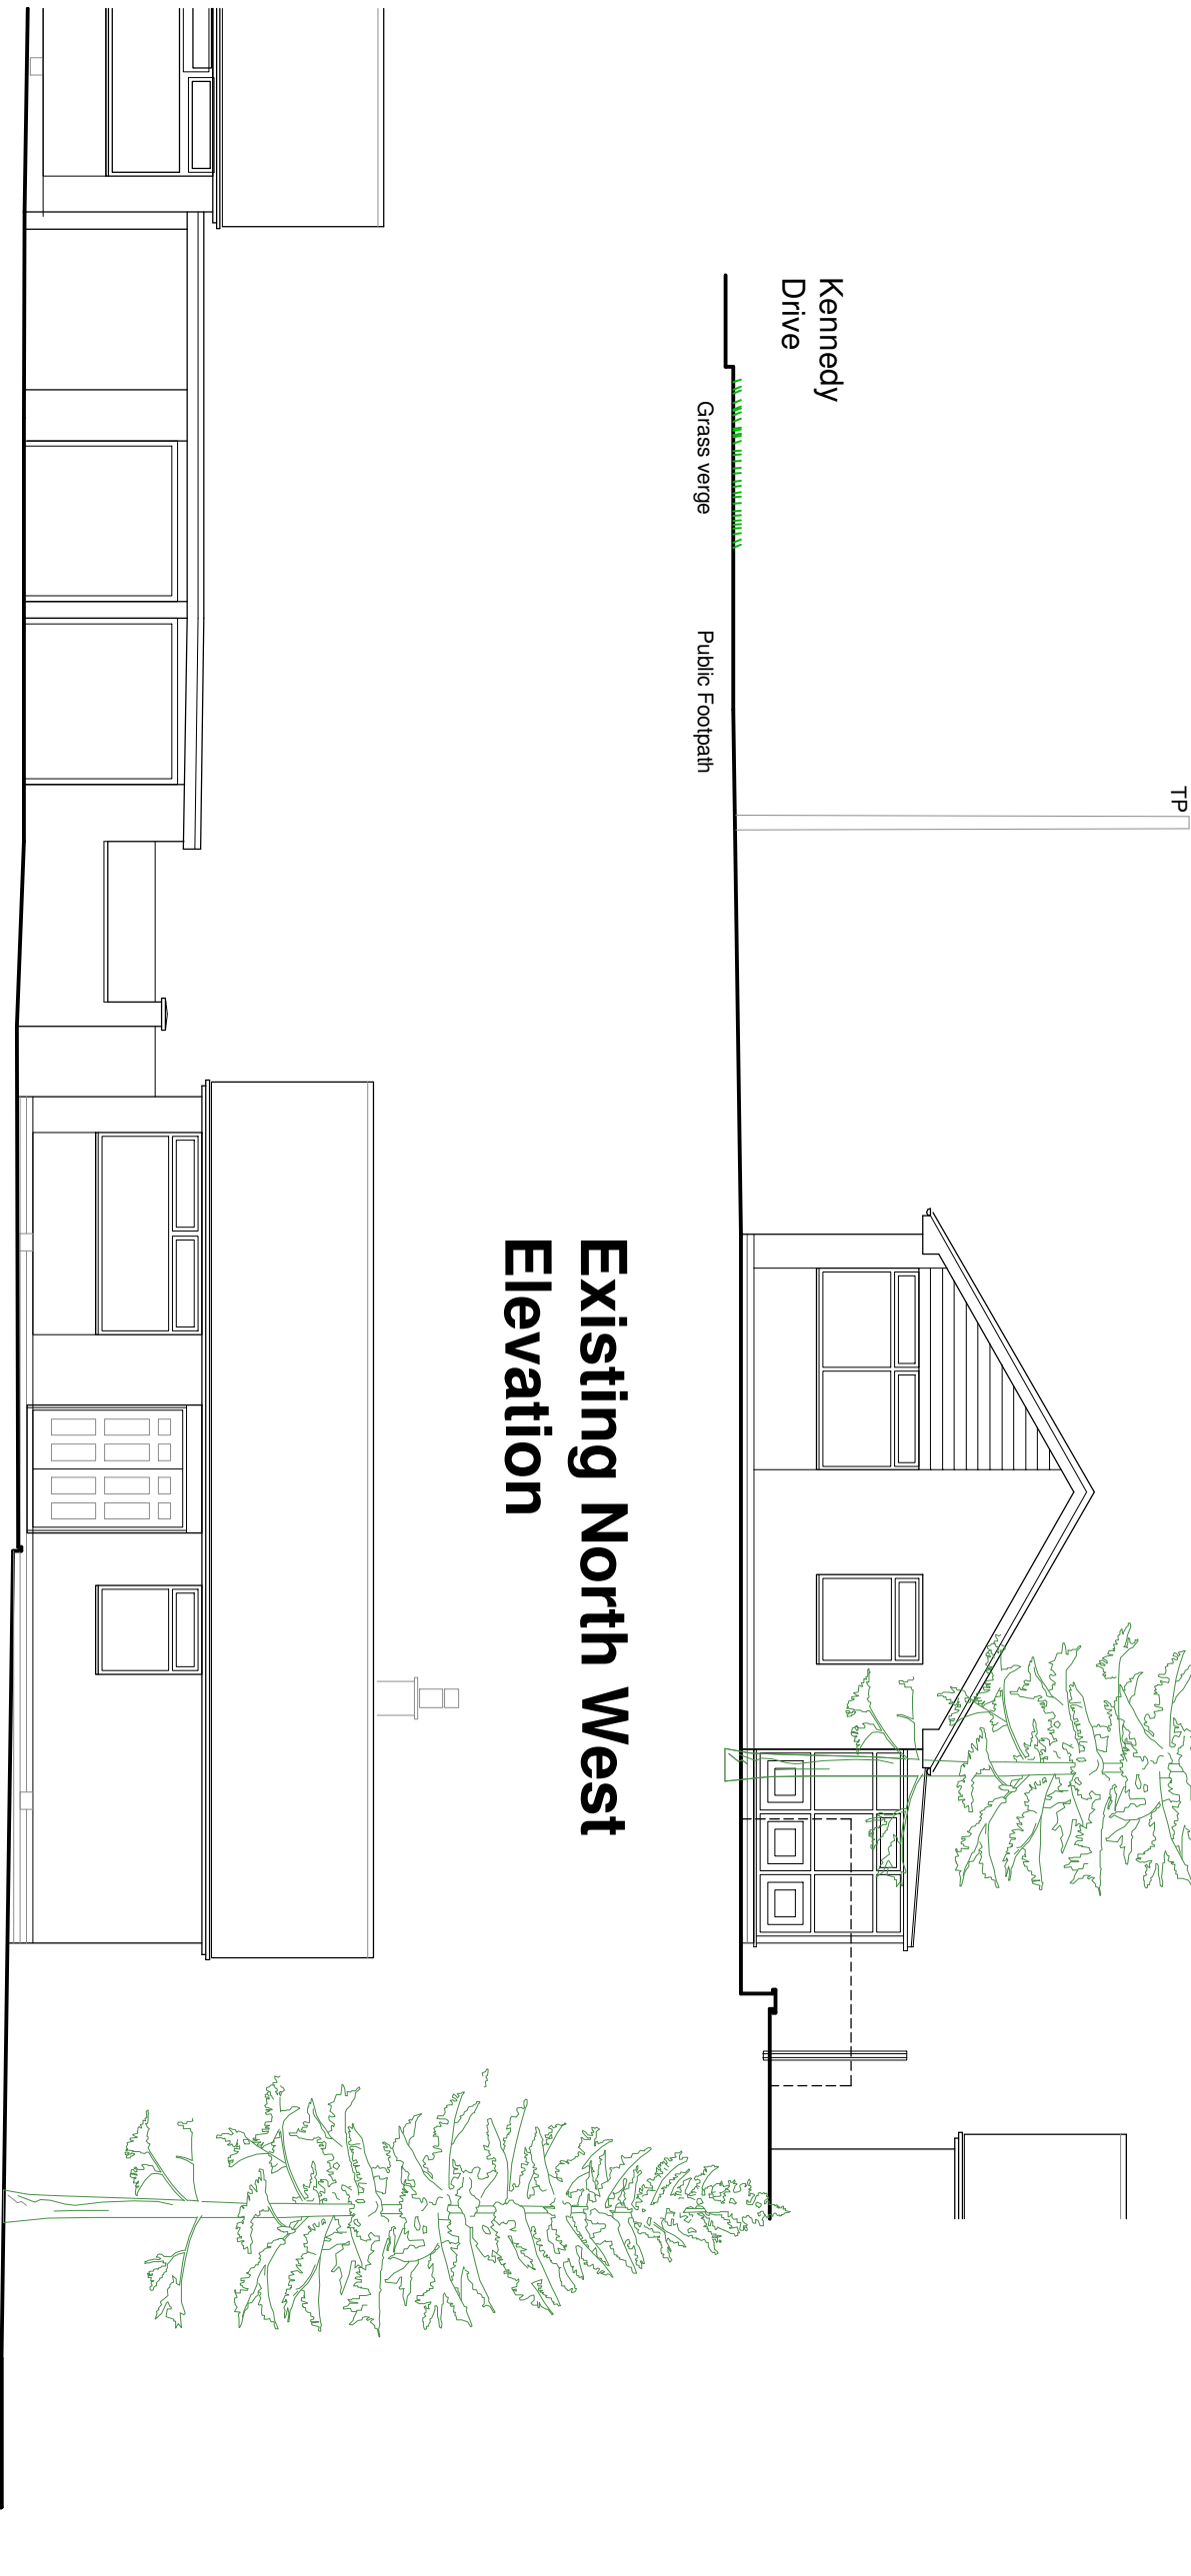

Existing South West  
Elevation

Existing North West  
Elevation

FUZED ARCHITECTURE

FUZED A+D, Jactin House, 24 Hood Street, Ancoats, Manchester M4 6WX  
T: 0161 724 8006 E: fuzedarchitects@gmail.com W: fuzedarchitects@gmail.co.uk

|          |                                            |
|----------|--------------------------------------------|
| Project: | 7 Kennedy Drive, Bury BL9 8PN              |
| Client:  | Mr and Mrs Peck                            |
| Content: | Planning Submission<br>Existing Elevations |

DESIGN

|              |             |
|--------------|-------------|
| Contract No. | 1332        |
| Dwg No.      | 1.05        |
| Revision     | -           |
| Date         | January '25 |

Scale Bar 1:100

