


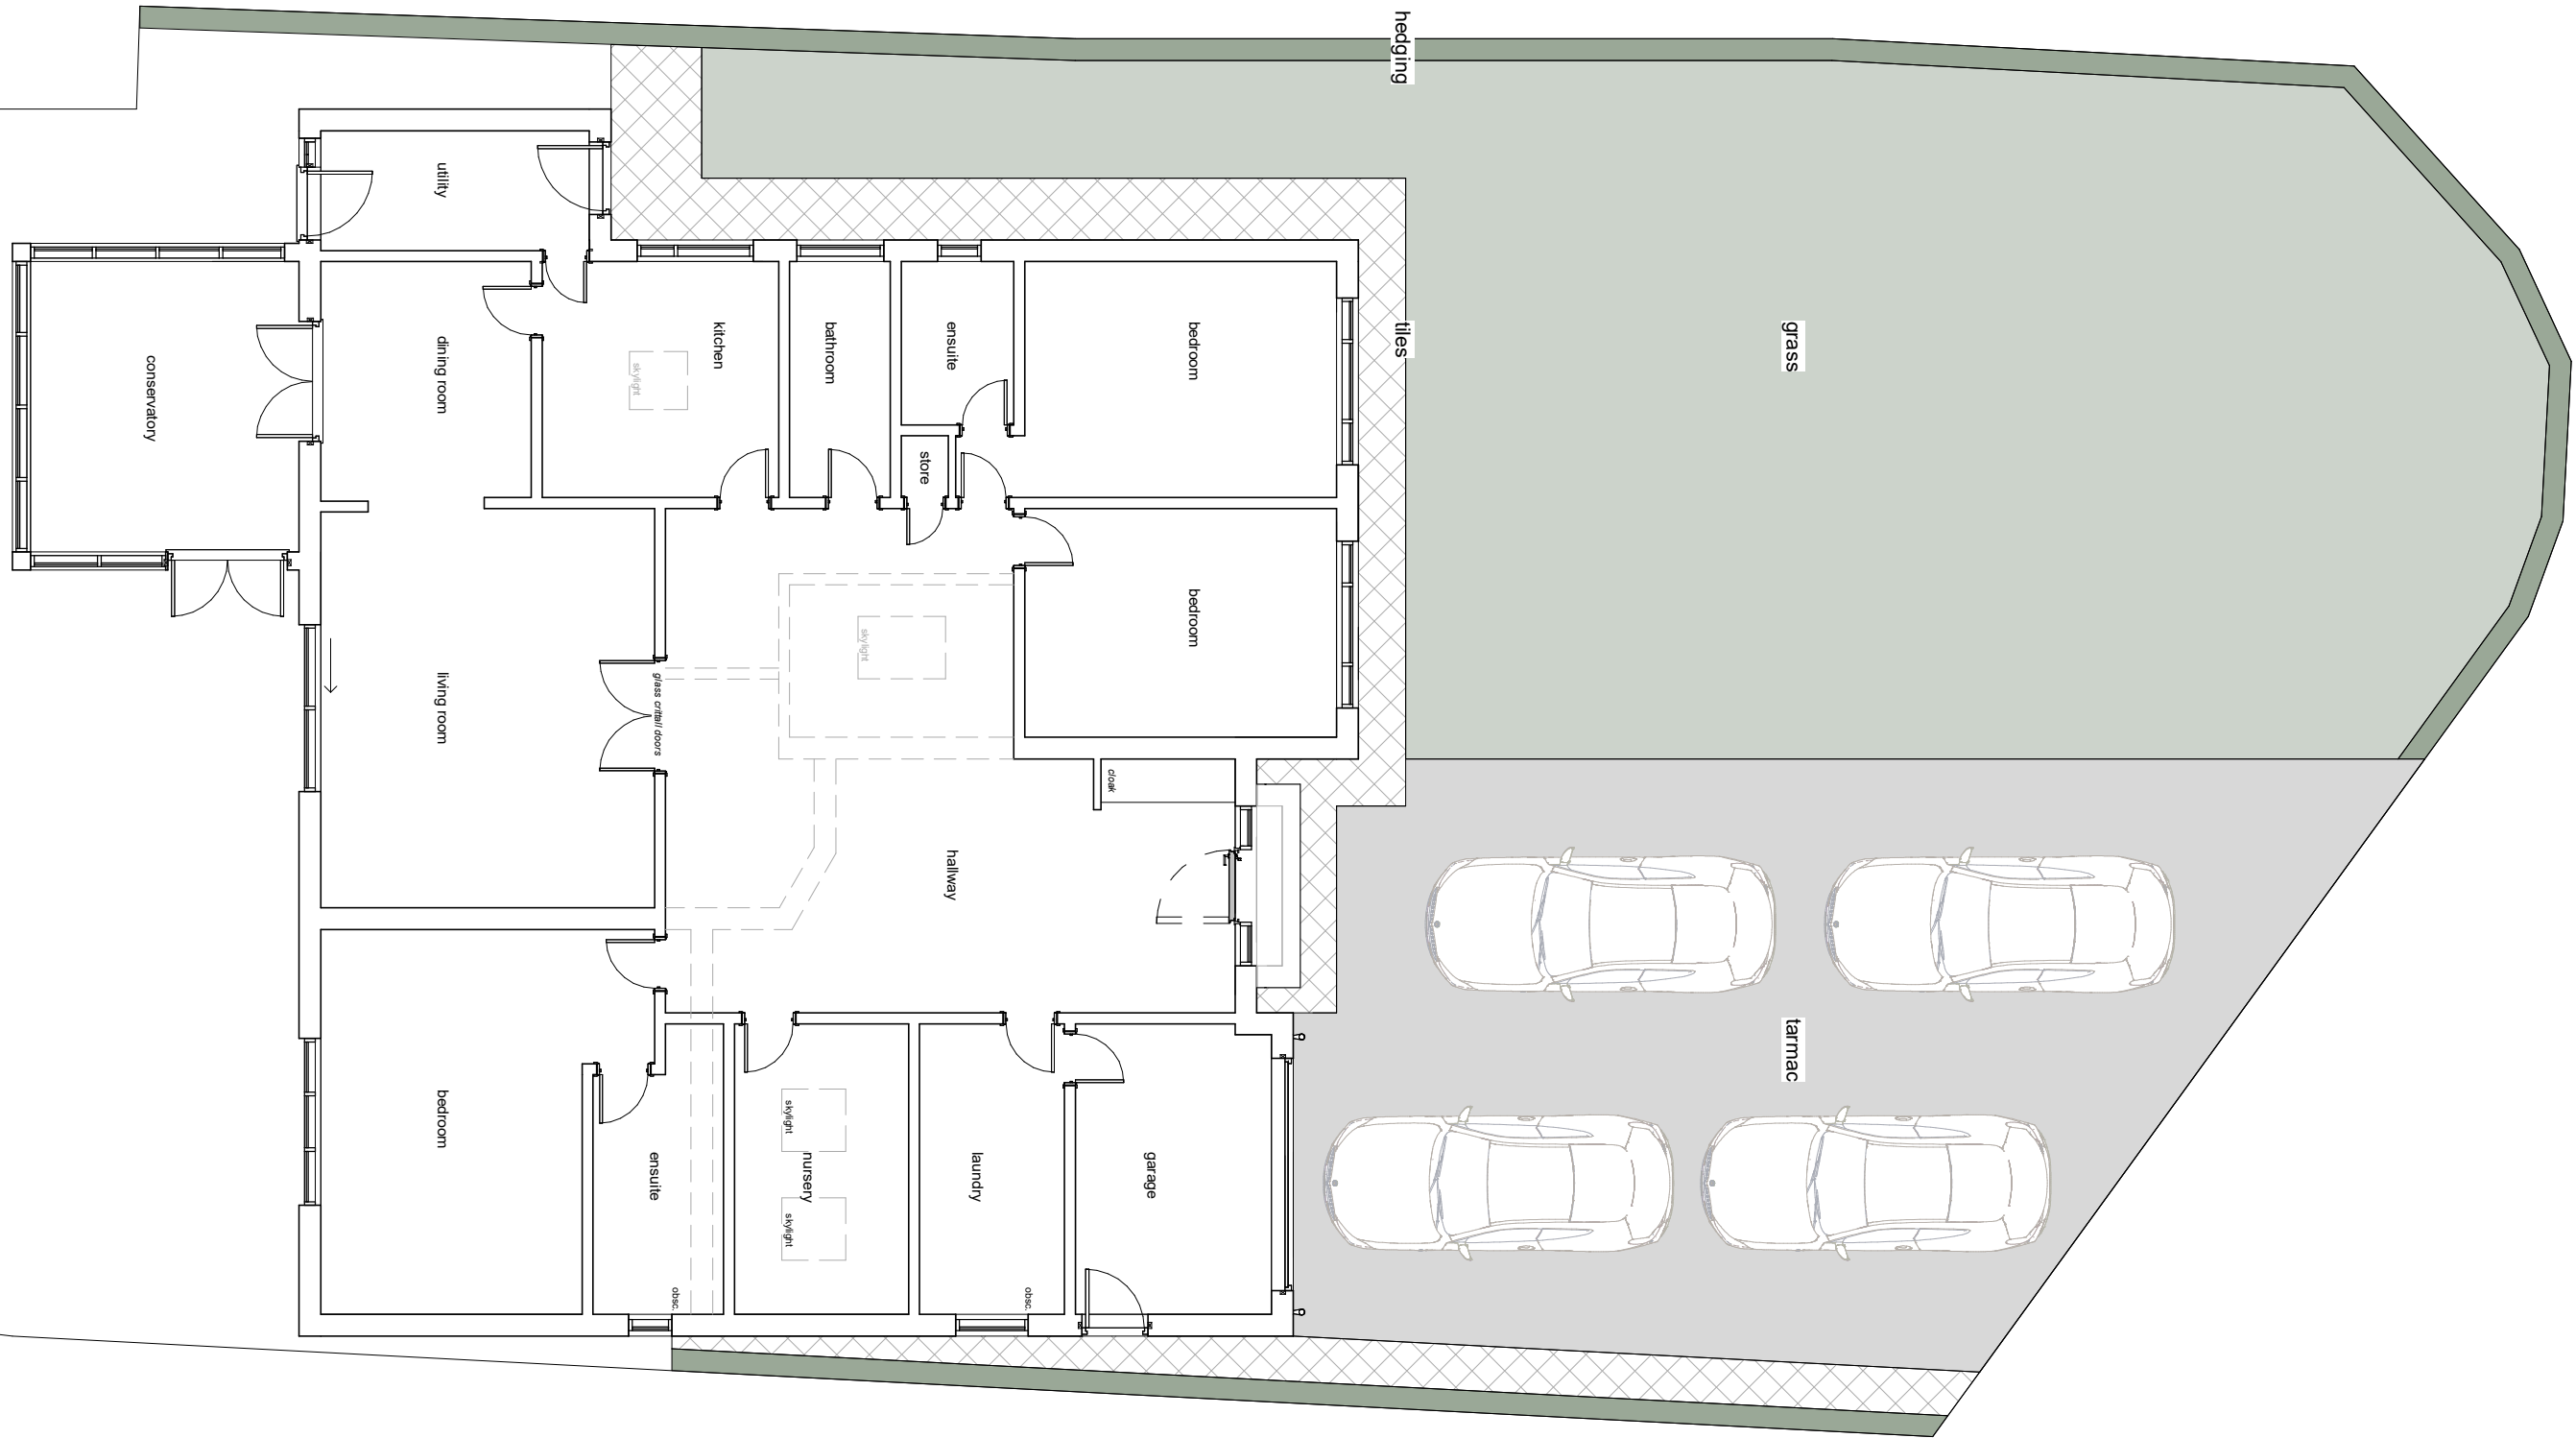

DISCLAIMER:
This drawing is the copyright of ZH Architectural Services.
It must not be reproduced or used in any way without written permission from ZH Architectural Services.
Do not scale from this drawing.
Builder to verify all dimensions, heights and levels prior to commencement of work.
No encroachment on to neighbours property without written permission.

revision	description	date				



scale	1:100 @ A3
status	Planning
revision	

project	46 Sergeants Lane, Whitefield
title	Proposed ground floor & driveway
drawing number	SL-007