

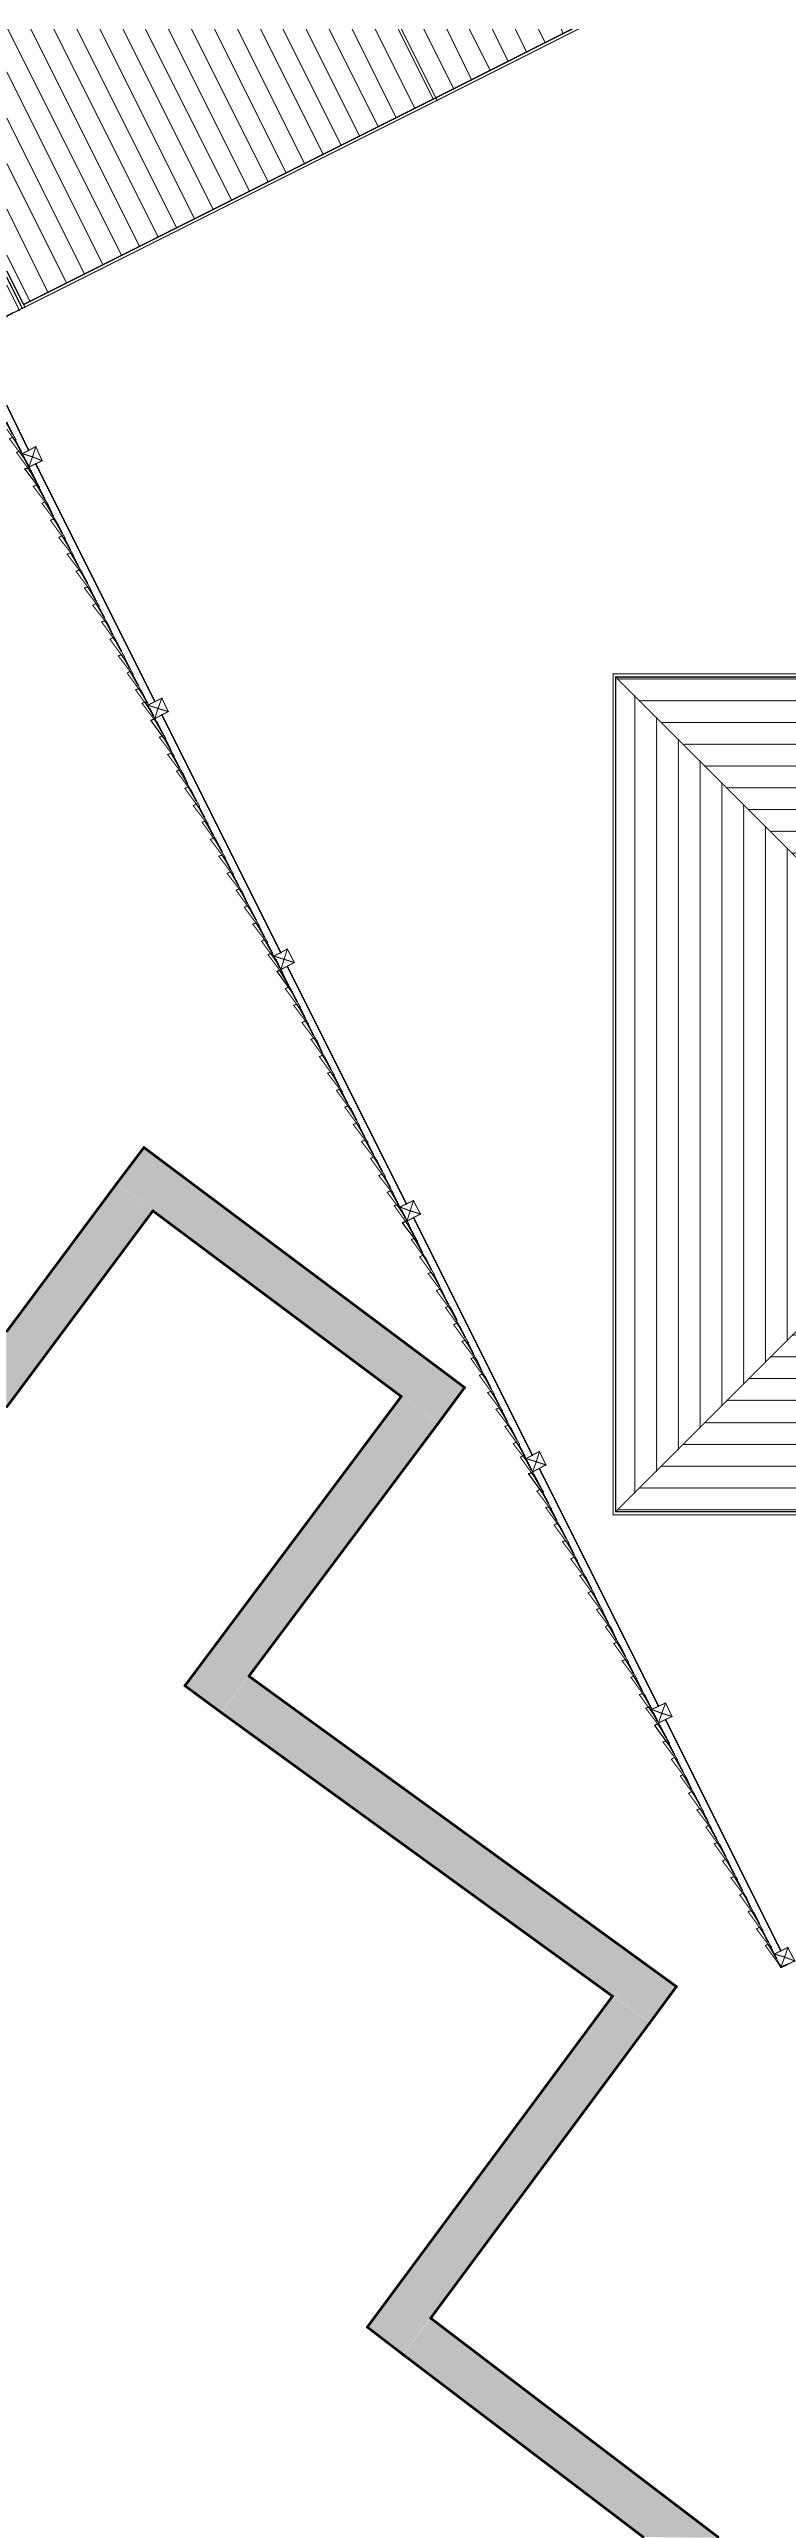


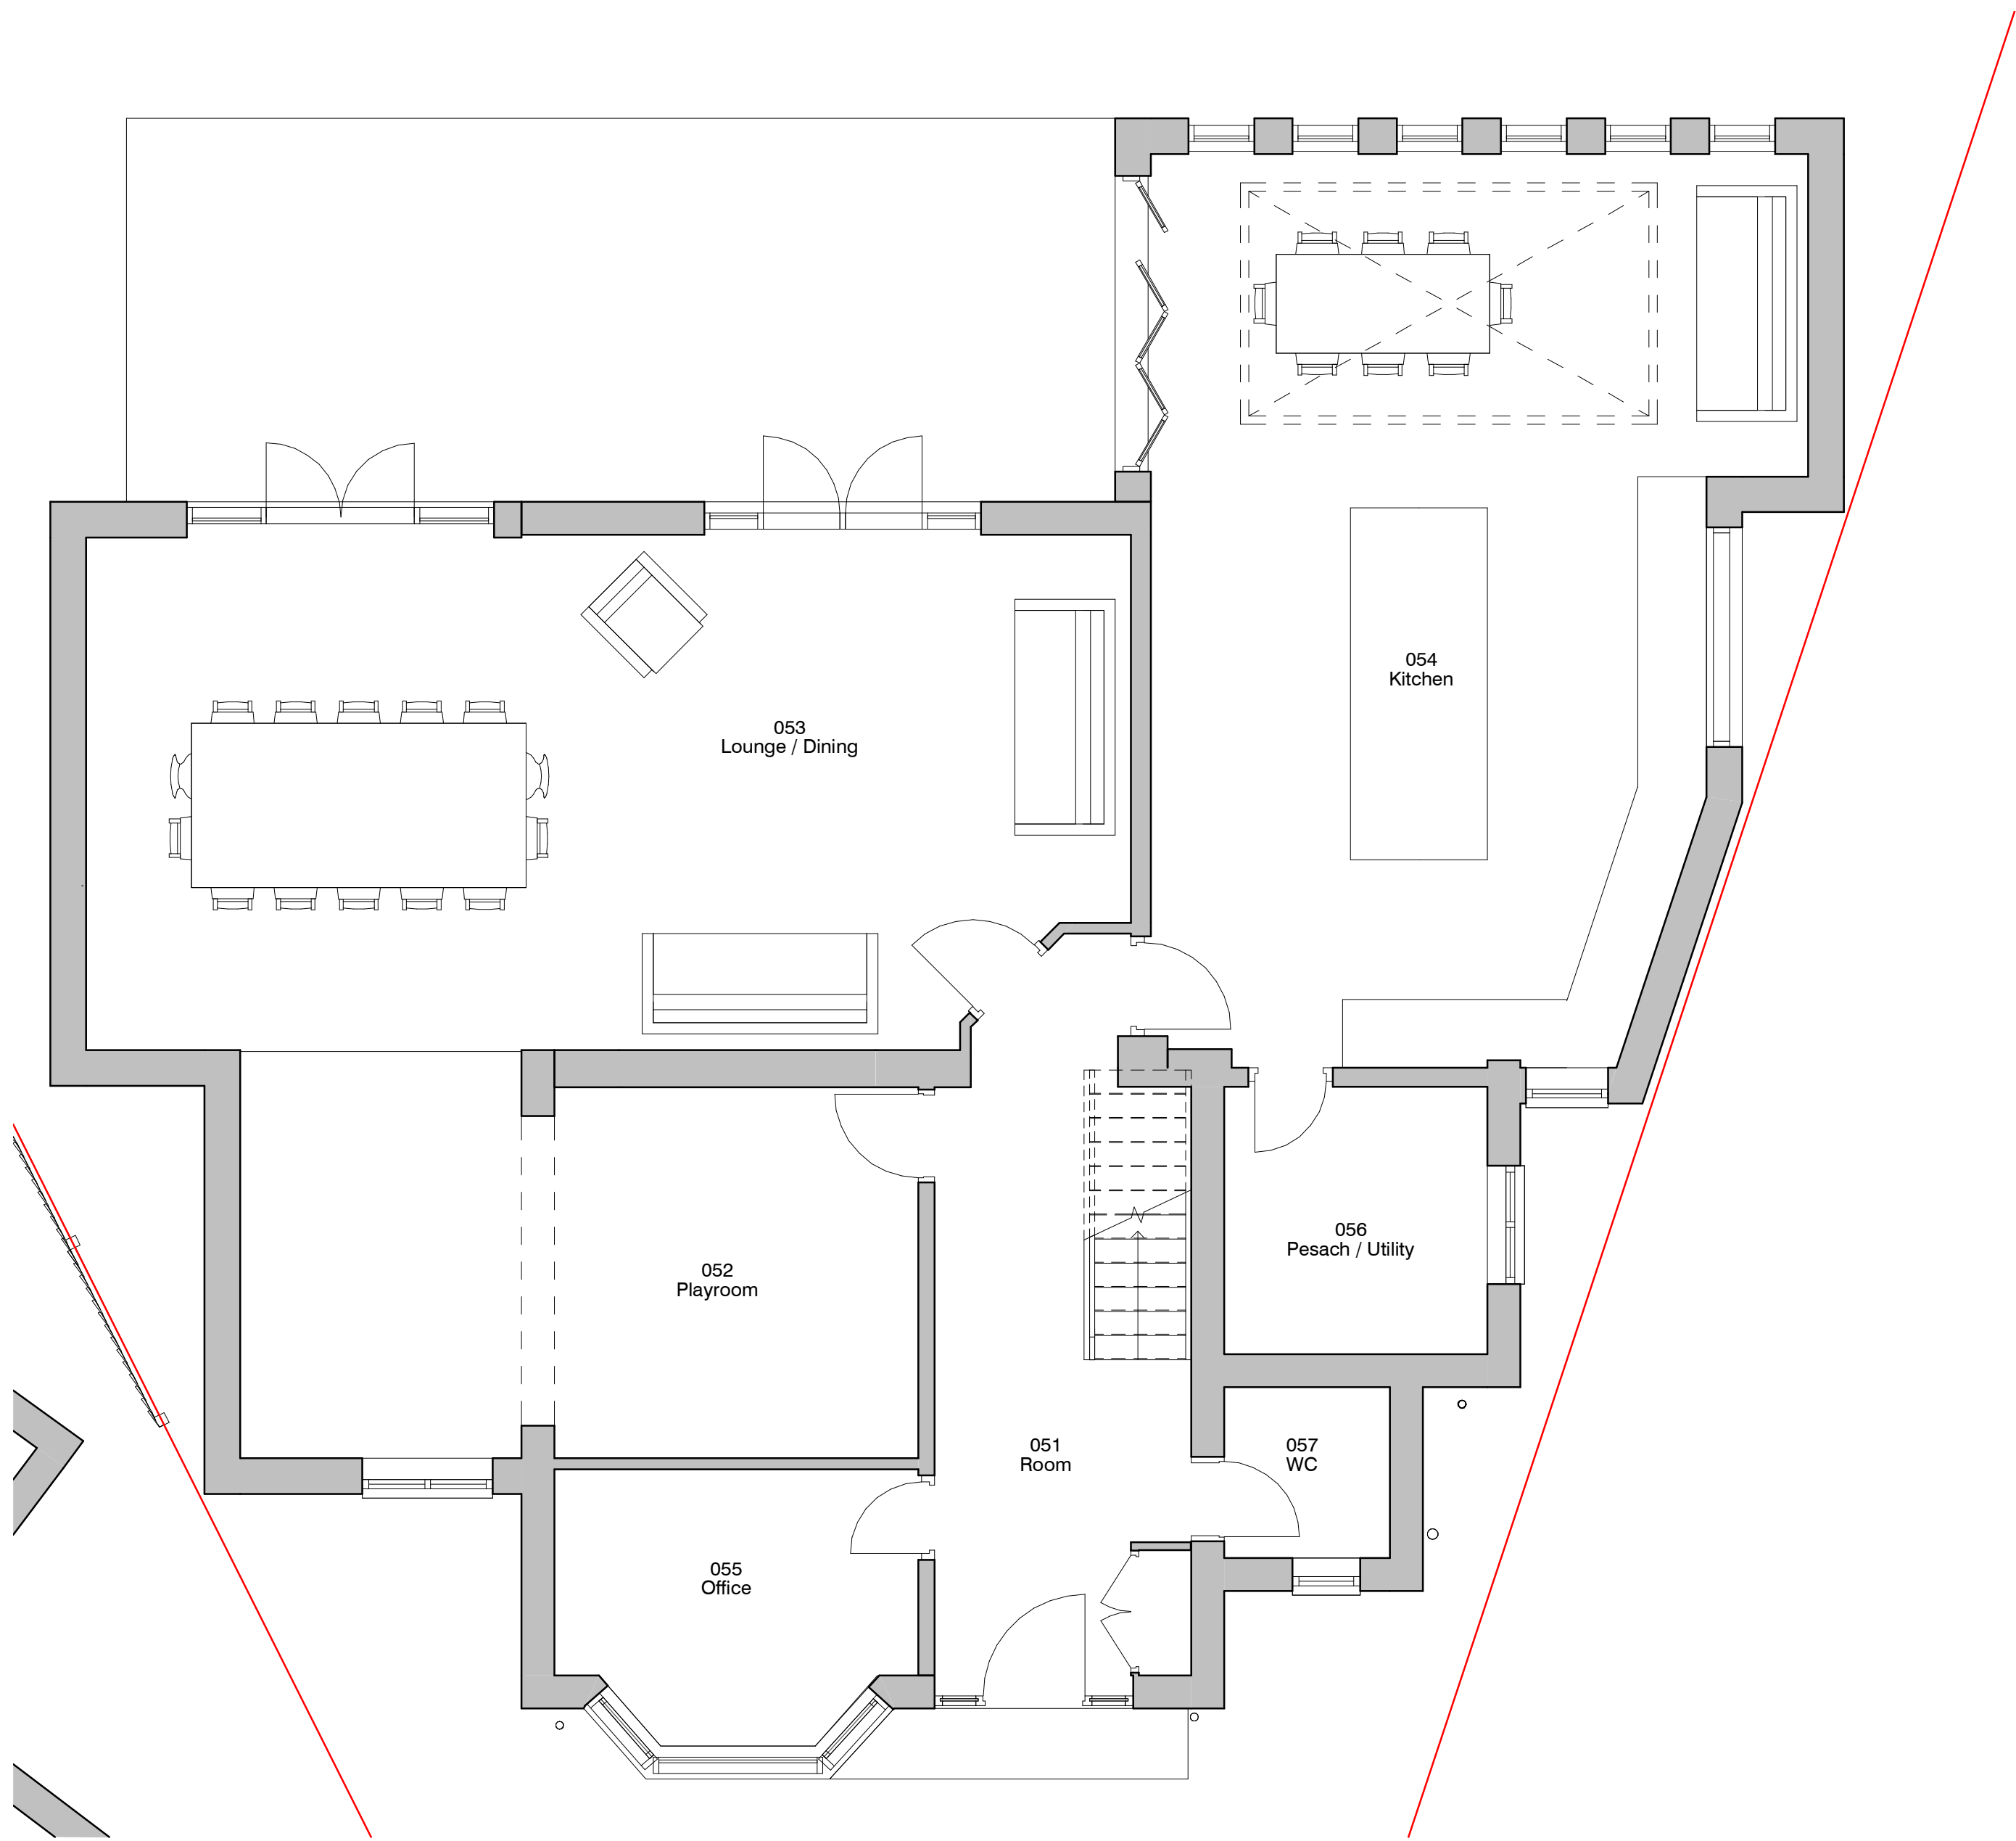

5 Level 0 - GA Proposed
1 : 50

6 Level 1 - GA Proposed
1 : 50

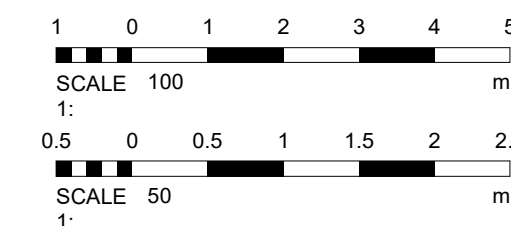

DEBTAL ARCHITECTURE		
72 Bury New Road, Manchester, M25 0JL. Tel: 0161 773 1630 office@debtalarchitecture.co.uk www.debtalarchitecture.co.uk		
CLIENT	M. Moore	
PROJECT	8 Dellcot Close	
TITLE	Proposed GA Plans	
PROJECT NO.	DRAWING NO.	REV.
DA18164.3.	003.	
STATUS	PLANNING	
SCALE 0-5	DATE	DRAWN BY
1 : 50	24 NOV 2021	AP
© COPYRIGHT - ALL RIGHTS RESERVED THIS DRAWING MUST NOT BE REPRODUCED WITHOUT PERMISSION. ALL DIMENSIONS RELATIVE TO THIS DRAWING TO BE CHECKED ON SITE. DESIGNER TO BE NOTIFIED OF ANY DISCREPANCIES. DESIGNER MUST BE CHECKED AGAINST ANY OTHER STRUCTURAL SPECIALITY DRAWINGS PROVIDED THIS DRAWING MUST NOT BE USED FOR CONSTRUCTION UNLESS ISSUED FOR CONSTRUCTION. ALL DIMENSIONS ON THIS DRAWING ARE IN MILLIMETRES UNLESS OTHERWISE STATED.		