


Conservatory

51

Layout Scale 1:100

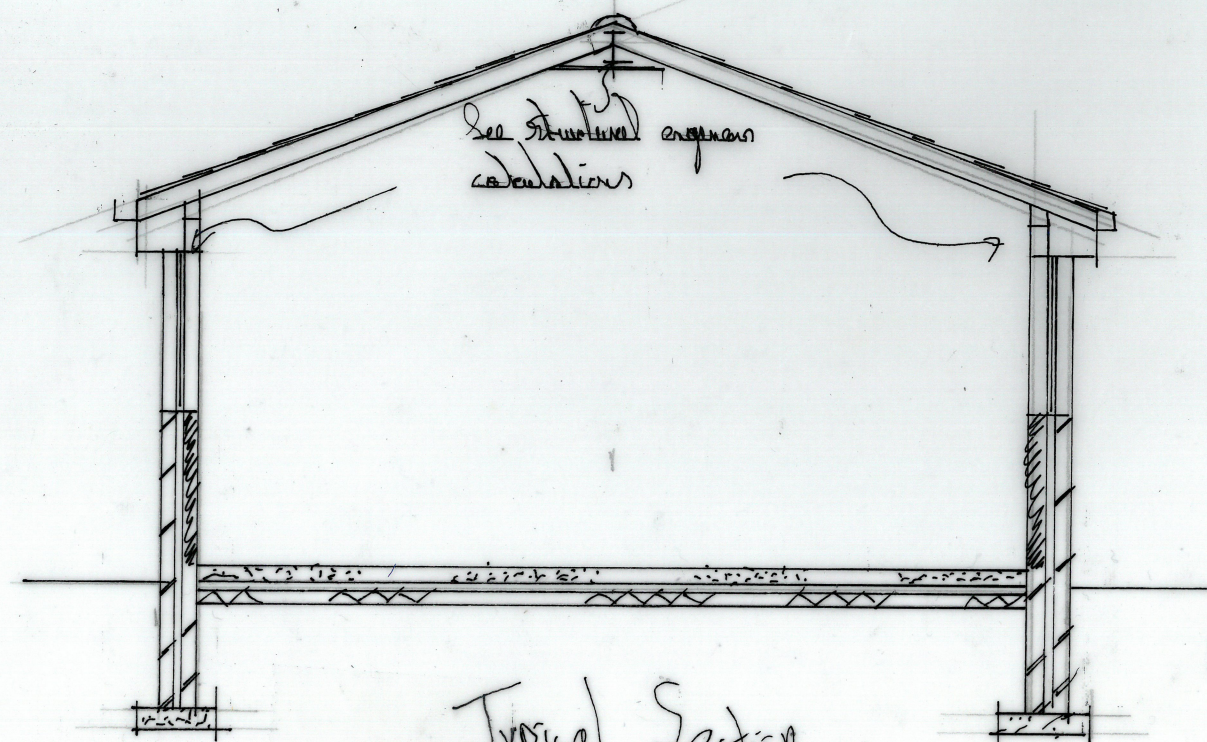


Typical Section



Location Plan
Scale 1:500

METRES
0 1 2
SCALE 1:50

METRES
0 1 2
SCALE 1:100

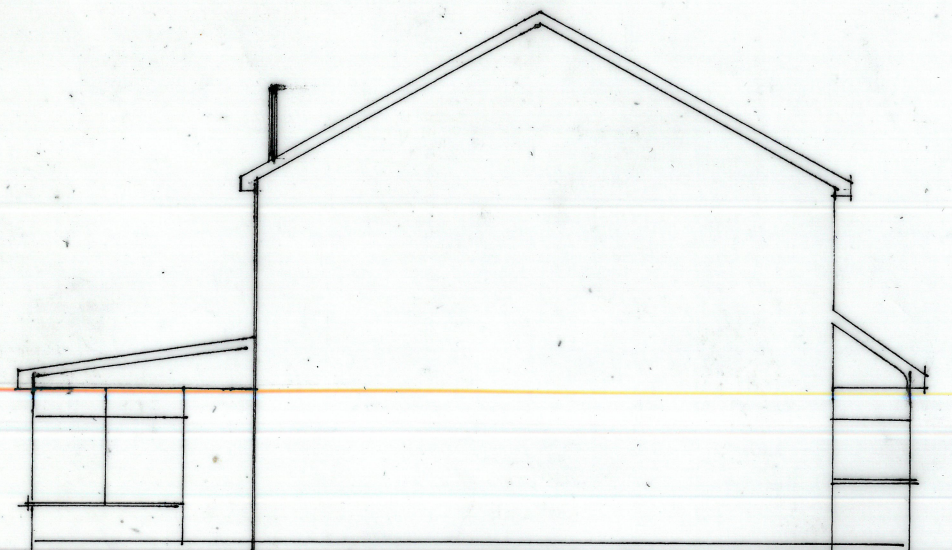

Existing Side Elevation



Proposed Side Elevation

DATE	AMENDMENTS	INT

erry Jackson Surveyors Limited

Unit 4A Farnworth Park Industrial Estate
Wellington Street, Farnworth, Bolton BL4 7BY
Tel: 01204 701740 Mobile: 07931 321879

CLIENT Mr & Mrs Lillie
ADDRESS 51 Kensington Drive
Elton Bury BL8 2DE
PROJECT Planning & Building Regulations
TITLE Rear - Side Extension

DRAWING No	REV
13/10/2022	
SCALES HJ	DATE 21/1/22
DRAWN BY IS	SHEET SIZE A3
CHECKED BY	COPYRIGHT ©