
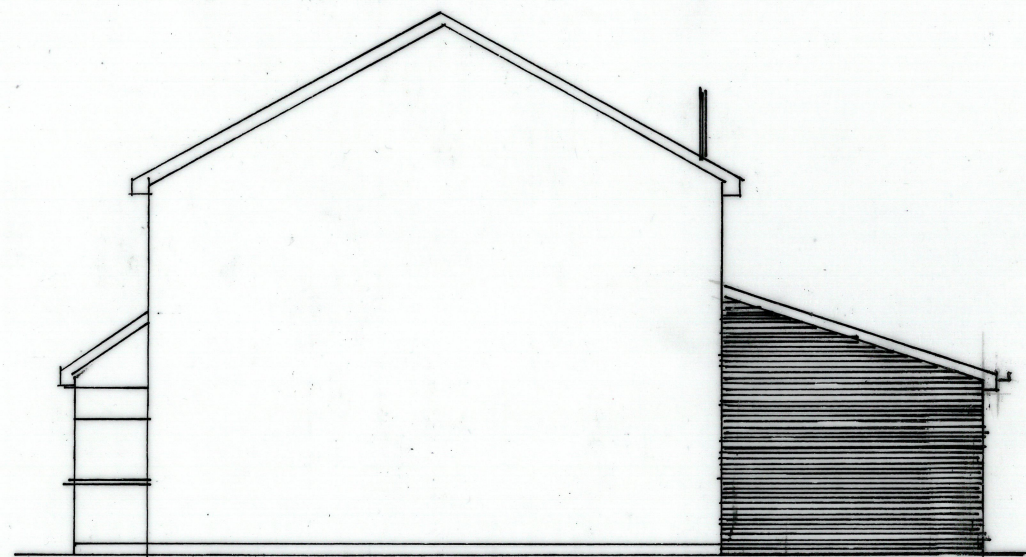
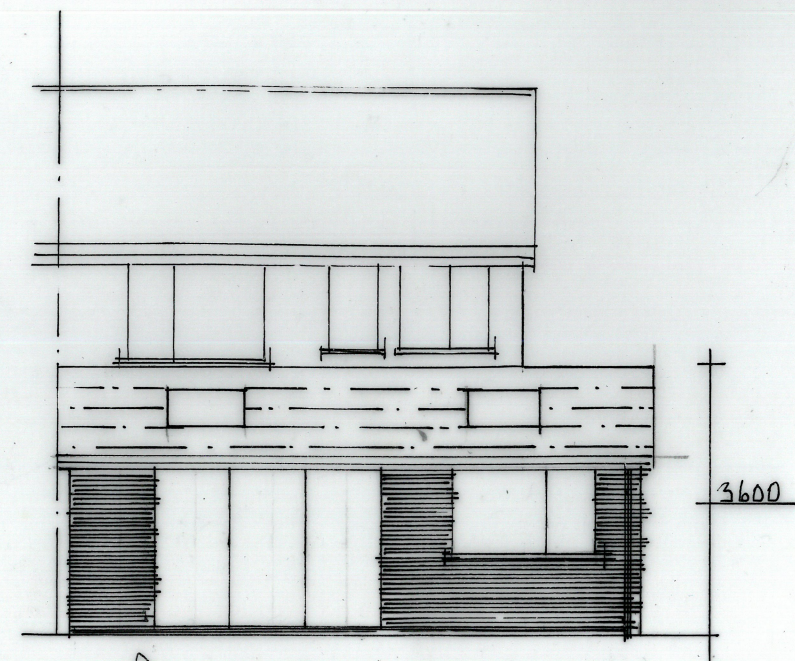
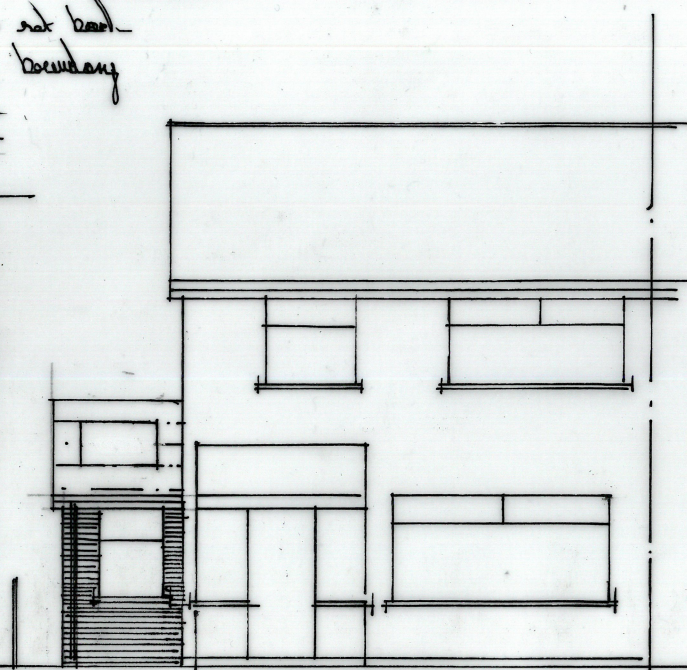


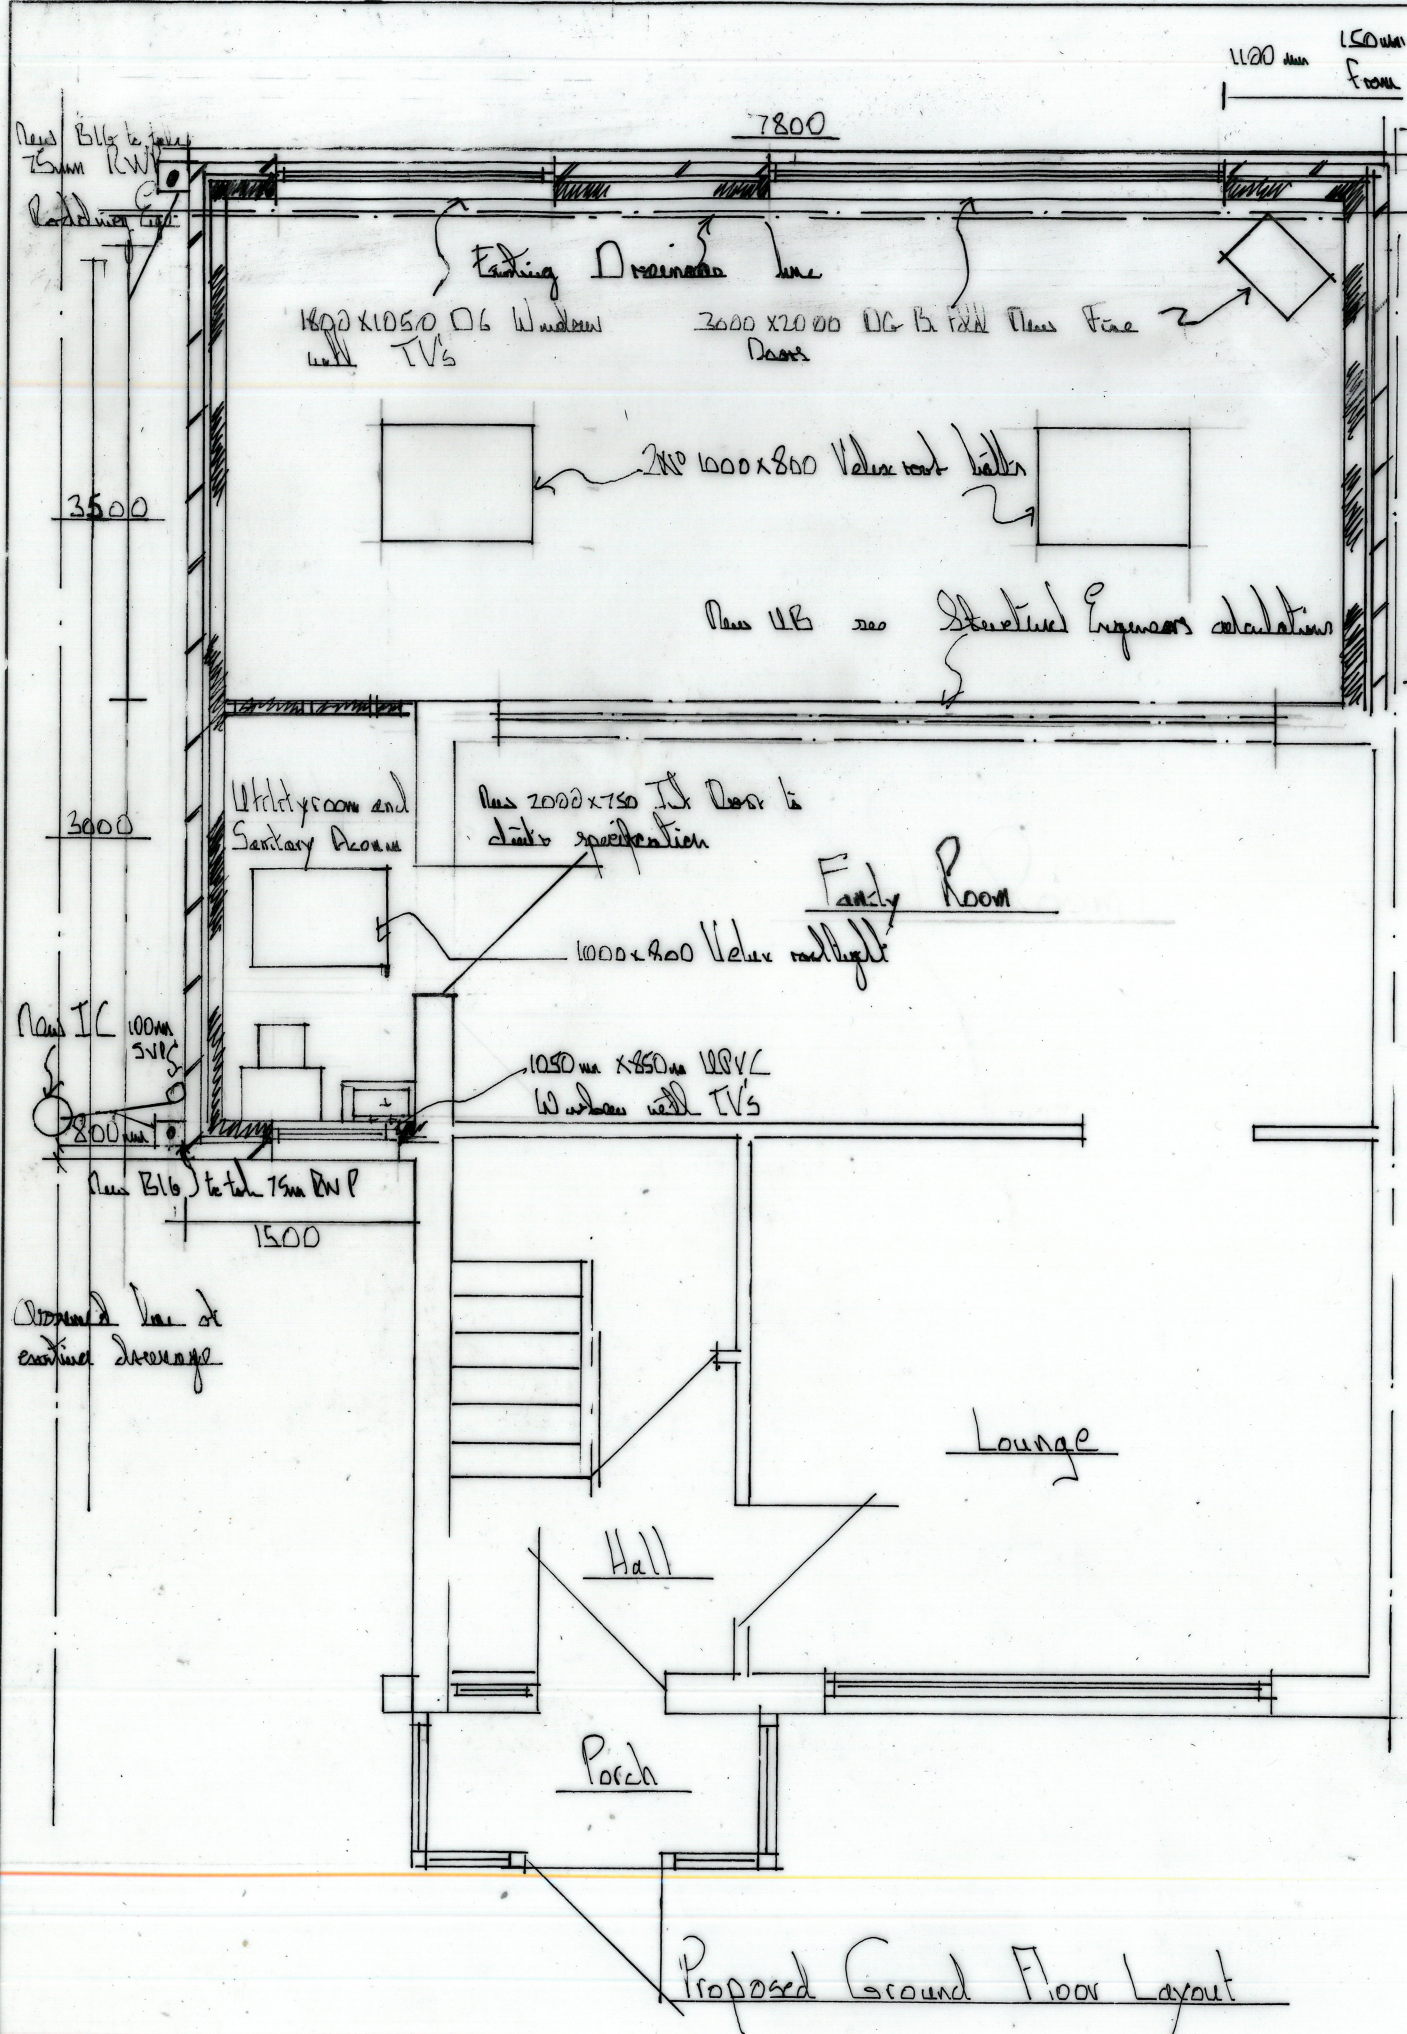

METRES
0 1 2
SCALE 1:50

METRES
0 1 2
SCALE 1:100

REV	DATE	AMENDMENTS	INT
Harry Jackson Surveyors Limited			
Unit 4A Farnworth Park Industrial Estate Wellington Street, Farnworth, Bolton BL4 7BY Tel: 01204 701740 Mobile: 07931 321879			
CLIENT Mr & Mrs Lillie			
ADDRESS 51 Kensington Drive Elton Burn BL8 2DE			
PROJECT Planning & Building Regulation			
TITLE Rear & Side Extension			
DRAWING NO 610105/Ken/2	REV		
SCALE	DATE 2/4/22		
DRAWN BY HJ	SHEET SIZE A3		
CHECKED BY JJ	COPYRIGHT ©		