


3. Front - Proposed
1 : 100


4. Rear - Proposed
1 : 100

5. Left Side - Proposed
1 : 100


6. Right Side - Proposed
1 : 100

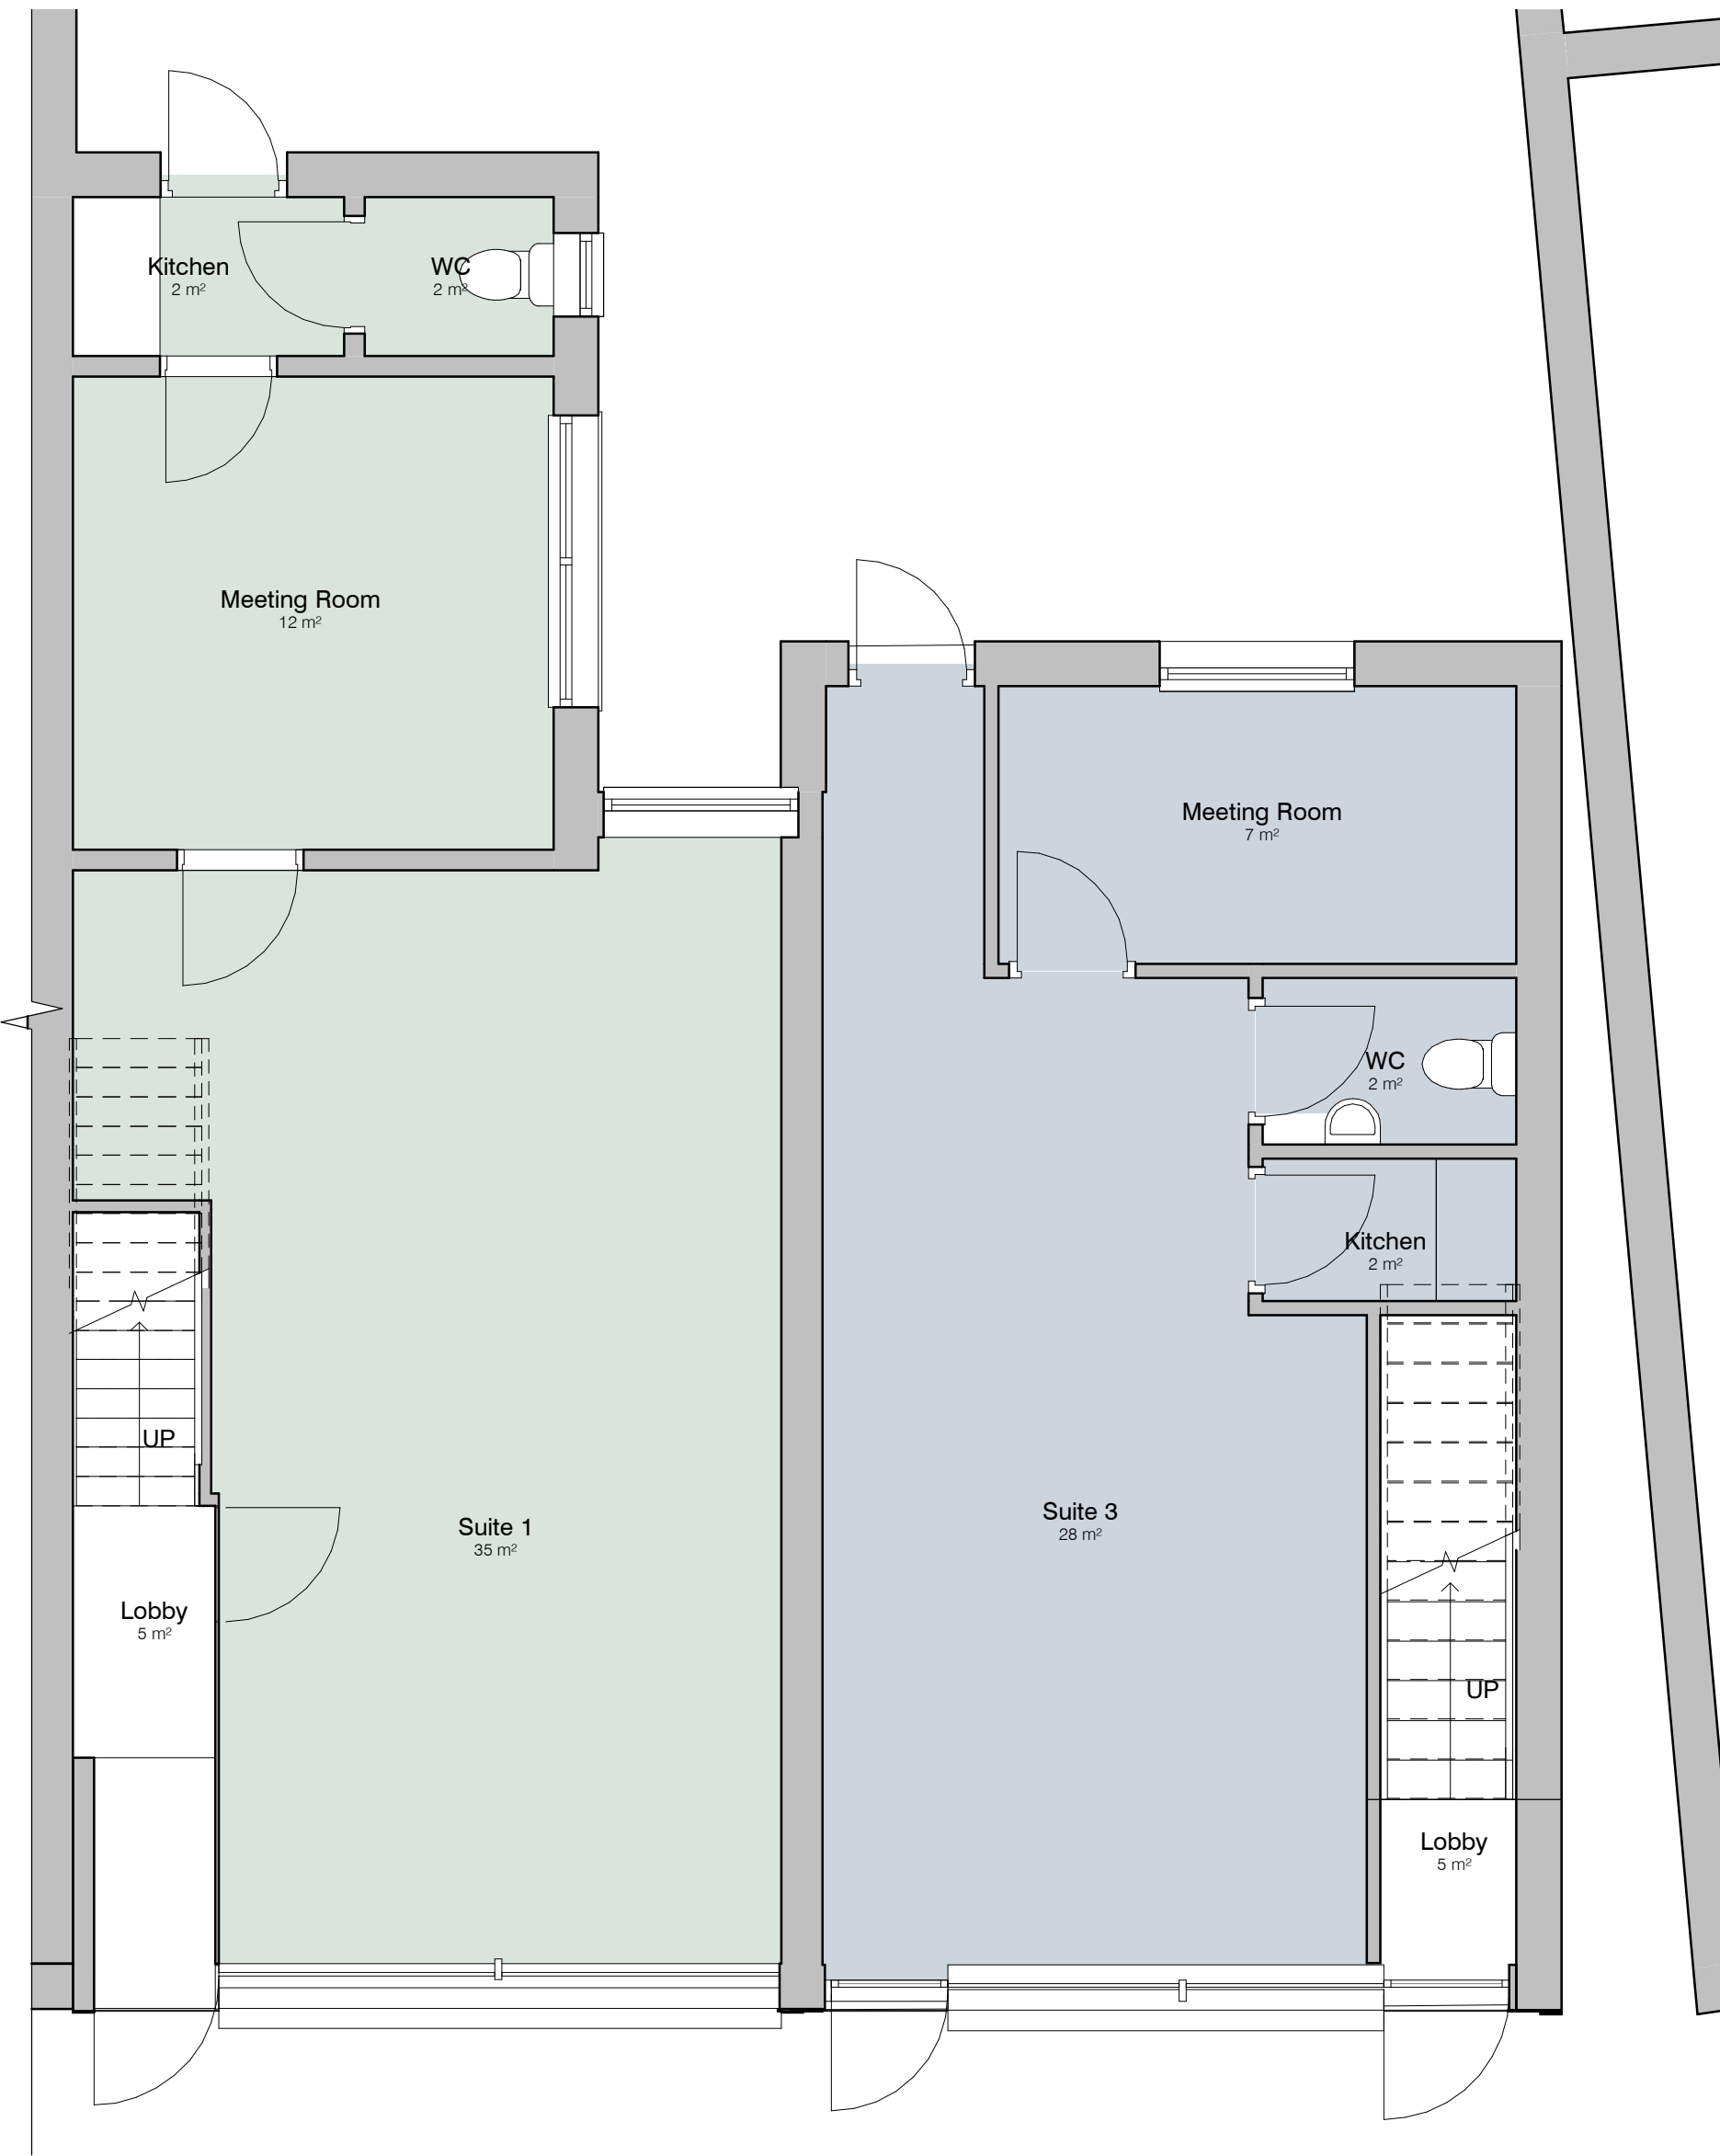

1. Level 0 - GA Proposed
1 : 50

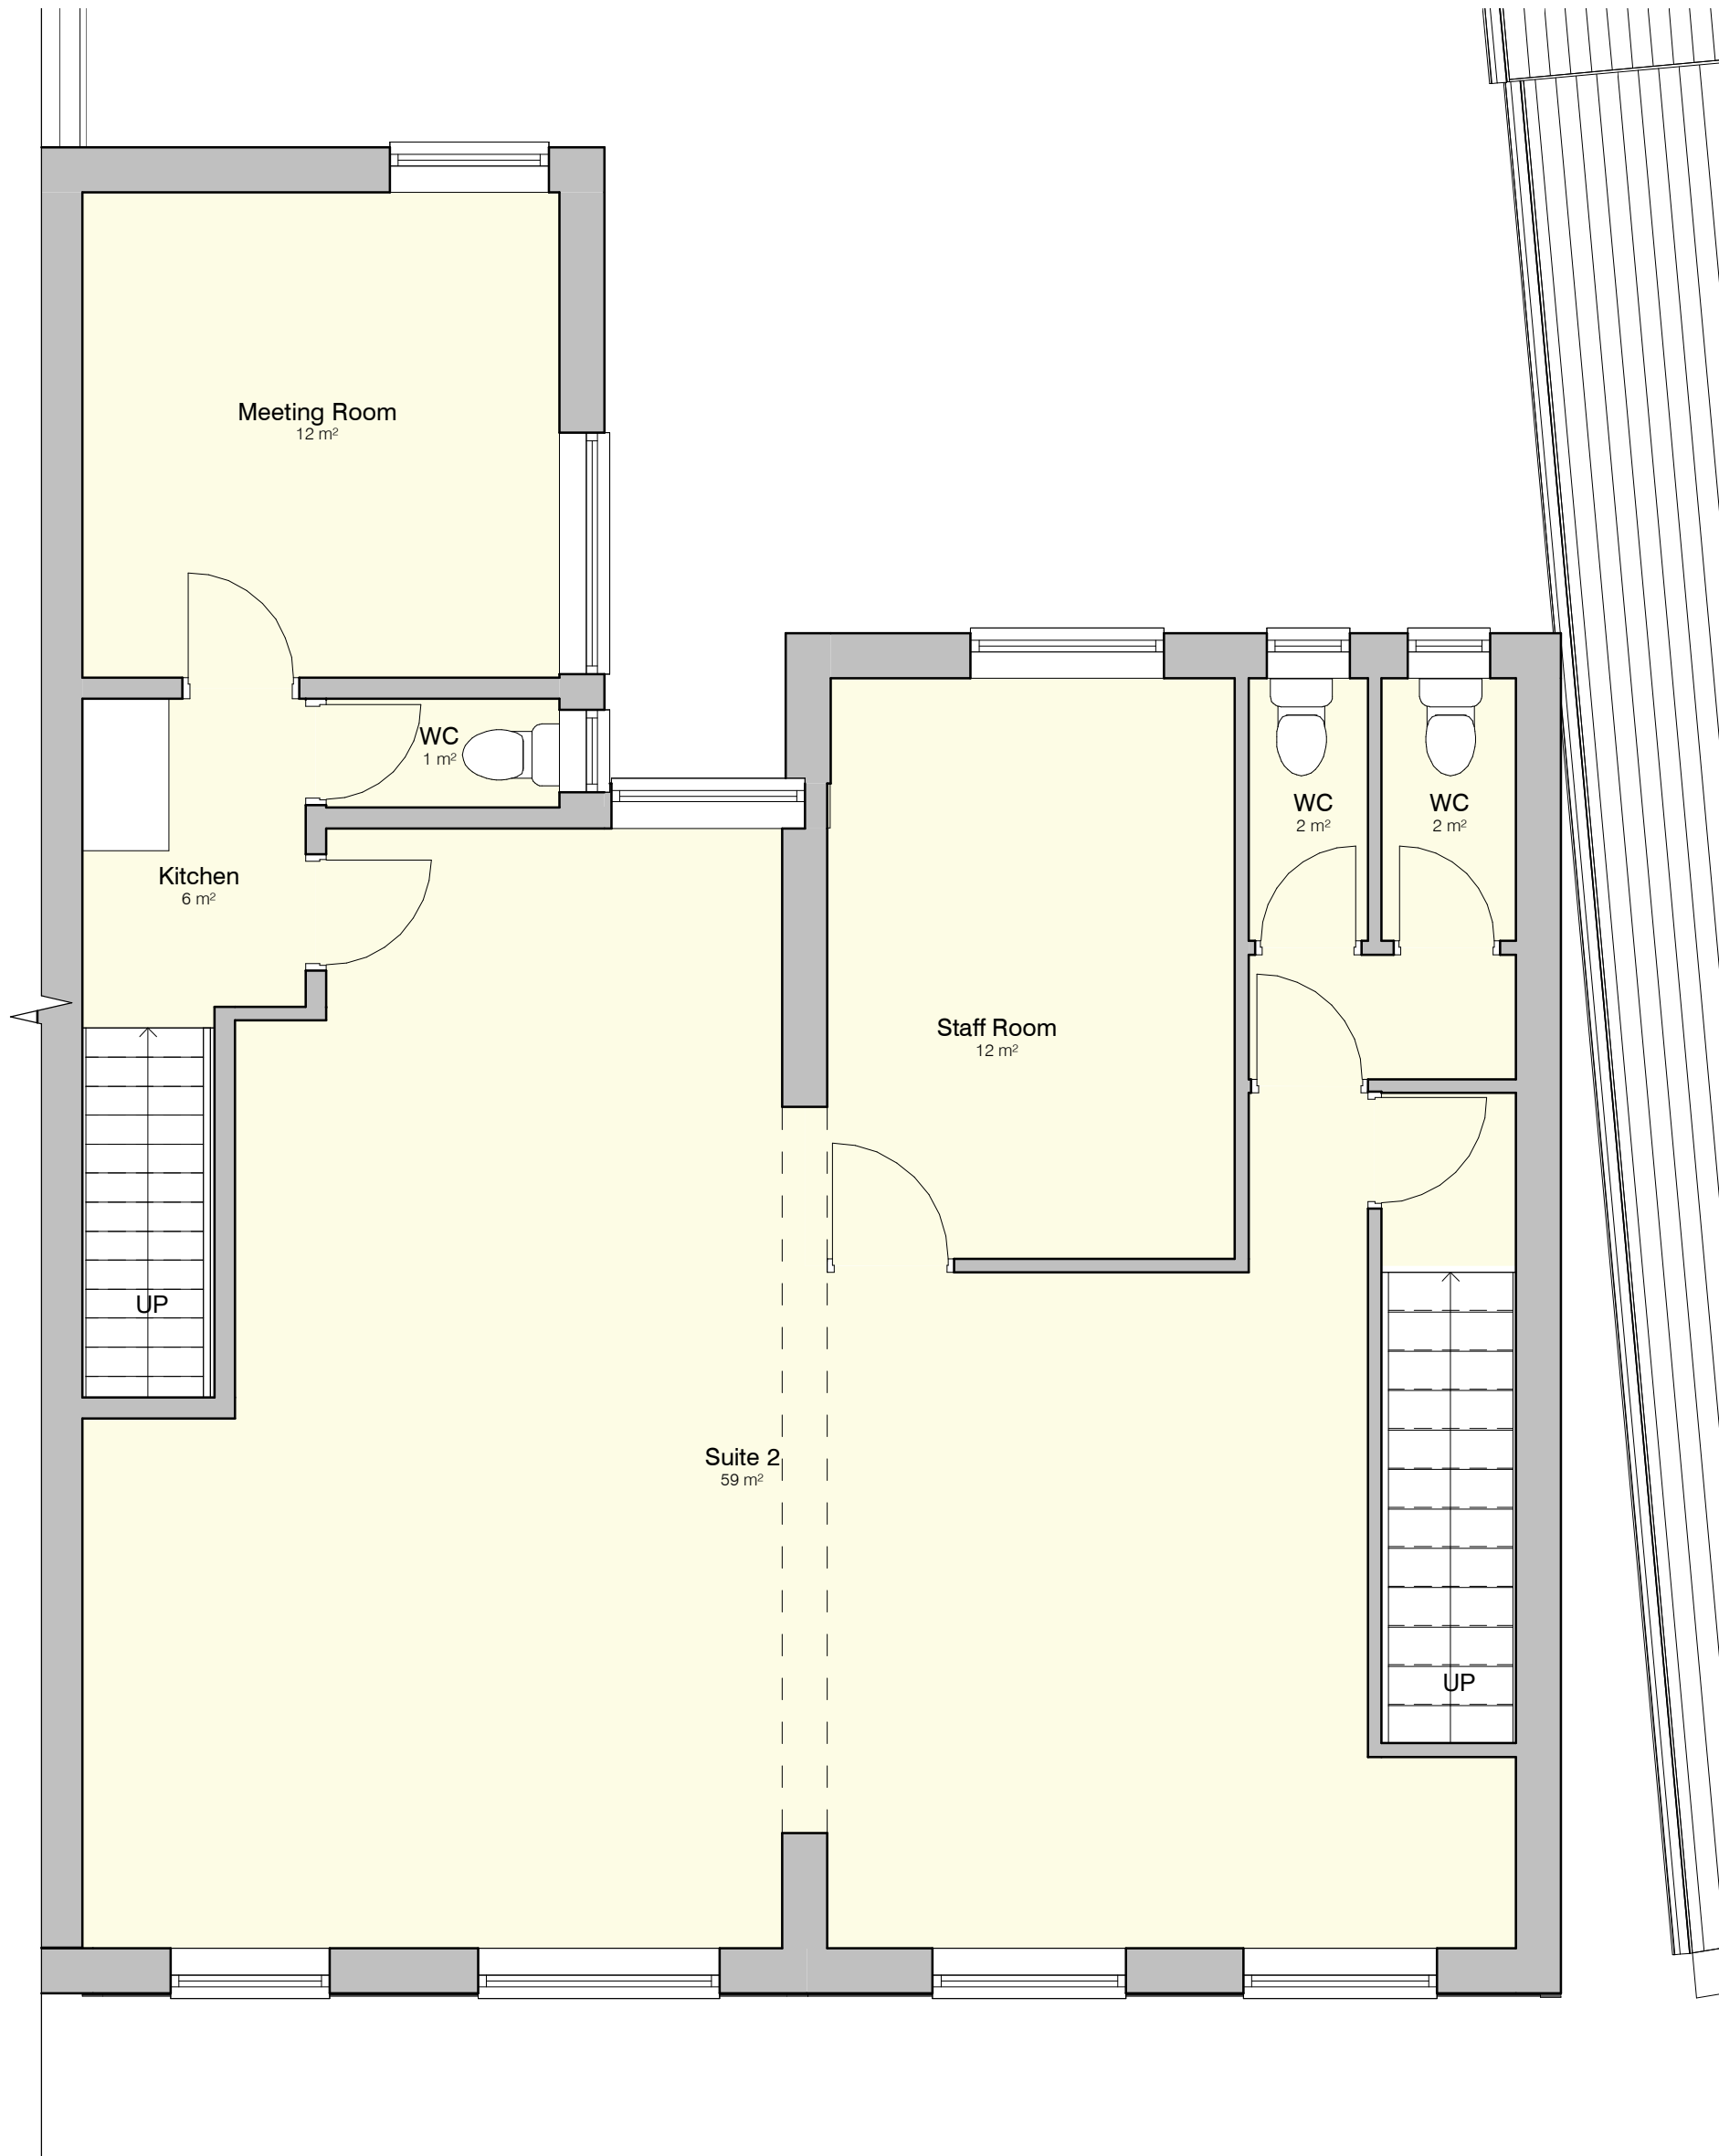

2. Level 1 - GA Proposed
1 : 50

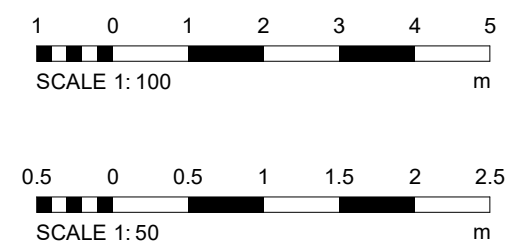

Note Block - Elevations - GA

PROJECT	SCALE & A1	DATE	BY
79 Windsor Road	As indicated	4 OCT 2021	JS
CLIENT	STATUS	PROJECT NO.	DRAWING NO.
Benrob Estates		DA21066.	003.
TITLE	NOTES	REVISIONS	DATE
Proposed GA Plans and Elevations	THIS DRAWING MUST NOT BE REPRODUCED WITHOUT WRITTEN CONSENT OF DEBTAL ARCHITECTURE. ALL DIMENSIONS AND MATERIALS SHALL BE CHECKED AND CONFIRMED BY THE ARCHITECT PRIOR TO CONSTRUCTION. ALL DIMENSIONS SHALL BE IN ACCORDANCE WITH CURRENT STATUTORY REGULATION. ALL DIMENSIONS ON THIS DRAWING ARE IN MILLIMETRES UNLESS OTHERWISE STATED.		