



VOI Corporate Services Ltd

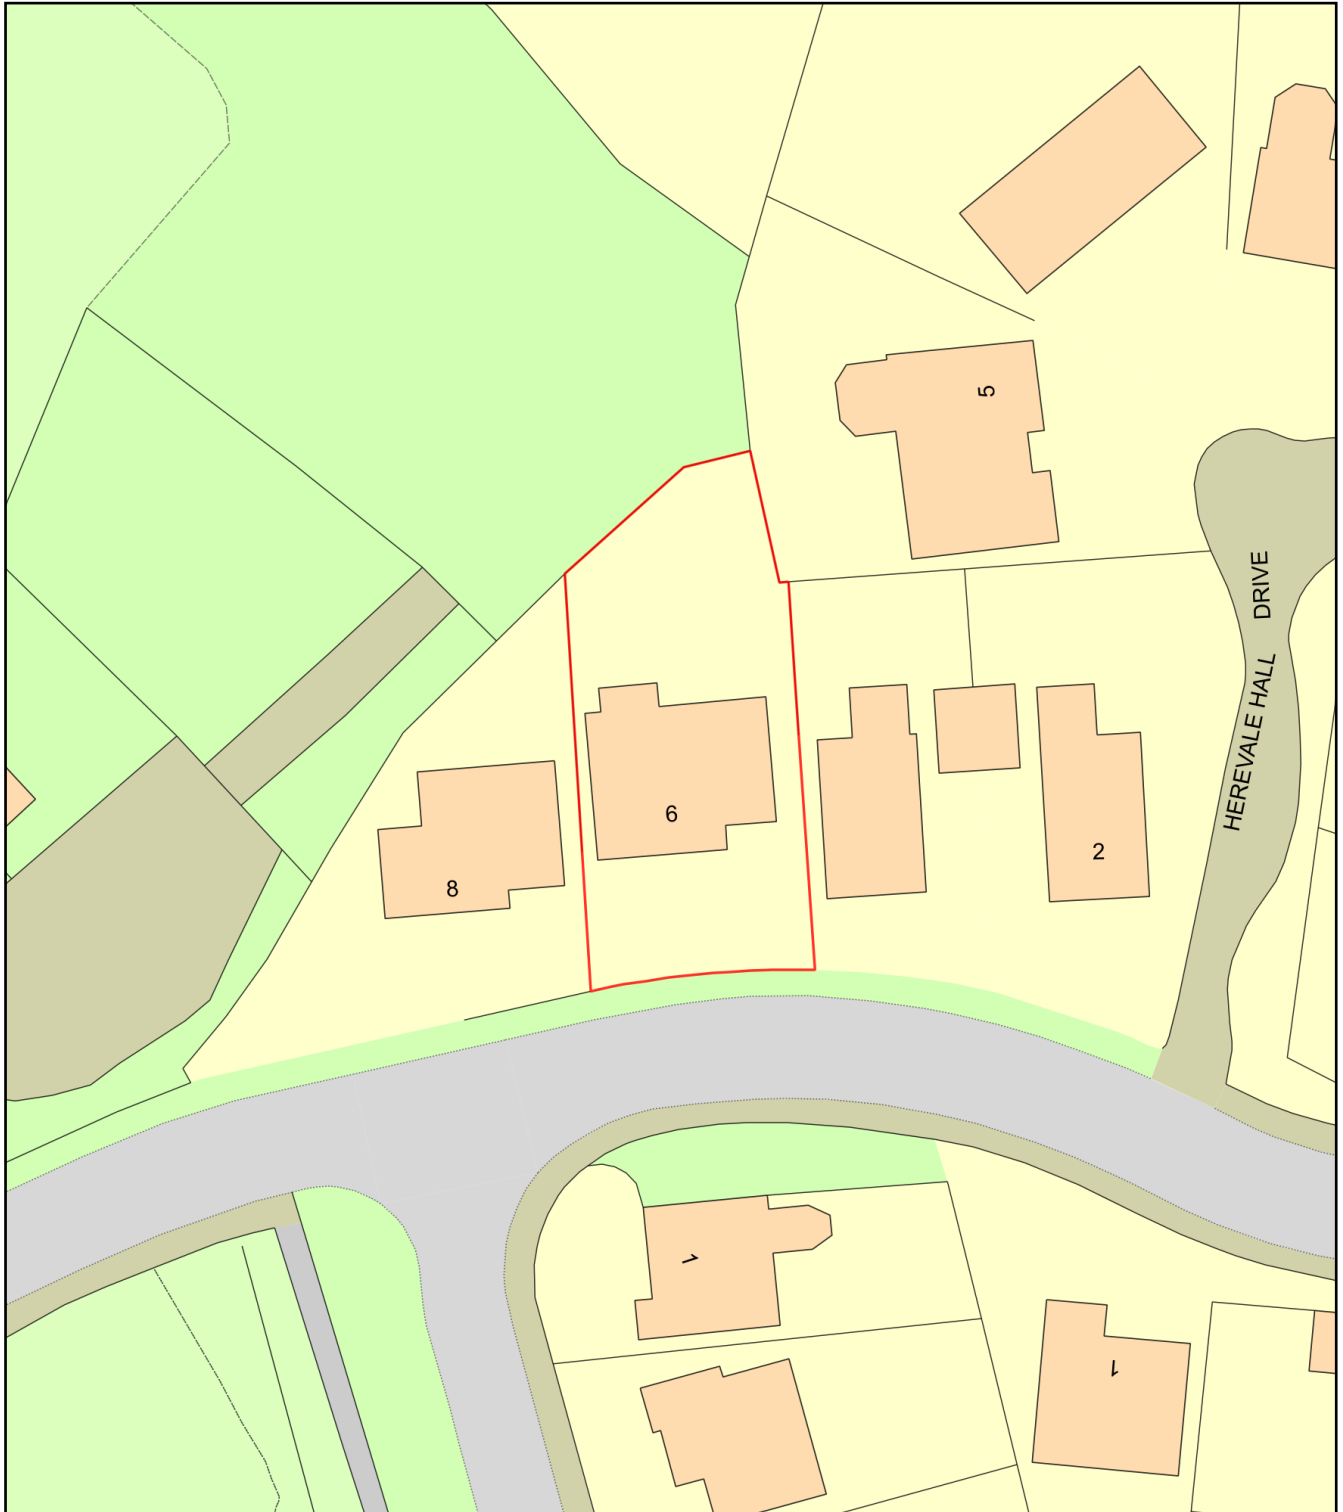

0 20
Metres

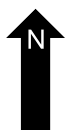

Plan Produced for: Bury Council

Date Produced: 03 Nov 2022

Plan Reference Number: TQRQM22307180628004

Scale: 1:500 @ A4