THIS DRAWING (OR ANY PART THEREOF) MAY NOT BE COPIED, TRANSMITTED OR DISCLOSED TO ANY THIRD PARTY OR UNAUTHORISED PERSON WITHOUT THE PRIOR WRITTEN PERMISSION OF GILLING DOD.

THIS DRAWING IS TO BE READ IN CONJUNCTION WITH ALL OTHER RELEVANT DRAWINGS PREPARED BY CONSULTANTS AND SUB-CONTRACTORS.

REPORT ANY DISCREPANCIES TO THE ARCHITECT OR REPRESENTATIVES THEREOF.

© ALL RIGHTS RESERVED. NO PART OF THIS DRAWING MAY BE REPRODUCED OR TRANSMITTED IN ANY FORM OR BY ANY MEANS WITHOUT THE WRITTEN PERMISSIONS OF THE COPYRIGHT HOLDER

ONCE PRINTED AND DISTRIBUTED THIS DOCUMENT IS ASSUMED UNCONTROLLED

THIS DRAWING IS INTENDED TO BE PRINTED AT THE PAPER SIZE INDICATED IN THE INFORMATION BELOW

DO NOT SCALE FROM THIS DRAWING. WORK ONLY TO PRINTED DIMENSIONS.

1 0 1 2 3 4 5
SCALE 1:100 m

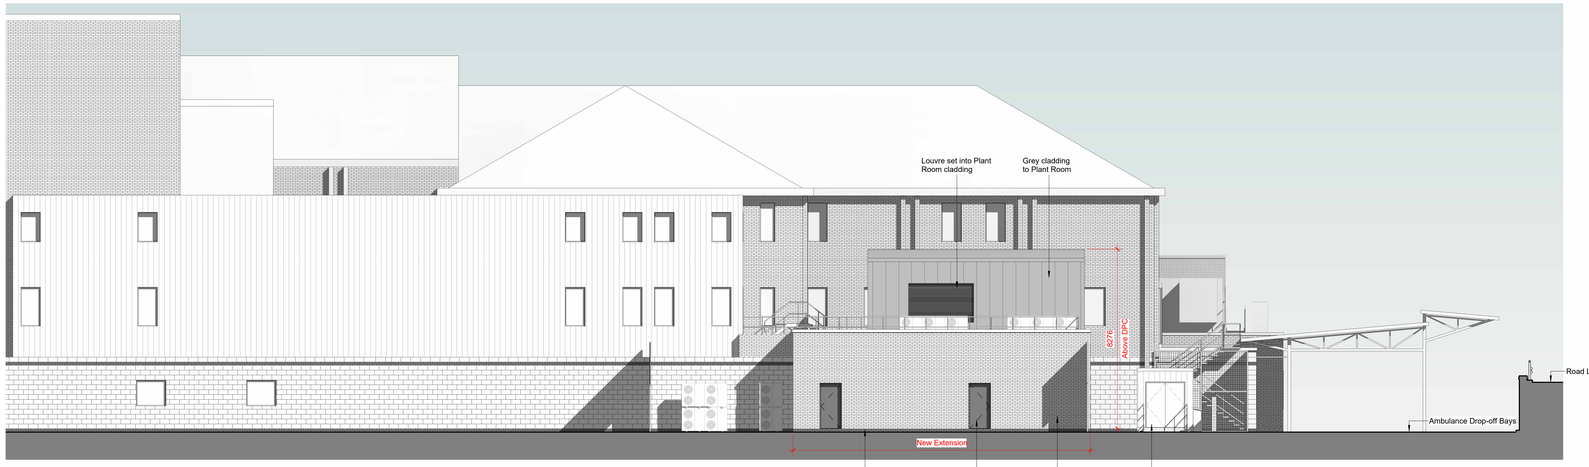

1 Elevation B - Proposed
1 : 100

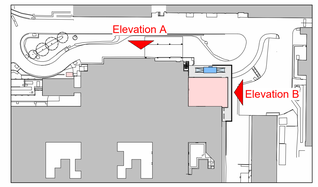

4 Key Plan
1 : 1000

2 Elevation A - Proposed (View From Road)
1 : 100

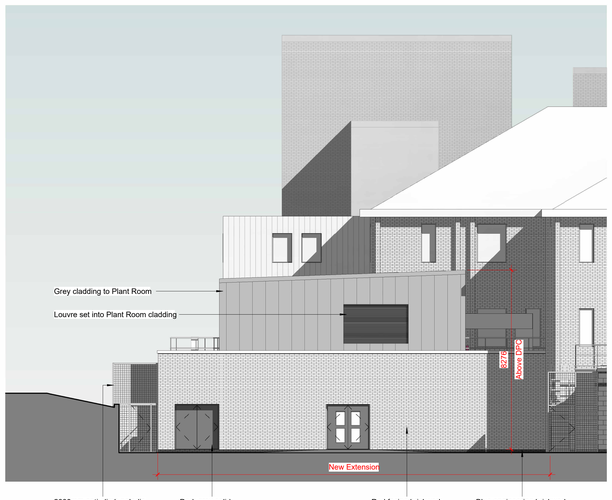

3 Elevation A - Proposed
1 : 100

Rev	By	Description	Date
P06	RB	Planning Issue	20/10/25
P05	RB	For client review	08/10/25
P04	RB	Revised plant room - For review	06/10/25
P03	RB	For initial review	24/09/25
P02	GH	Stage 2 Issue	02/06/25
P01	RB	First Issue	28/05/25

Gilling Dod
The Cruck Barn, Duxbury Park, Chorley, Lancashire, PR7 4AT
+44 1257 260070 | contact@gillingdod.com | gillingdod.com

Client Name:
Northern Care Alliance NHS Foundation trust

Site Name:
Fairfield General Hospital

Project Name:
FGH 2nd Phase Expansion

Drawing Title:
Proposed Elevations

Project No:	Sheet Size:	Scale:	
9101-002	A0	As indicated	
Drawn by:	Checked by:	Approved by:	Revision:
GH	AR	AG	P06

Drawing Number:
Project Code / Originator / Volume / Level / Type / Discipline / System-Number
FGH2PE-GDA-V1-ZZ-DR-A-9902