



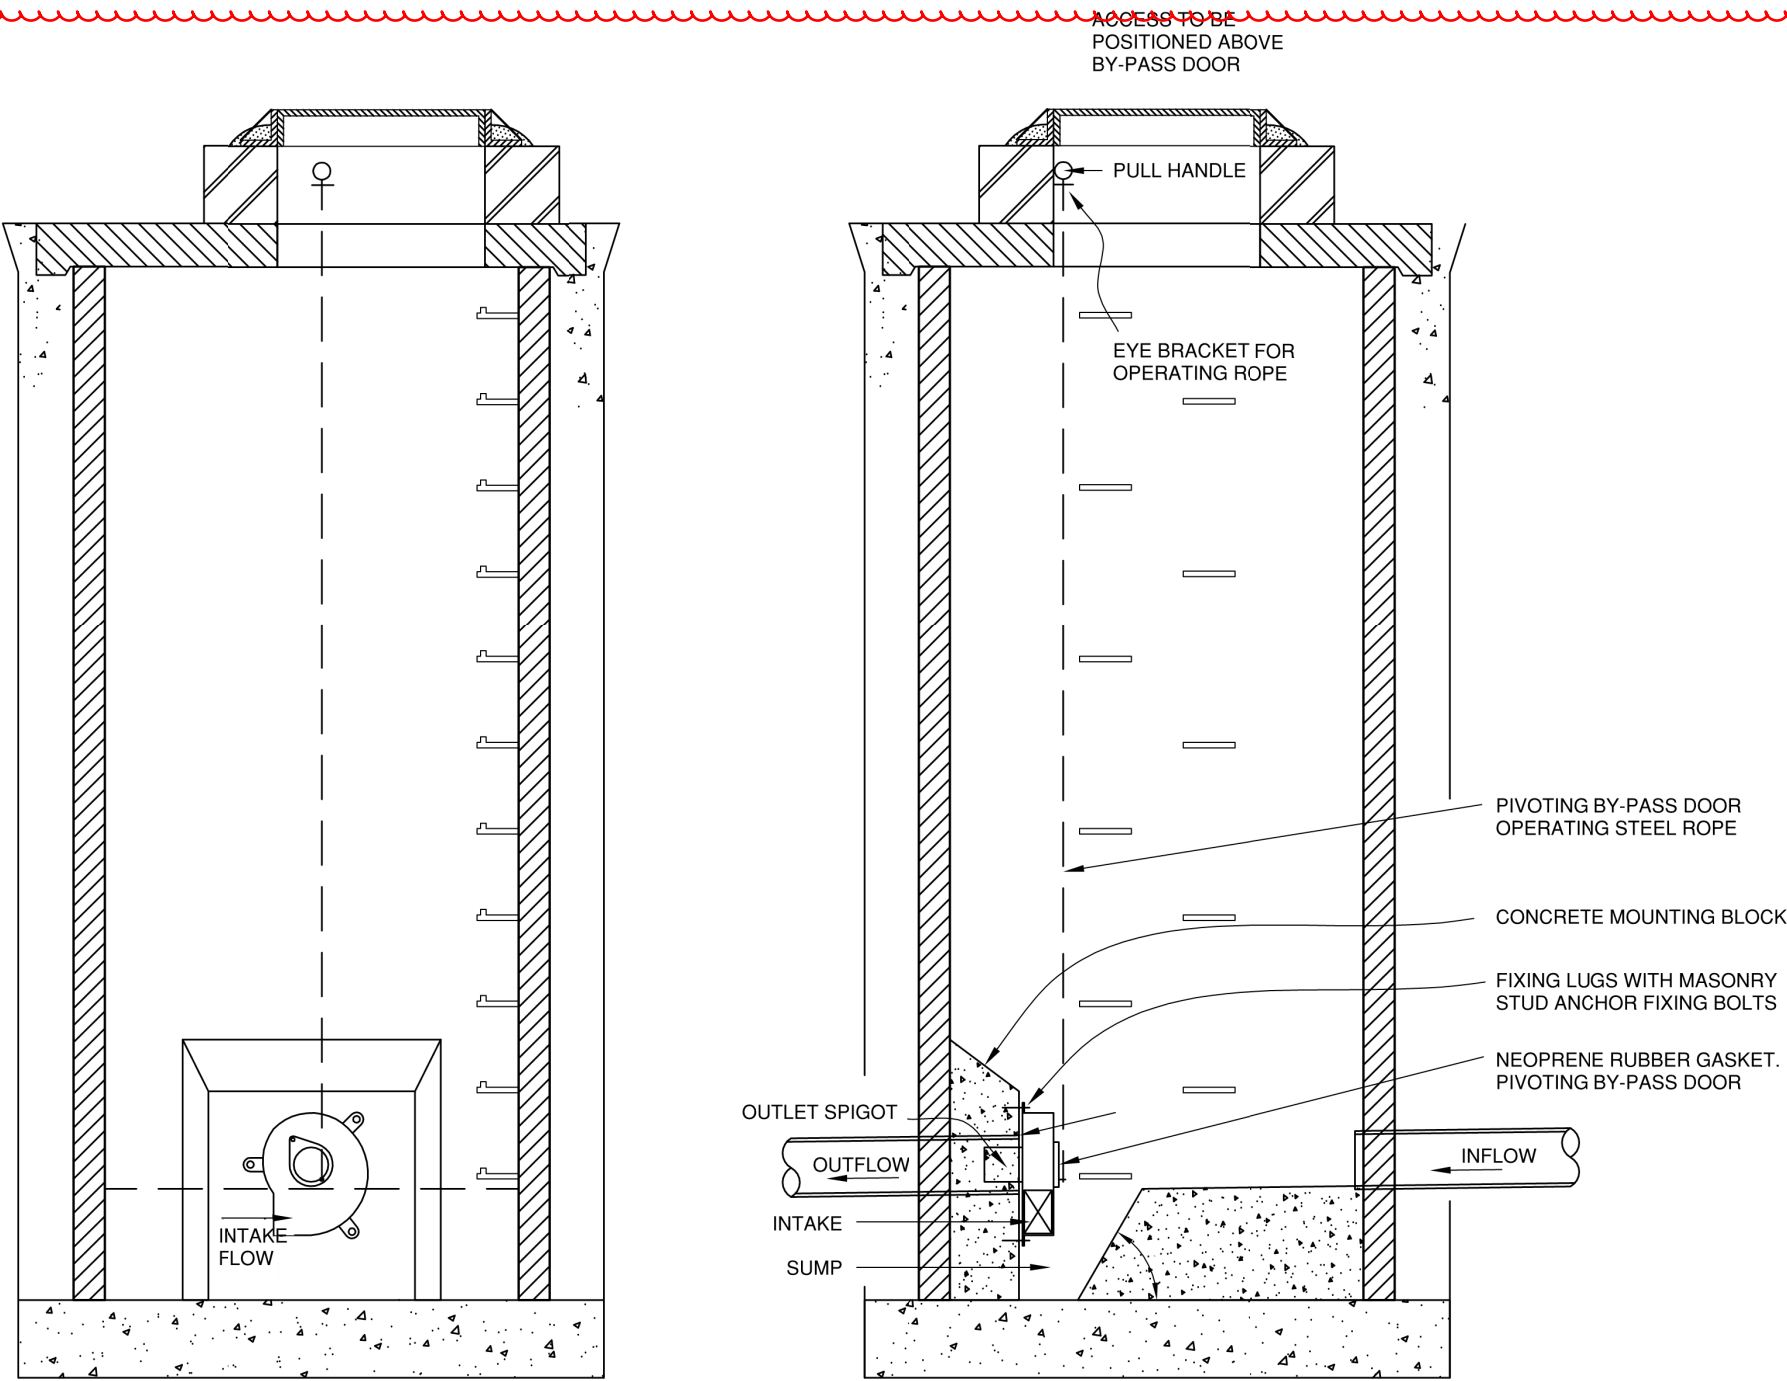


SECTION A-A


SECTION B-B

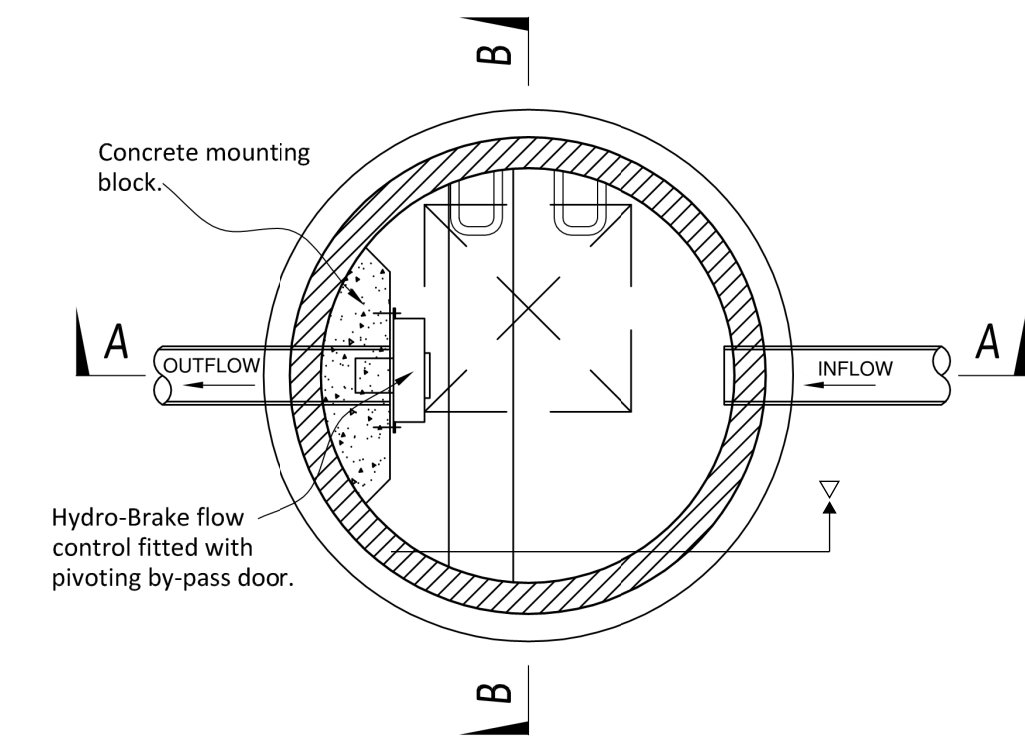


TYPICAL PLAN OF HYDRO-BRAKE MANHOLE

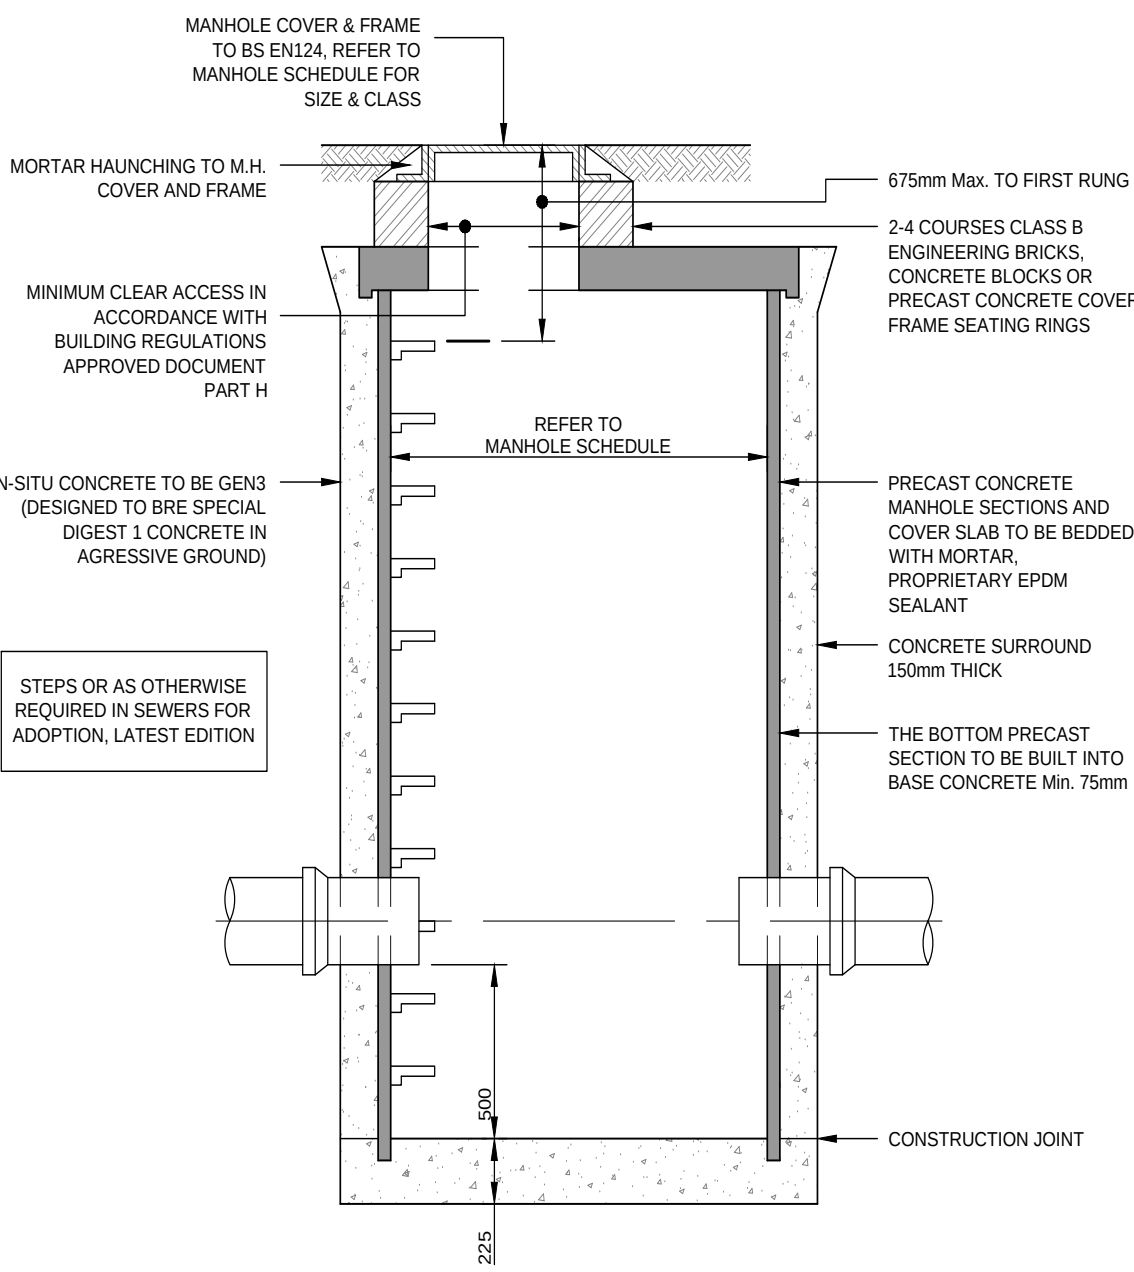


MANHOLE - SILT TRAP

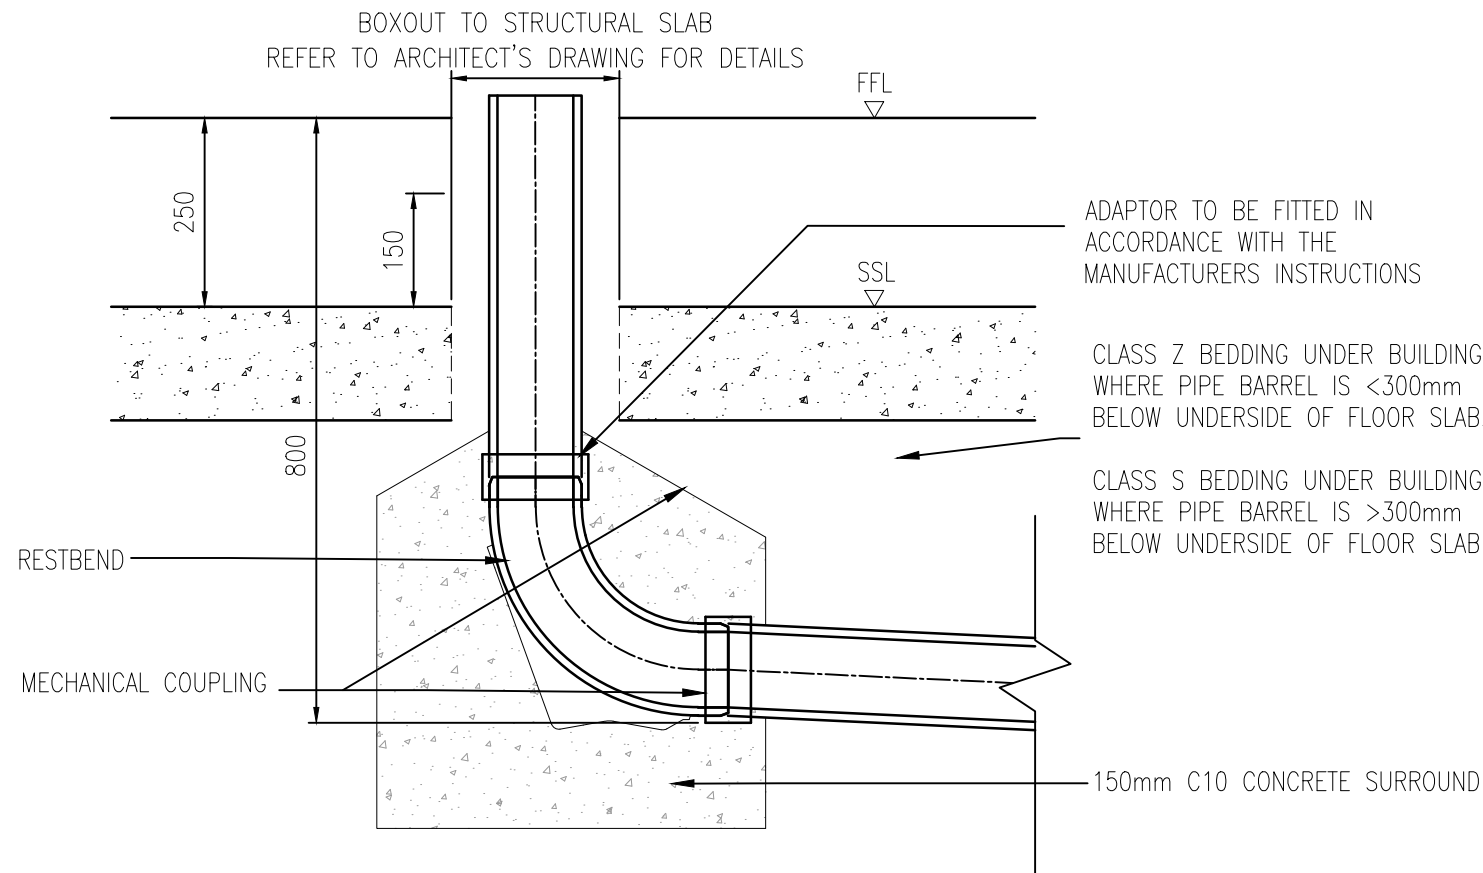


TYPICAL REST BEND DETAIL

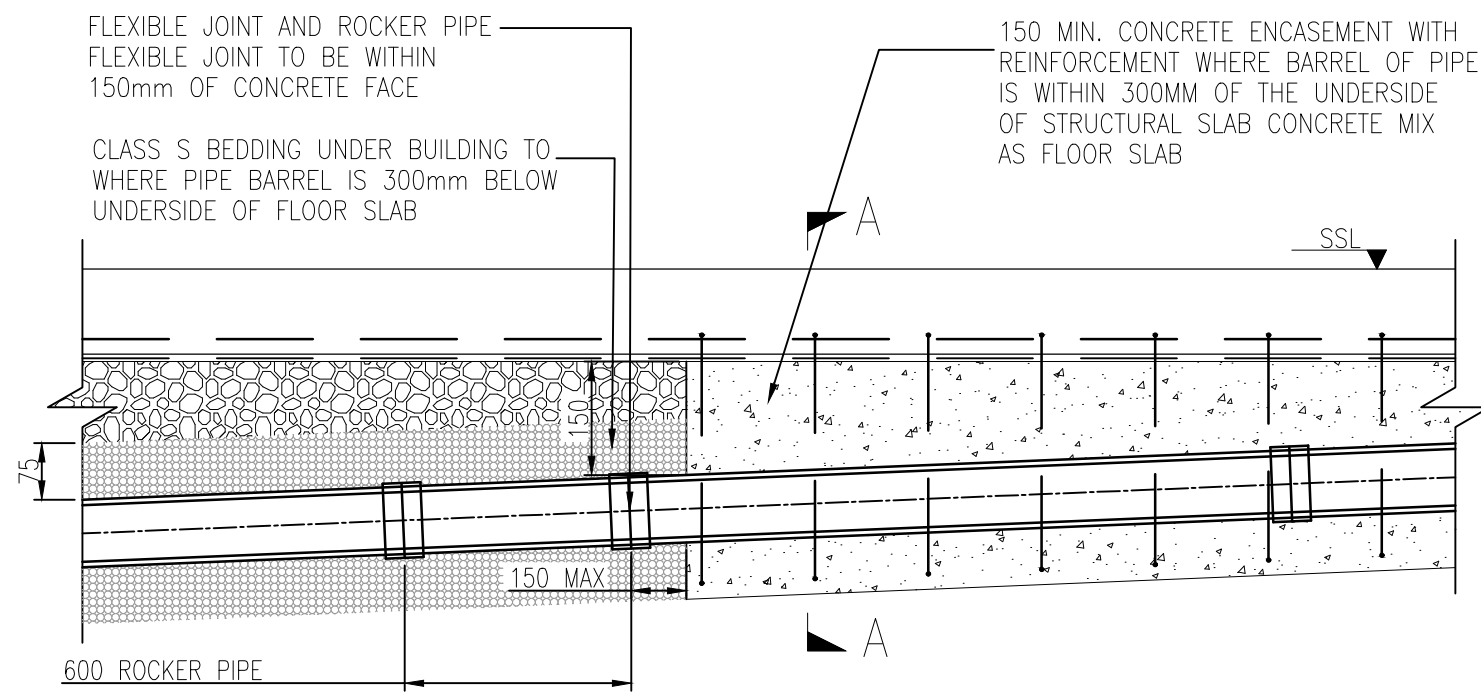


PIPE WORK BENEATH STRUCTURAL SLAB

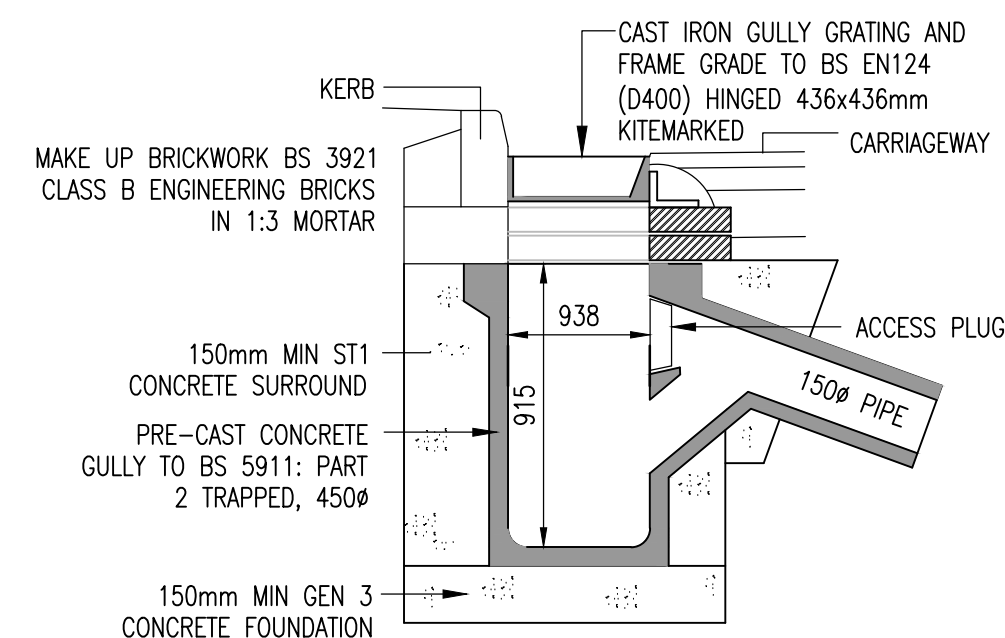

TYPICAL PRECAST CONCRETE ROAD GULLY DETAIL

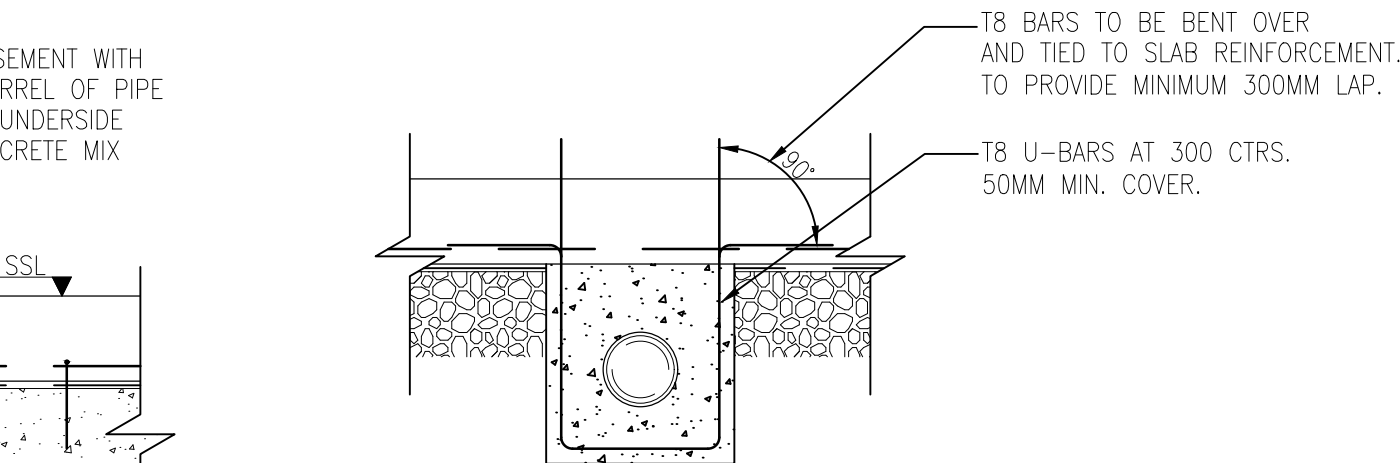

SECTION 'A-A'

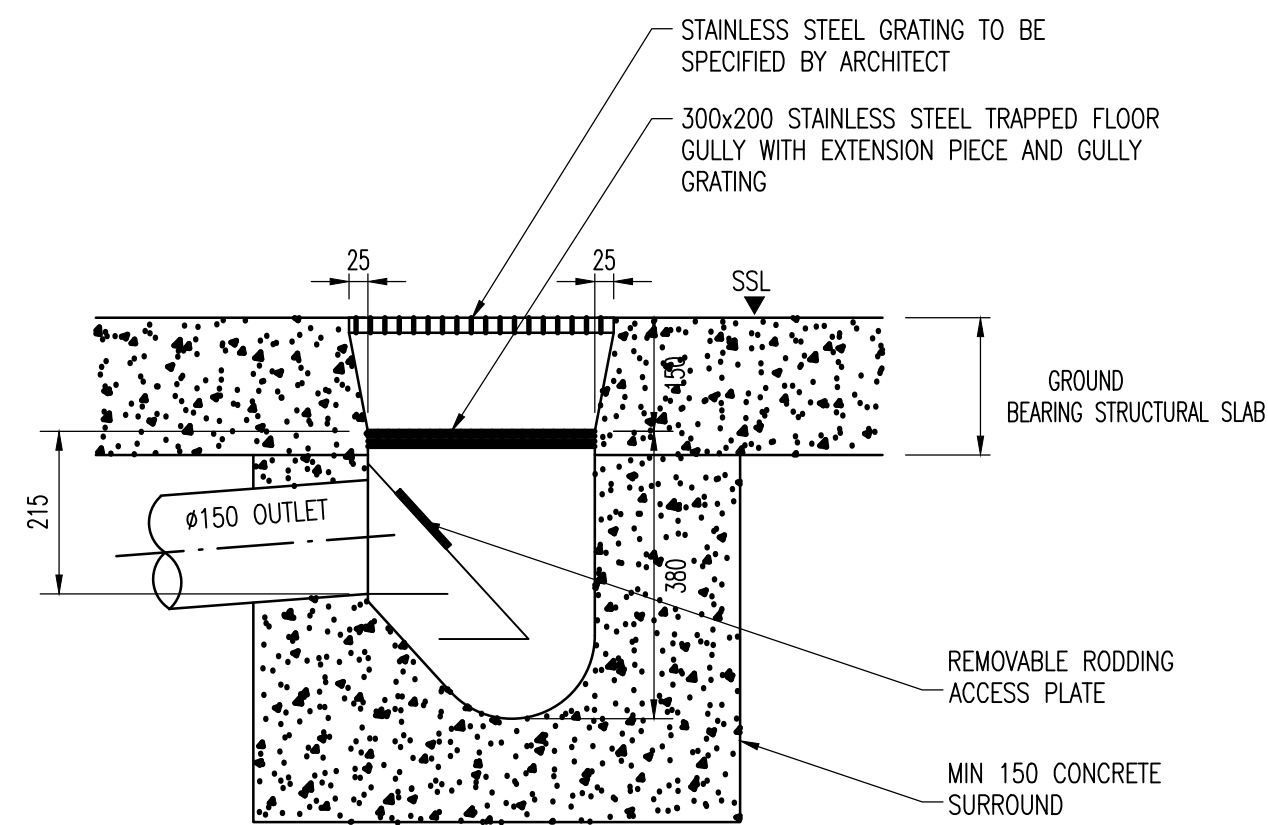

TYPICAL INTERNAL GULLY DETAIL

- NOTES:
- FOR GENERAL NOTES REFER TO RENAISSANCE DRAWING FS1013-REN-01-00-D-CC-5210. FOR DRAINAGE NOTES REFER TO FS1013-RAN-01-XX-D-C-5301.
 - DO NOT SCALE FROM THIS DRAWING. ANY AMBIGUITIES OMISSIONS AND ERRORS ON DRAWINGS SHALL BE BROUGHT TO THE ENGINEERS ATTENTION IMMEDIATELY. ALL DIMENSIONS TO BE CHECKED/ VERIFIED ON SITE.

C01	STAGE 5 ISSUE	09.05.25	HW	PW
Rev:	Description:	Date:	By:	Chkd:
renaissance Project: STAR RADCLIFFE ACADEMY, BURY Drawing Title: BELOW GROUND DRAINAGE DETAILS SHEET 3 Status: STAGE 5 Size: A1 Date: MAY 25 Drawn by: HW Designed by: -- Checked by: PW Scale: NTS Project No: 2303-02 Project - Originator - Volume - Level - Type - Role - Number: FS1013-REN-EX-XX-D-C-5303 Revision: C01 Renaissance Associates Ltd Carvers Warehouse 77 Dale Street Manchester M1 2HG A4				