




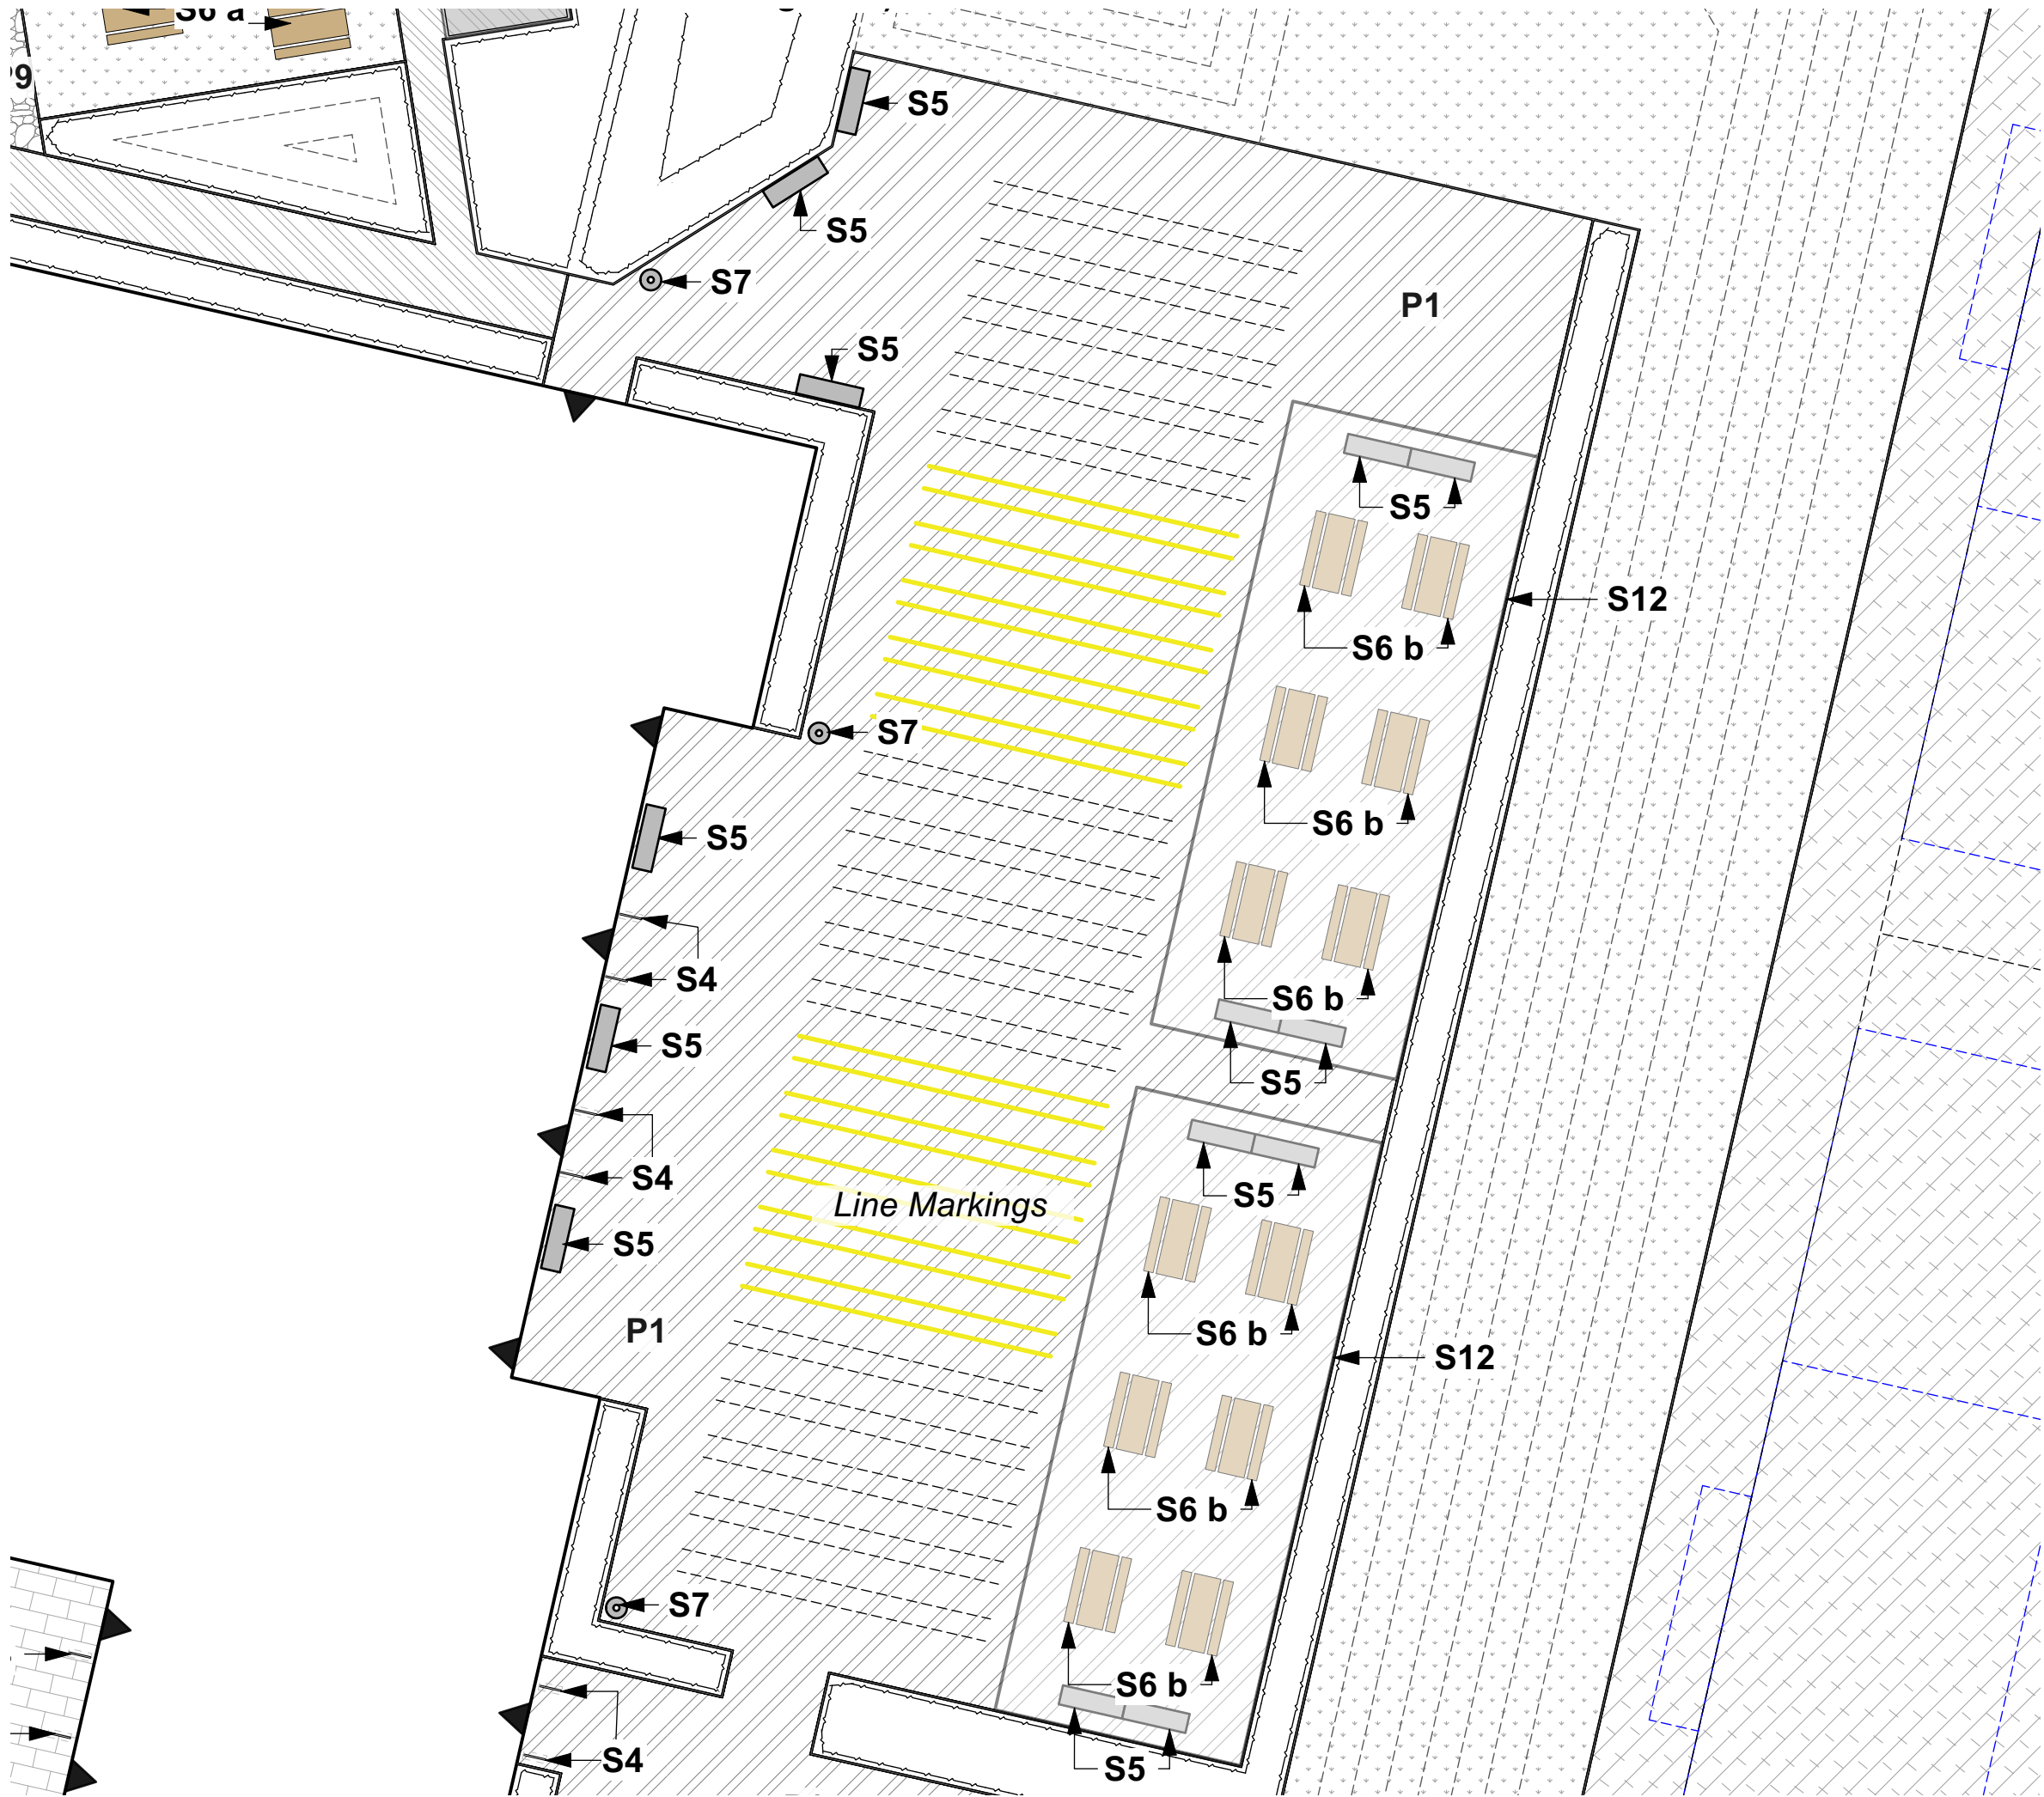


Location Plan
1:200 @ A1

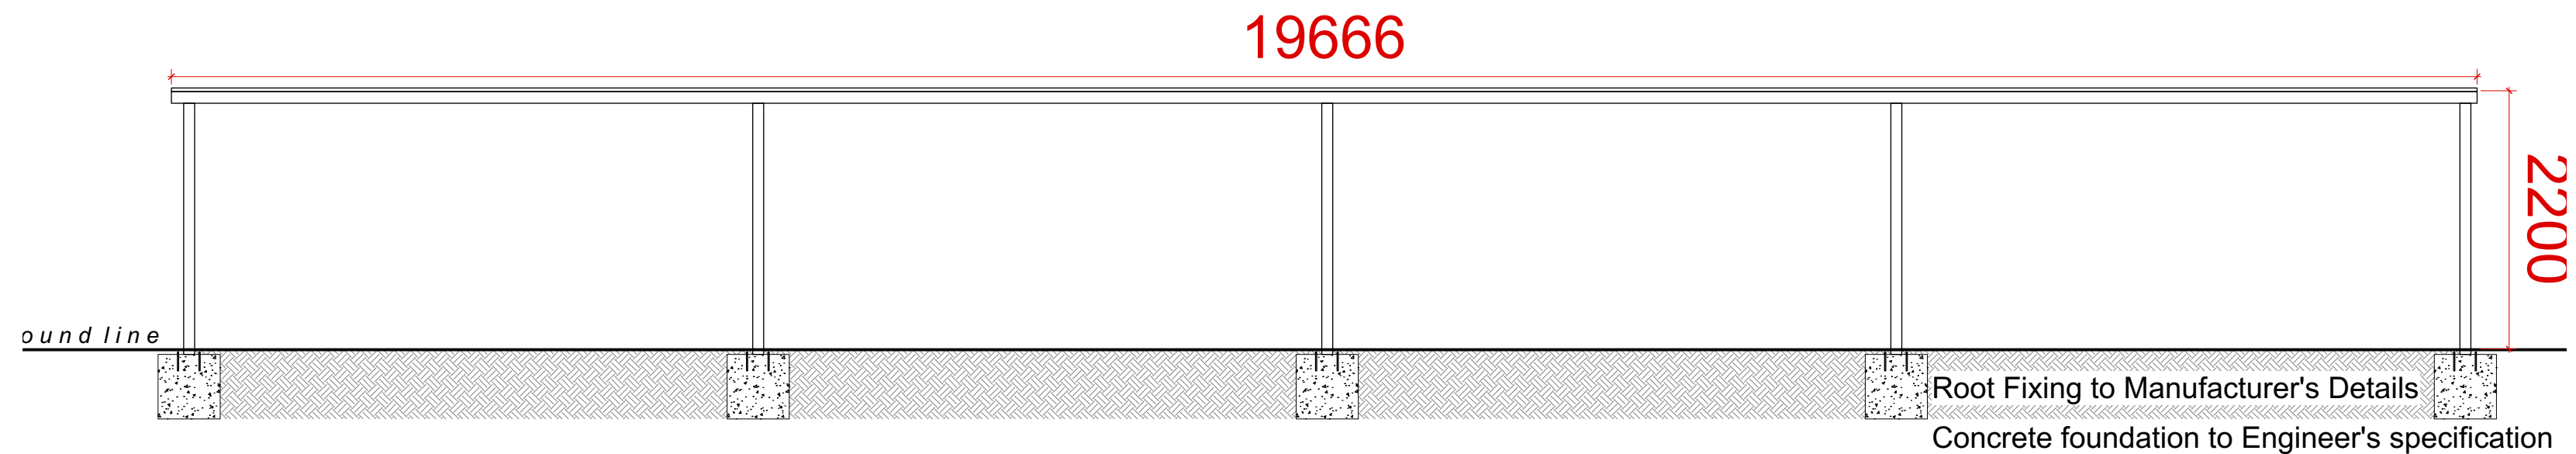

02 Section: **PV Canopy**
Scale
1:50

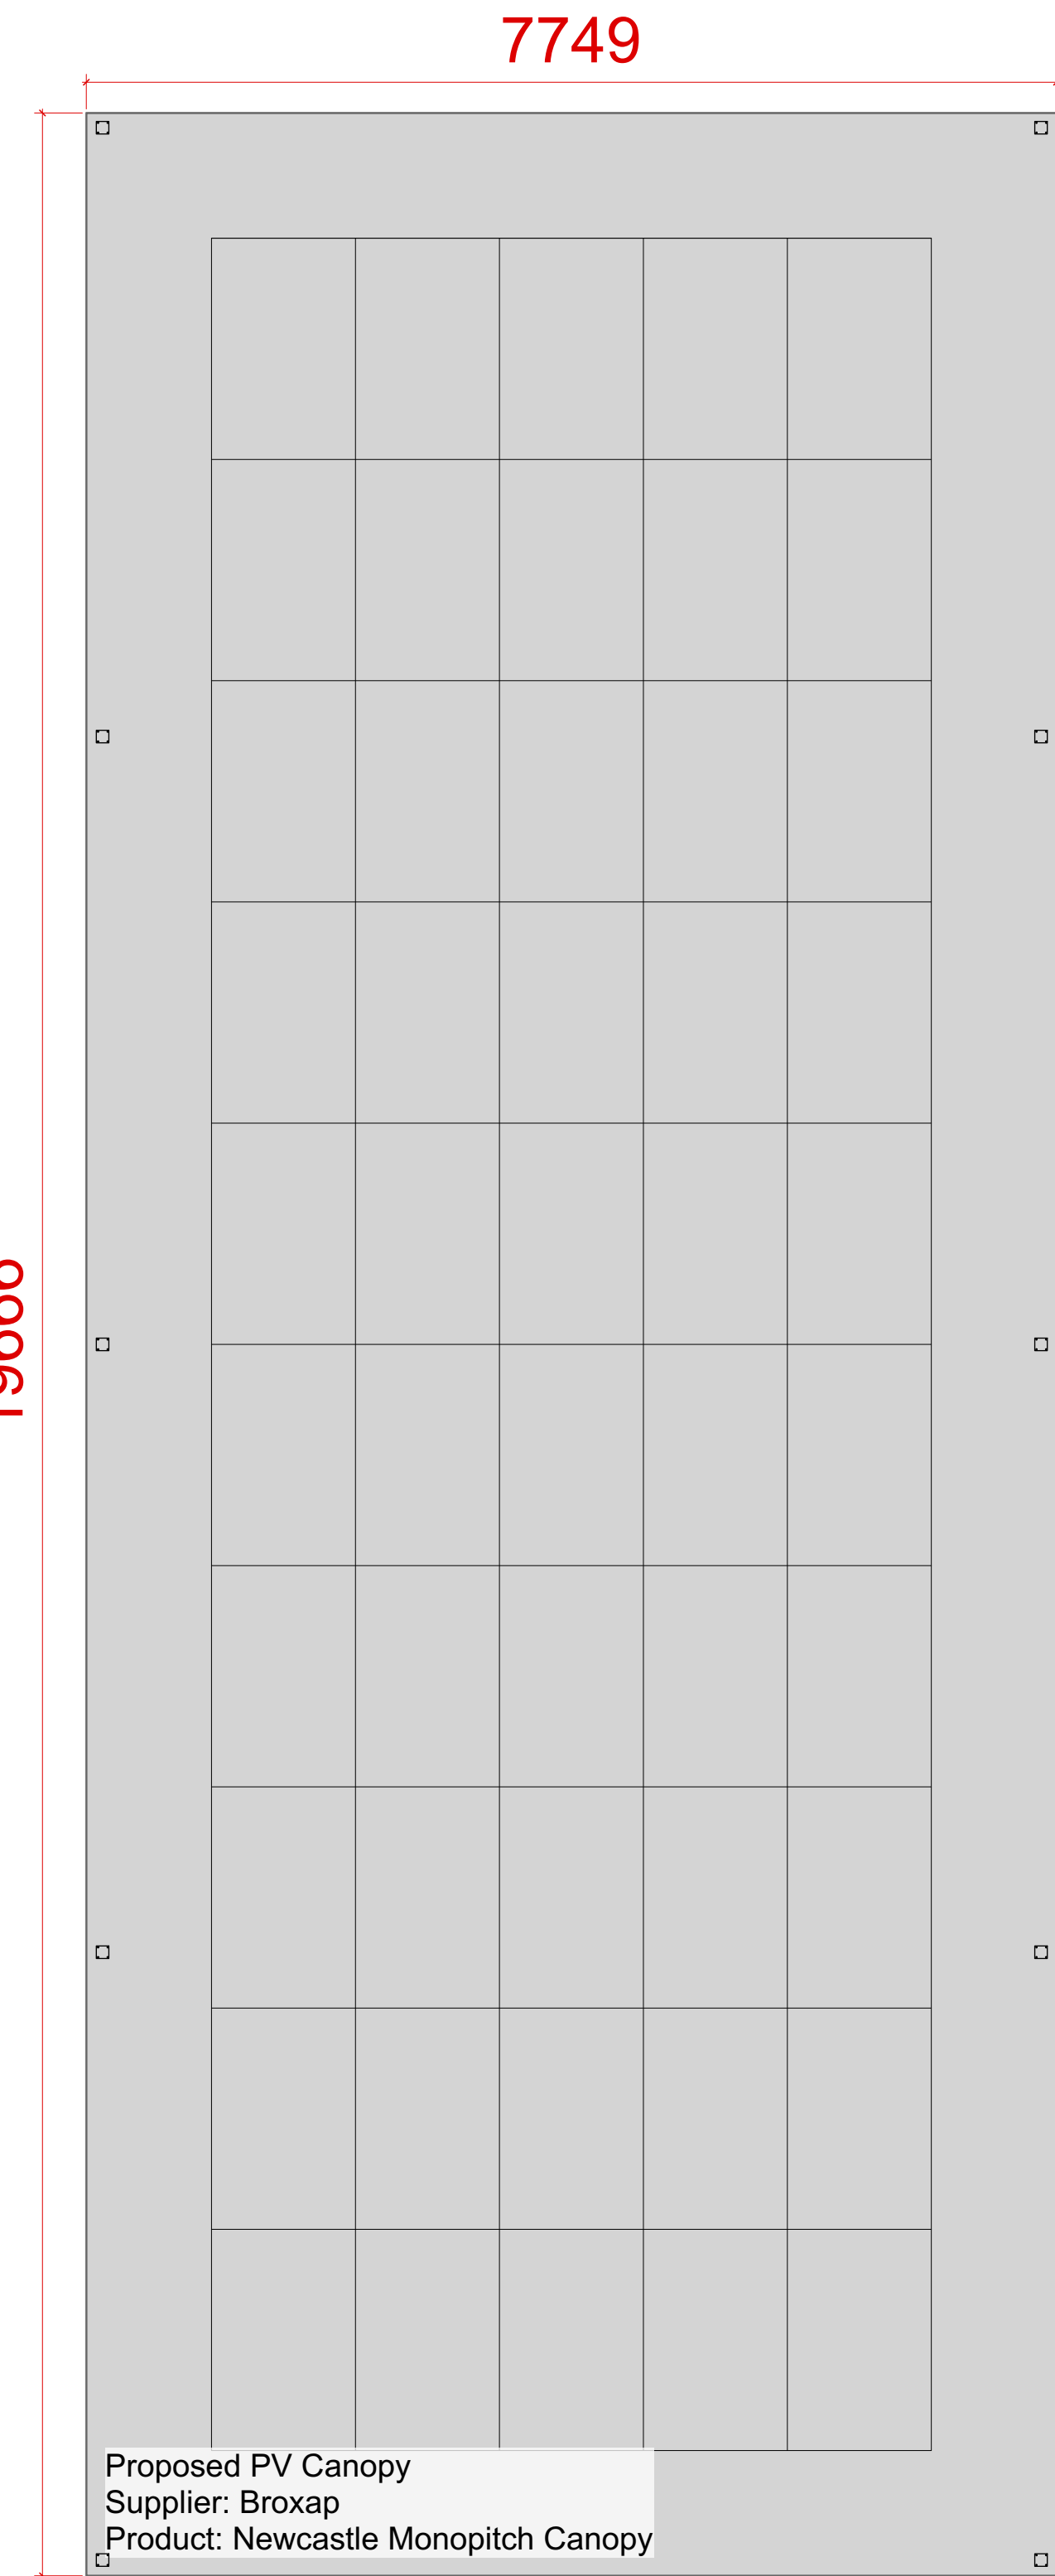

01 Plan: **PV Canopy**
Scale
1:50

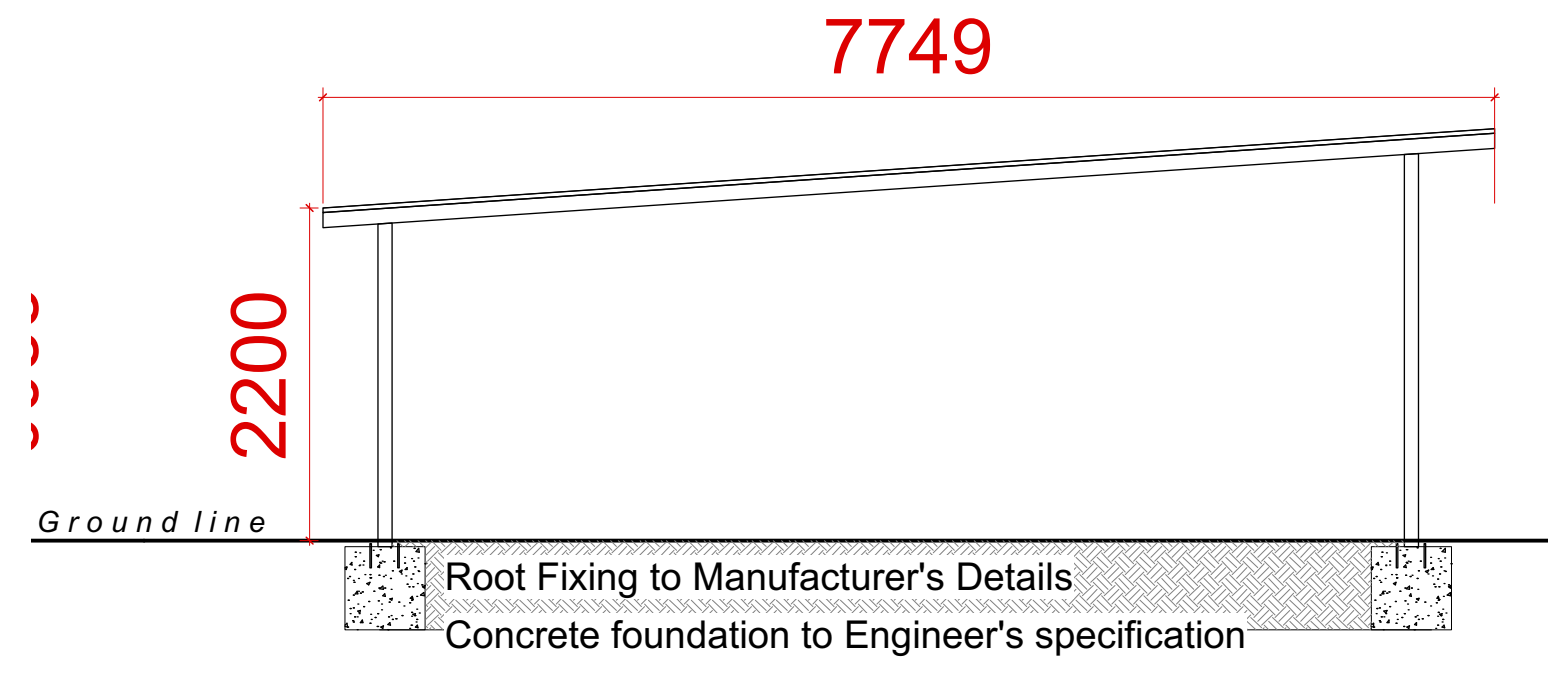

03 Section: **PV Canopy**
Scale
1:50

Note
1. Do not scale from this drawing
2. To be read in conjunction with Project Risk Register REF: XXX
3. To be read in conjunction with all other Landscape Architect's drawings

KEY

ID	RISK	MITIGATION	DATE MITIGATED
RESIDUAL PROJECT RISKS			

DATE	REV	DESCRIPTION OF REVISION	DRAWN BY	APPROVED BY
22/09/2025	P01	Issued for Planning	BS	-

REVISIONS

STATUS
S2 - For Planning

ares

LANDSCAPE ARCHITECTS

Ares Landscape Architects LTD
Gatecrasher,
51 Eyre Lane
Sheffield
S1 4RB
t: 0114 276 2000
e: sheffield@aresdesign.co.uk
w: aresdesign.co.uk

CLIENT:
Morgan Sindall

PROJECT TITLE:
Star Radcliffe Academy, Bury

DRAWING TITLE:
Typical PV Canopy Details

DRAWING SCALE: 1:25	DRAWN BY: CH	DRAWN DATE: 04/09/2025
PAPER SIZE: A1	APPROVED BY: BS	ALA PROJECT CODE: ALA805

DRAWING NUMBER:	STATUS:	REVISION:
FS1013-ALA-EX-ZZ-D-L-1018	S2	P01