



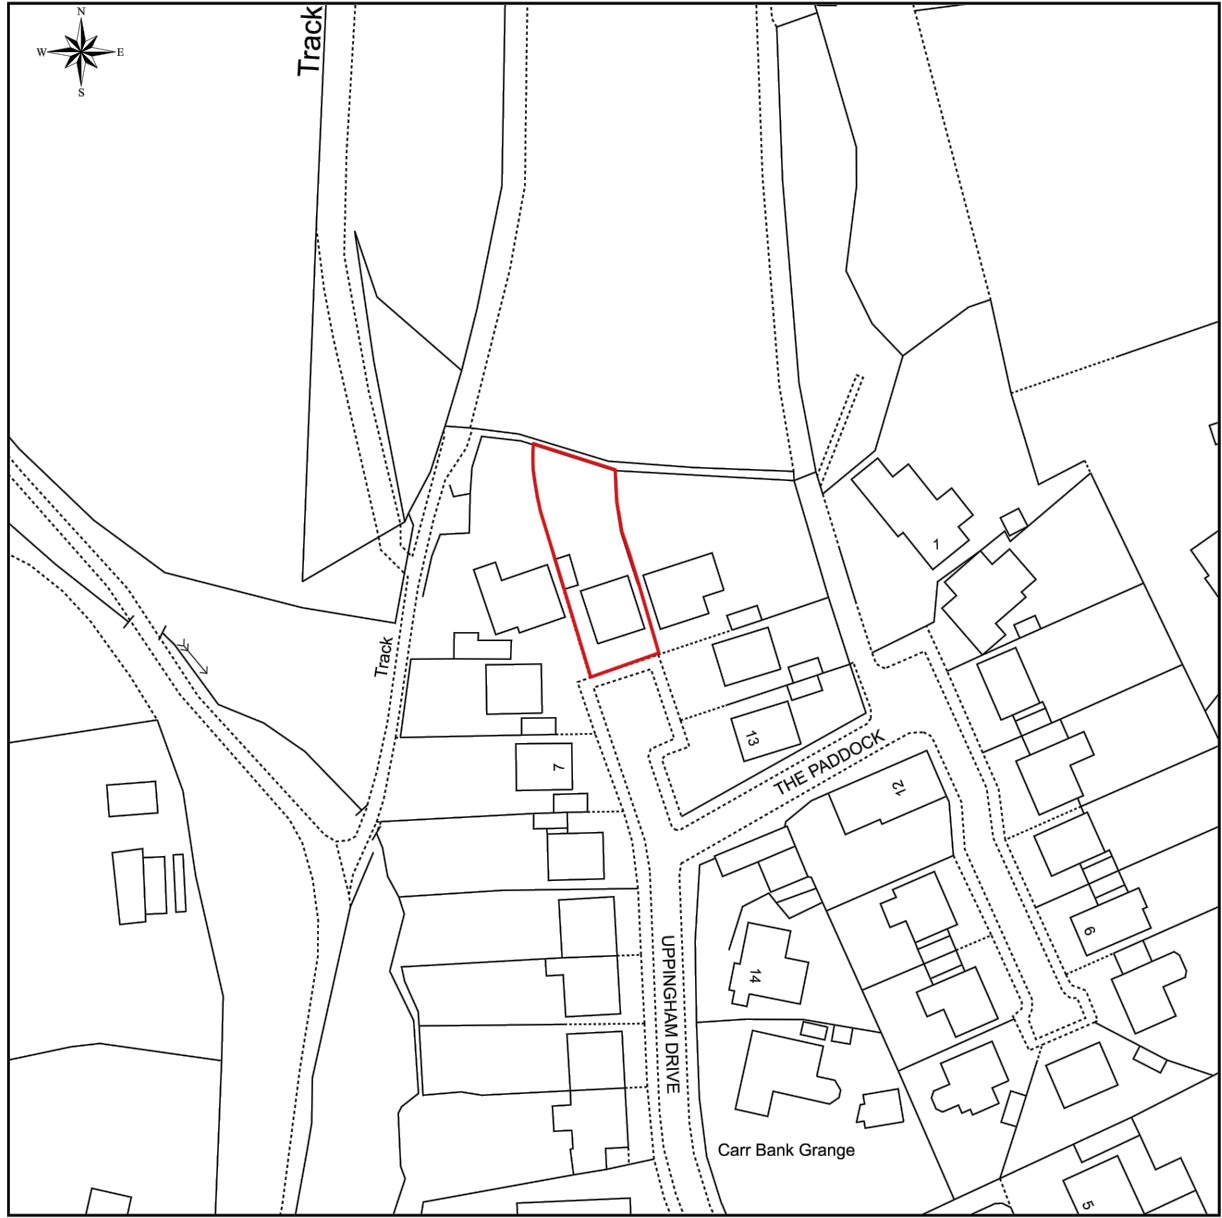


© Crown copyright and database rights 2023
Ordnance Survey 0100031673


LOCATION PLAN
1:1250

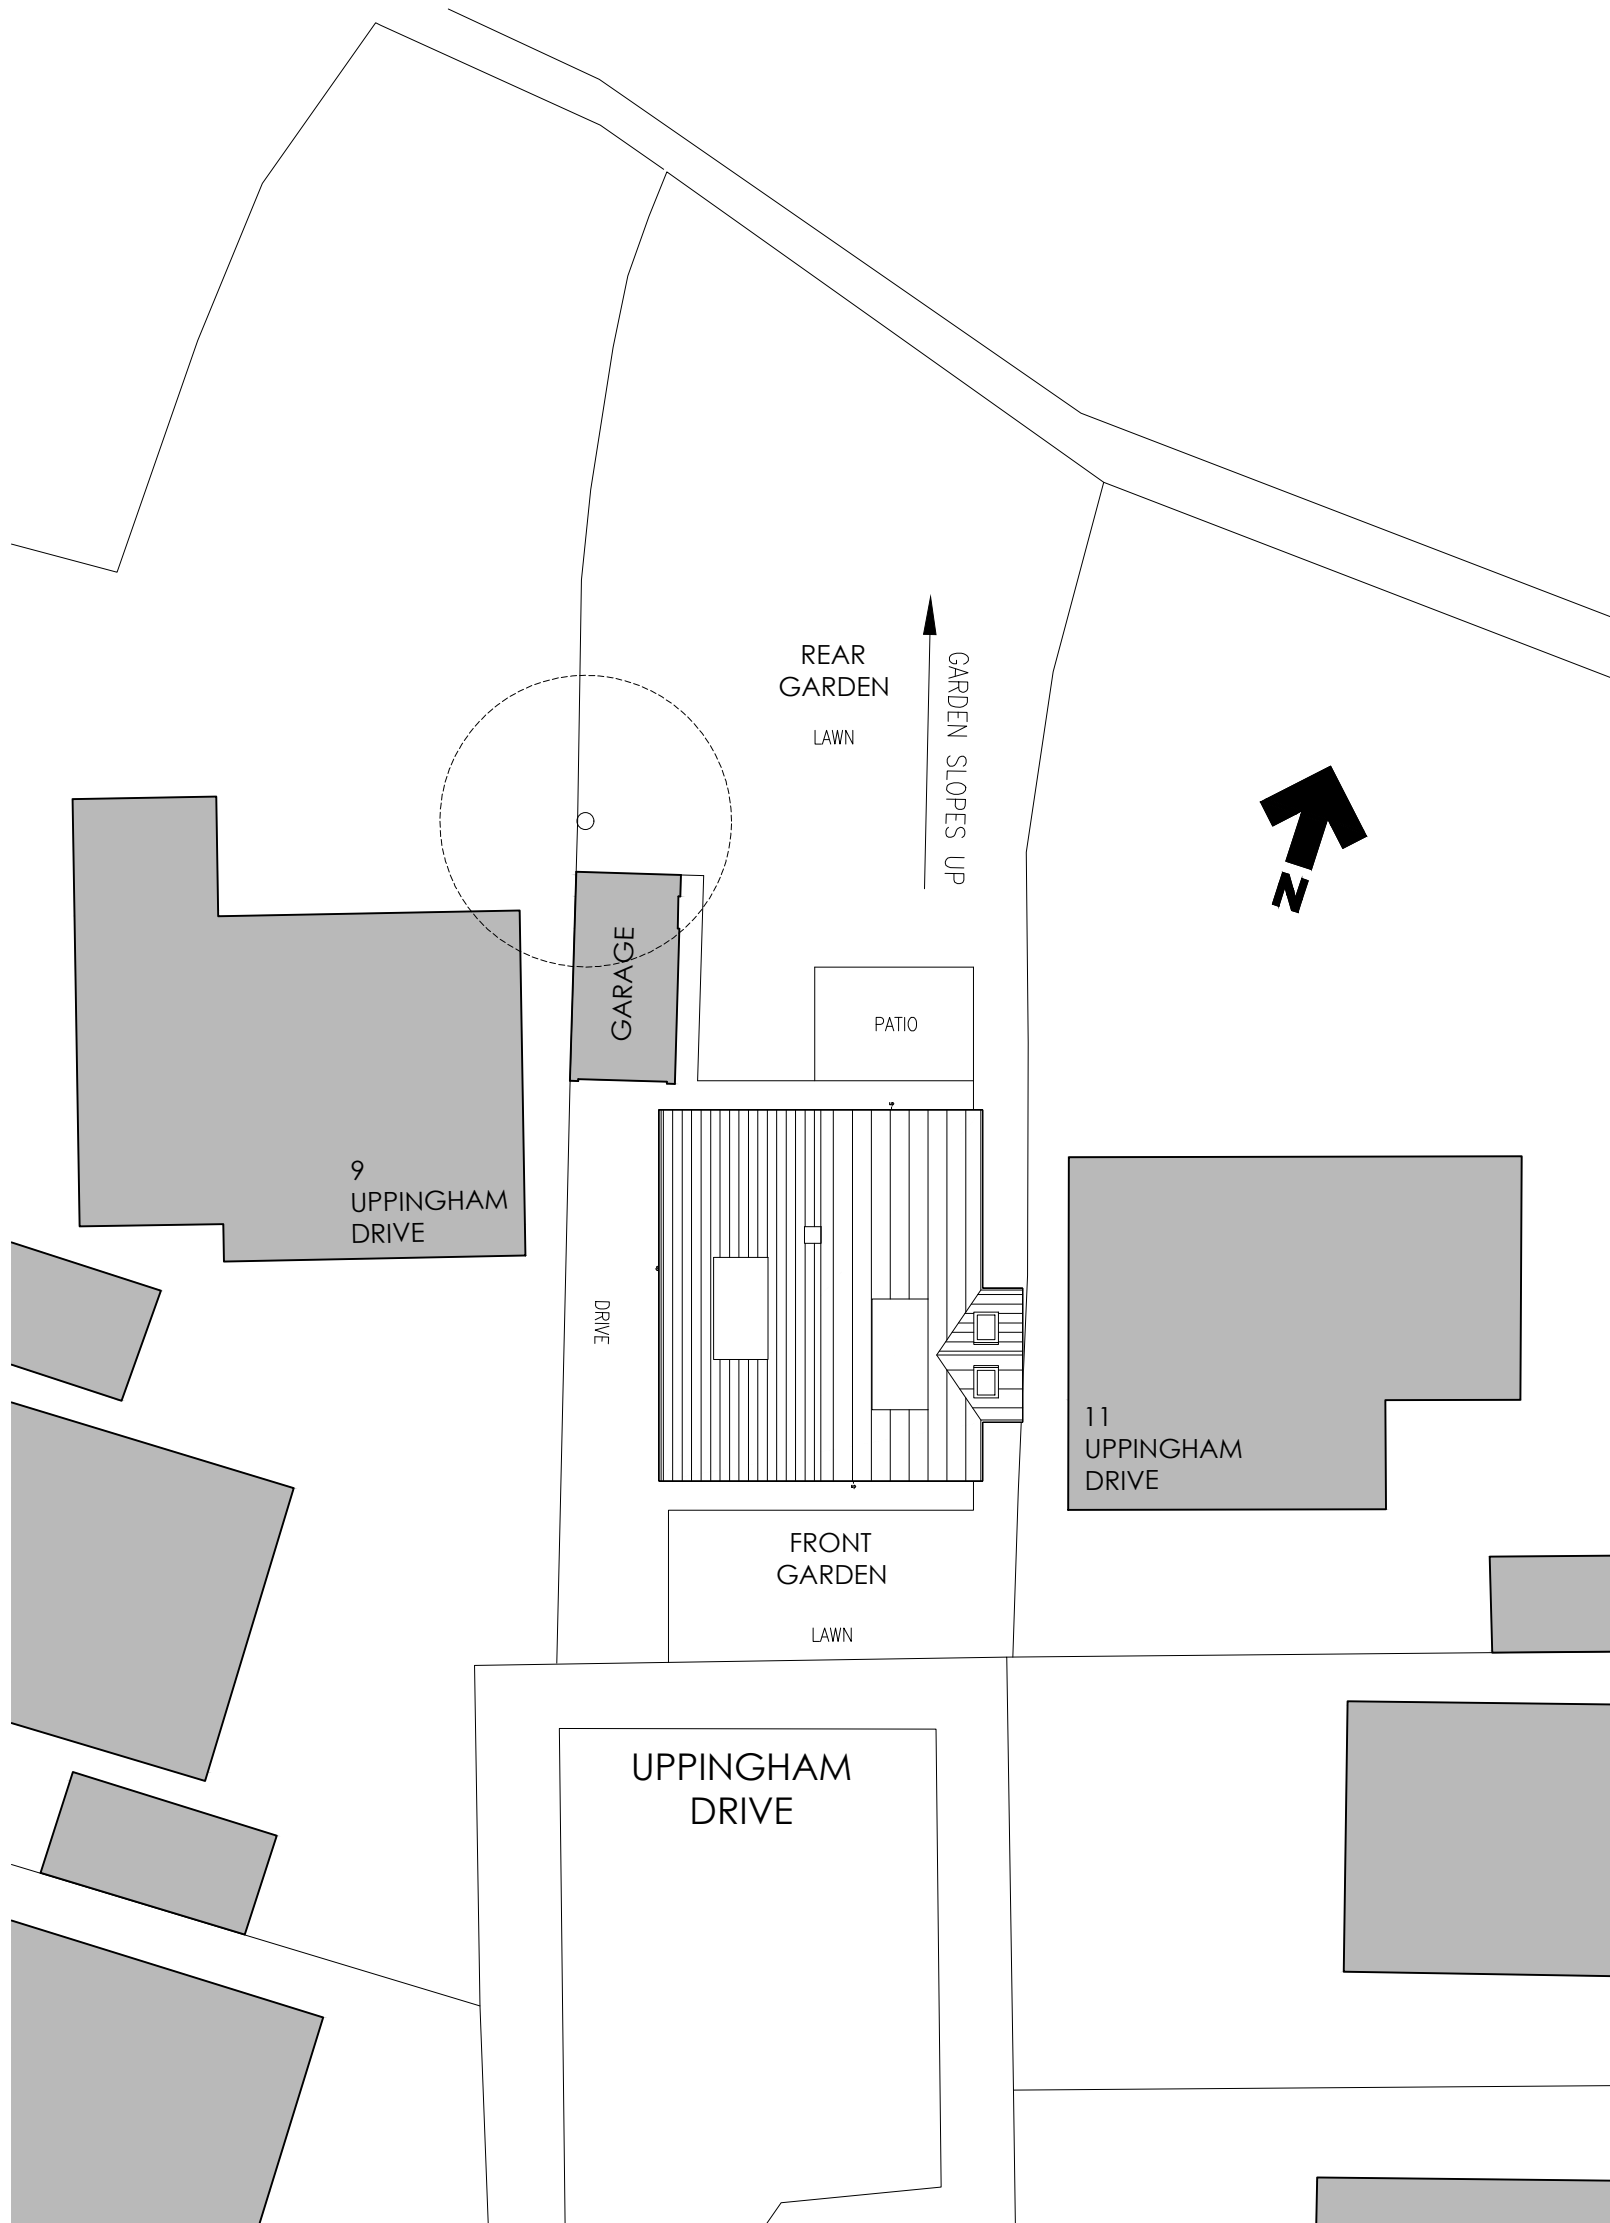


EXISTING SITE PLAN
1:200

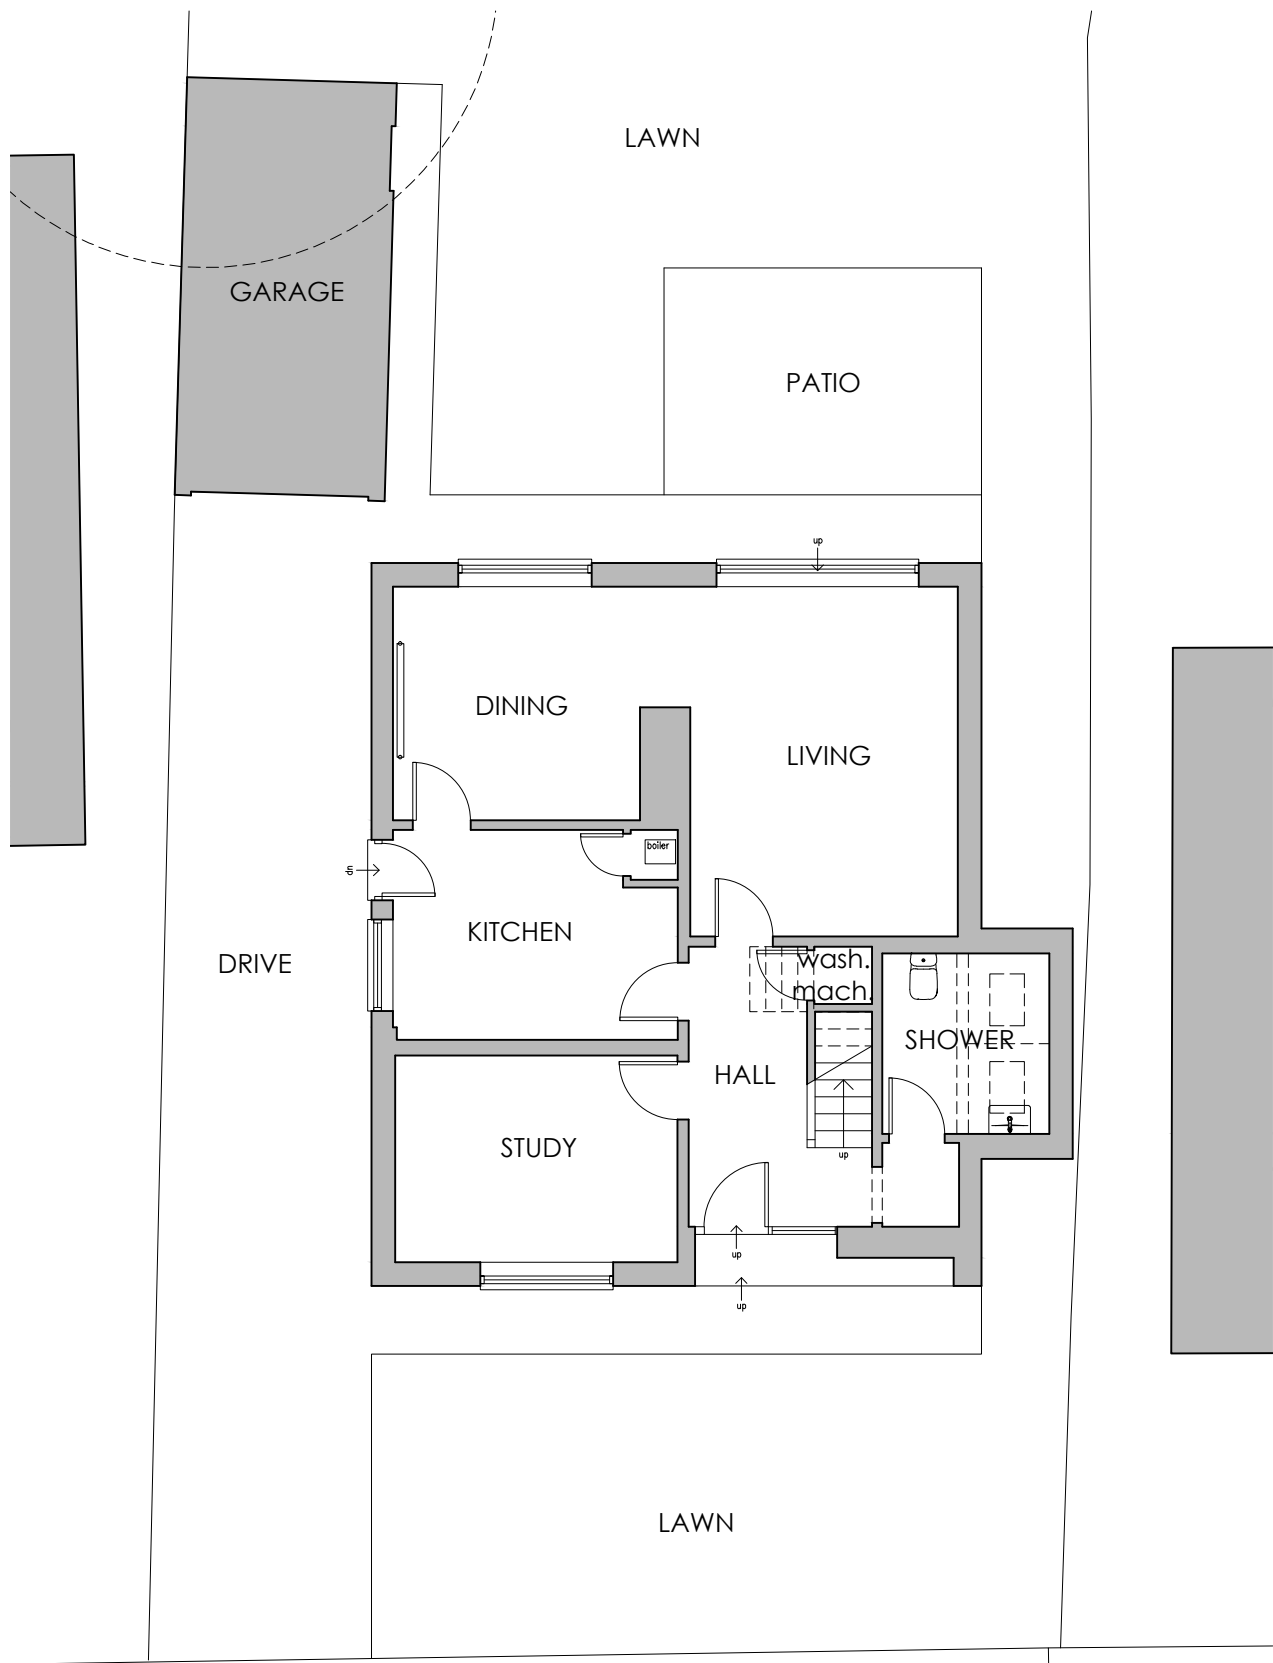

EXISTING GROUND FLOOR PLAN
1:100

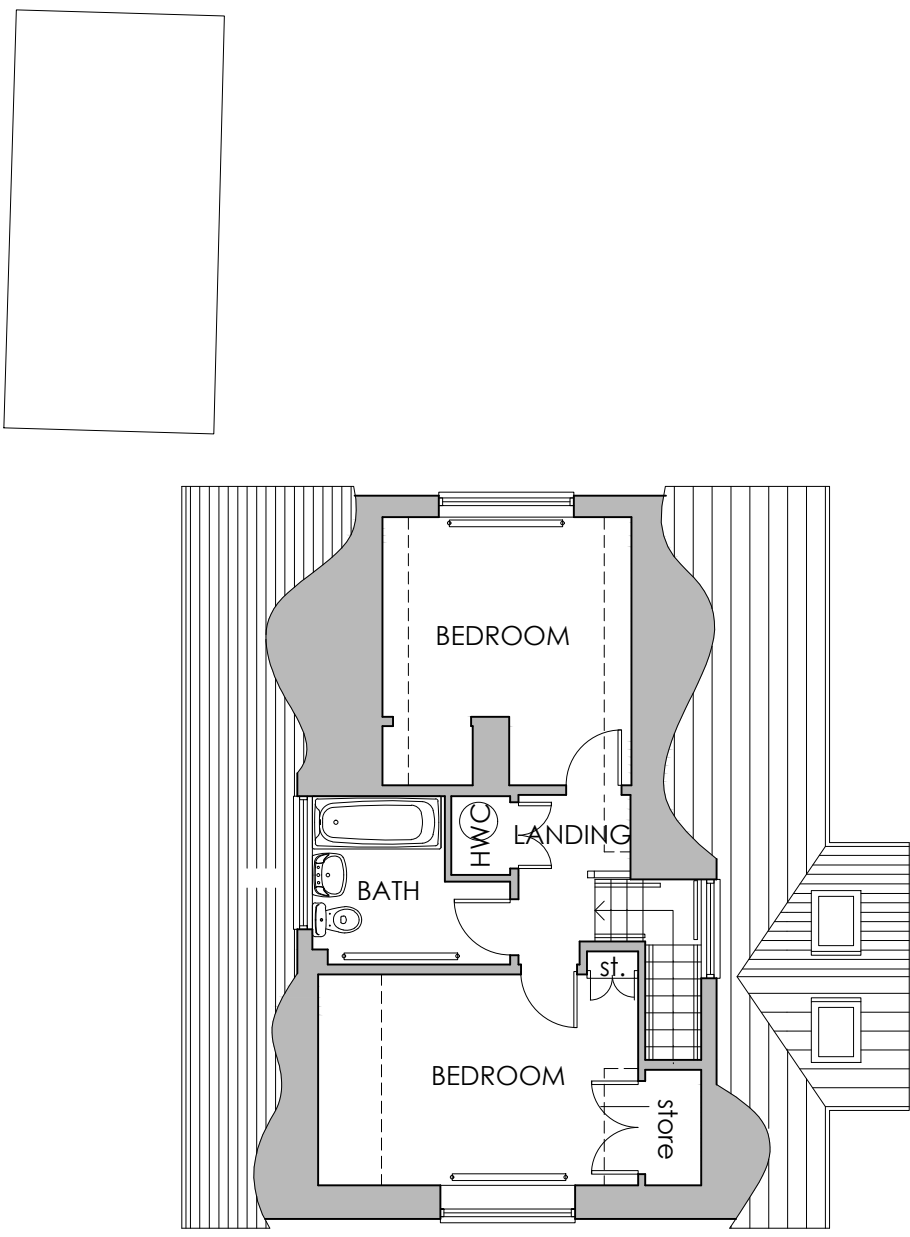


EXISTING FIRST FLOOR PLAN
1:100

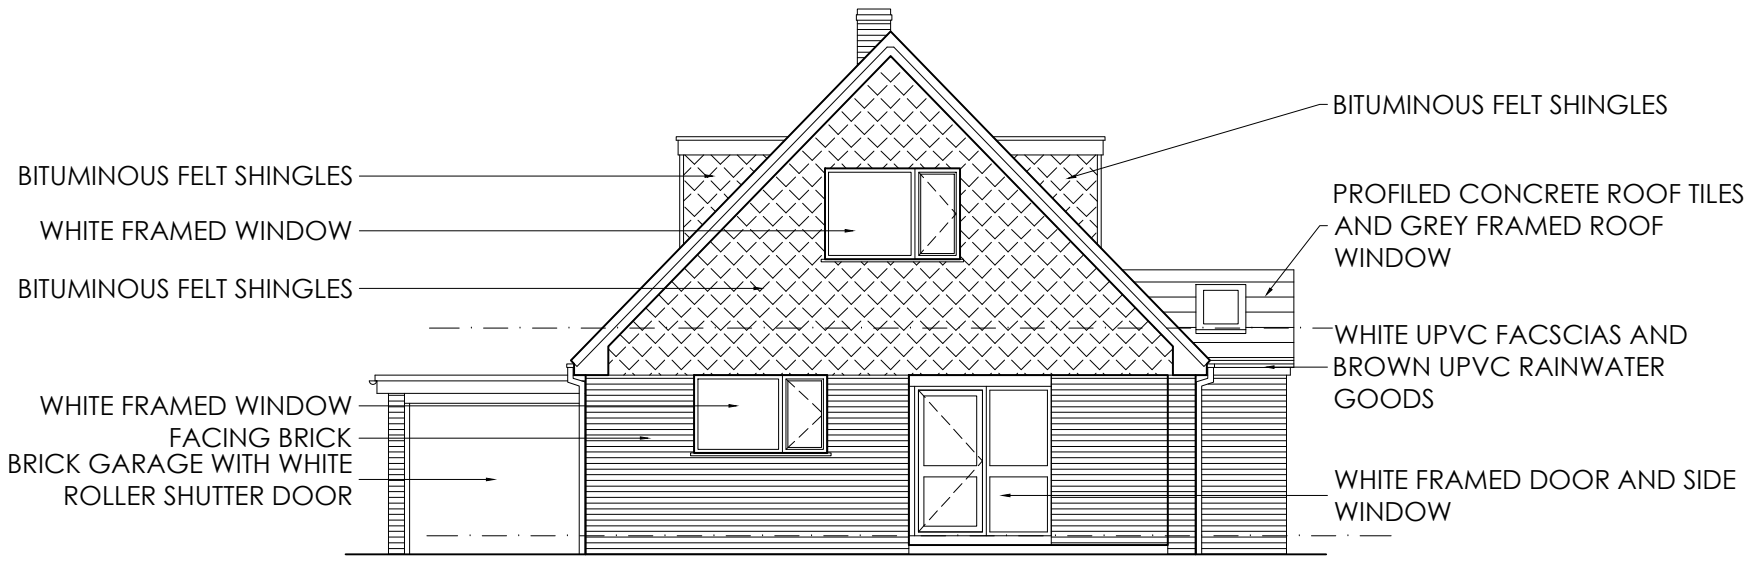

EXISTING FRONT ELEVATION
1:100



EXISTING SIDE ELEVATION
facing No. 9
1:100

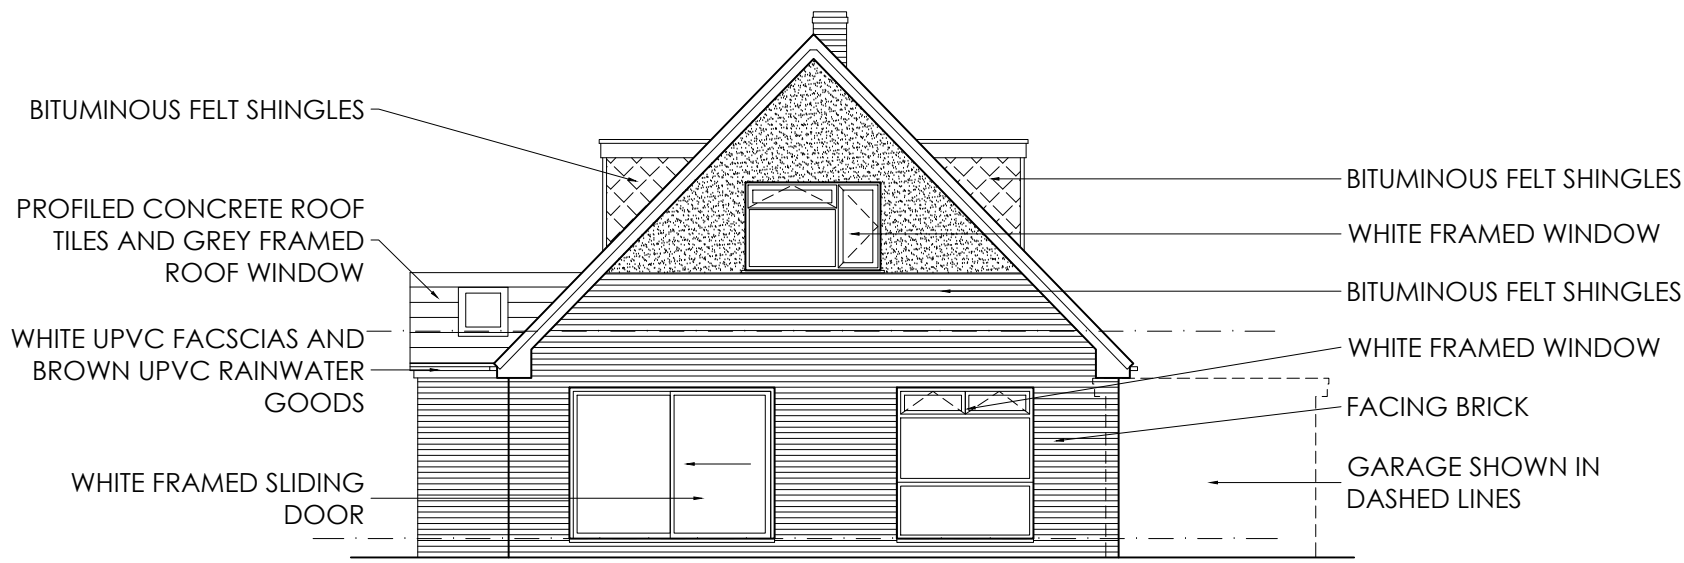

EXISTING REAR ELEVATION
1:100



EXISTING SIDE ELEVATION
facing No. 11
1:100