

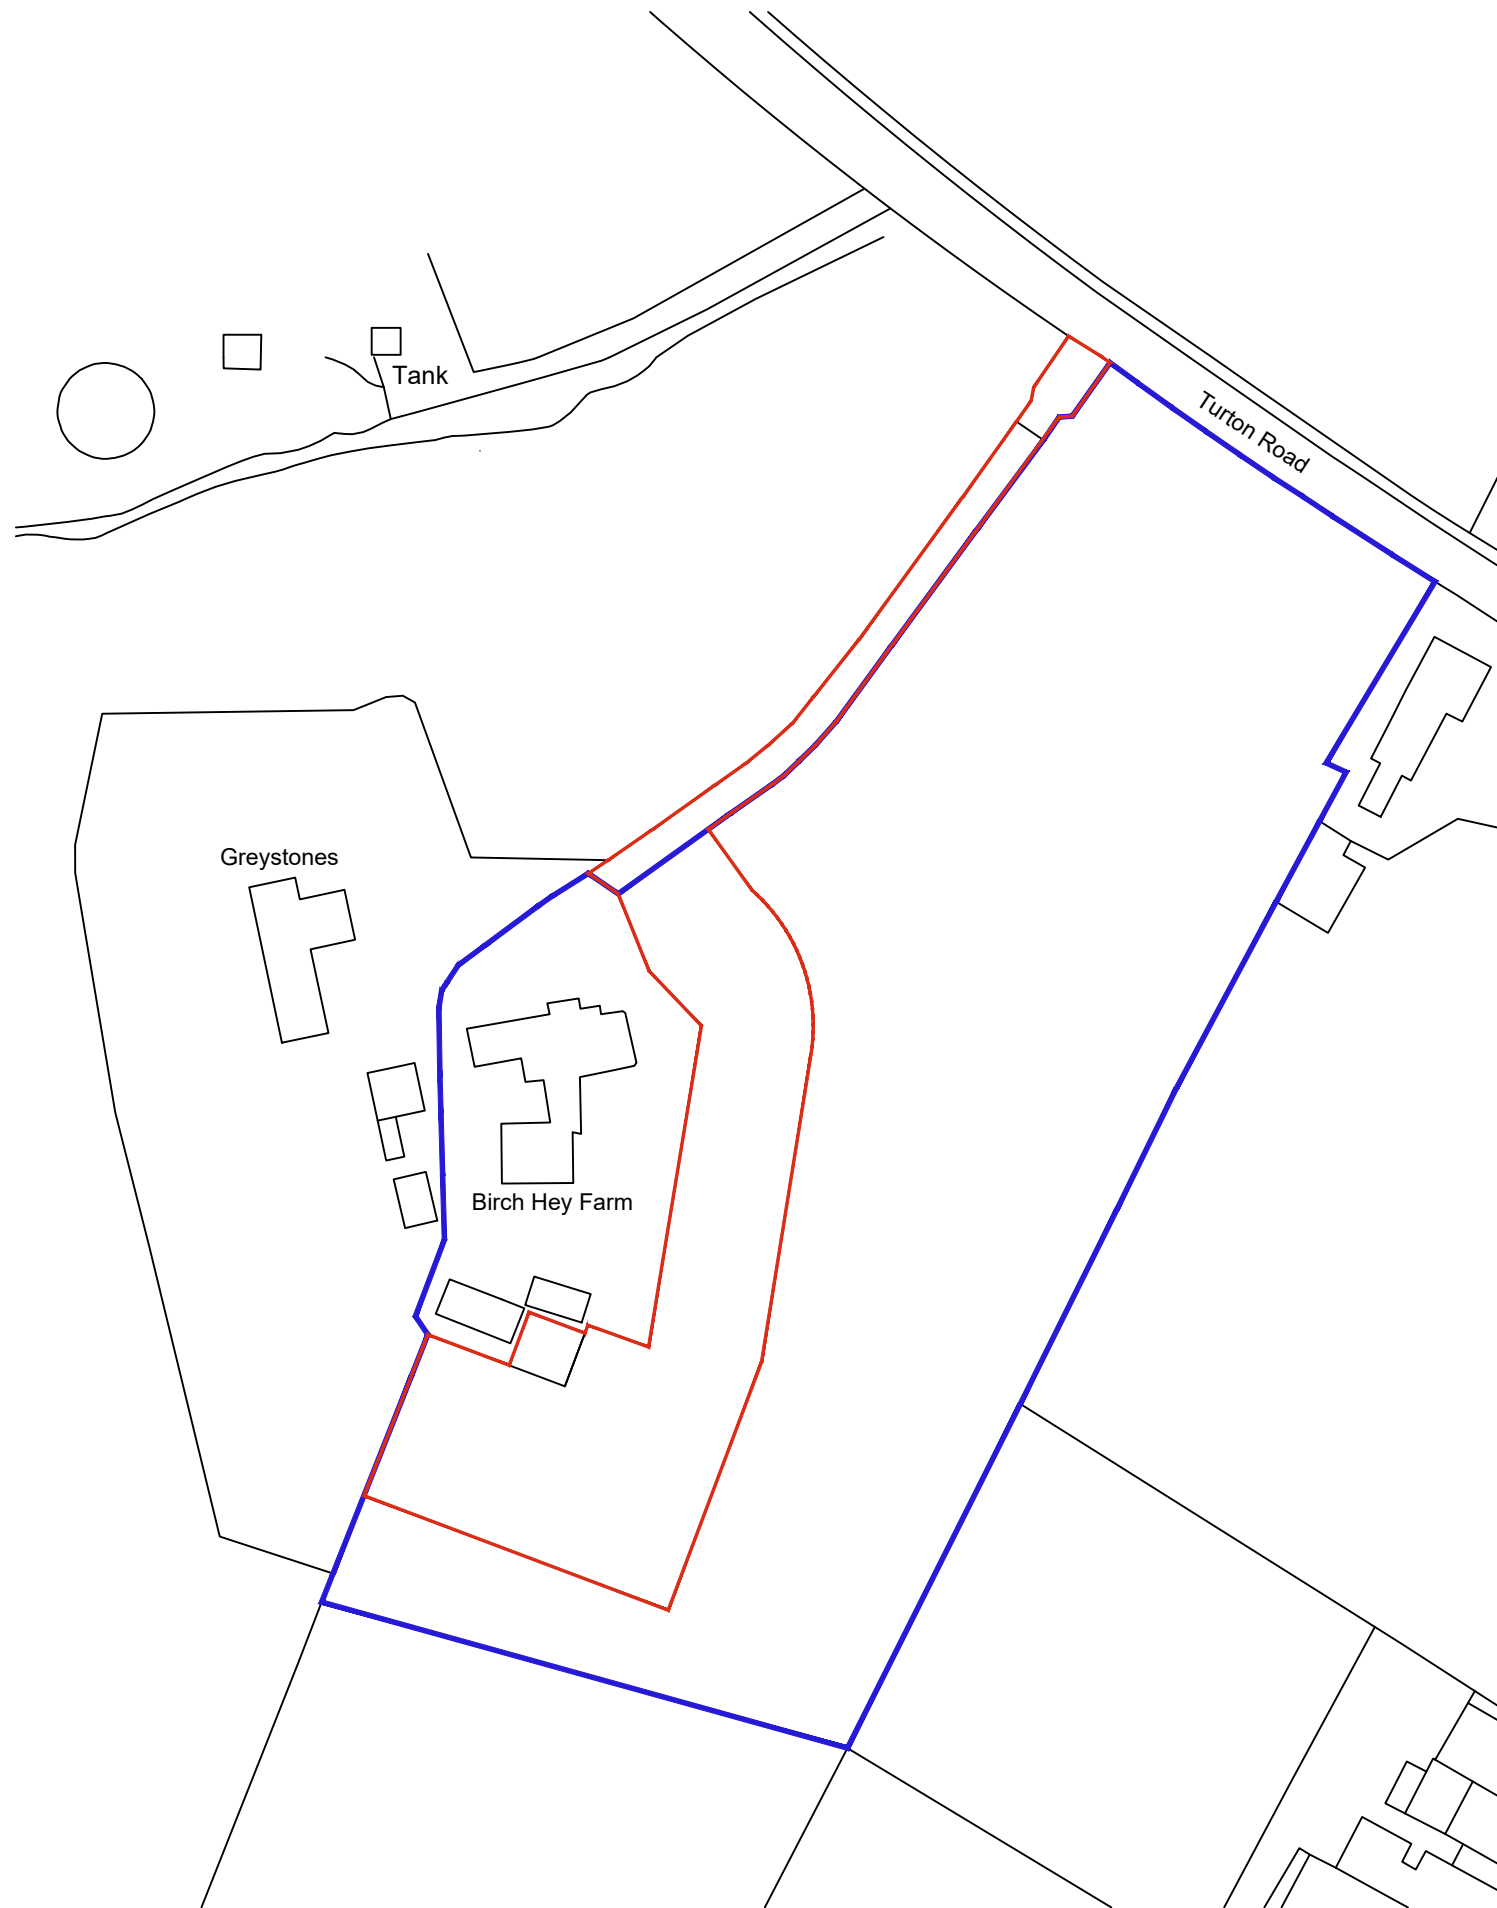


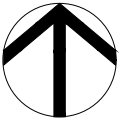

SCALE BAR (m)

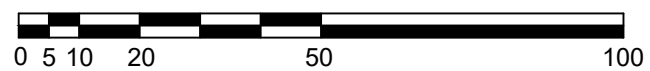

A RED EDGE ALTERED. SJS 24.01.2024

Rev	Revision History	By	Date
-----	------------------	----	------

Client:

Chadkirk Consulting Ltd

Site:

Birch Hey Farm, Turton Road, Bury

Drawing:

Location Plan

Drawing Number:

BHF_TR/B-ERC-LP01

Scale:	Size:	Date:
1 : 1250	A3	12/09/2023

Drawn:	Checked:	Rev:
SJS	.	A

Status:
Planning

