


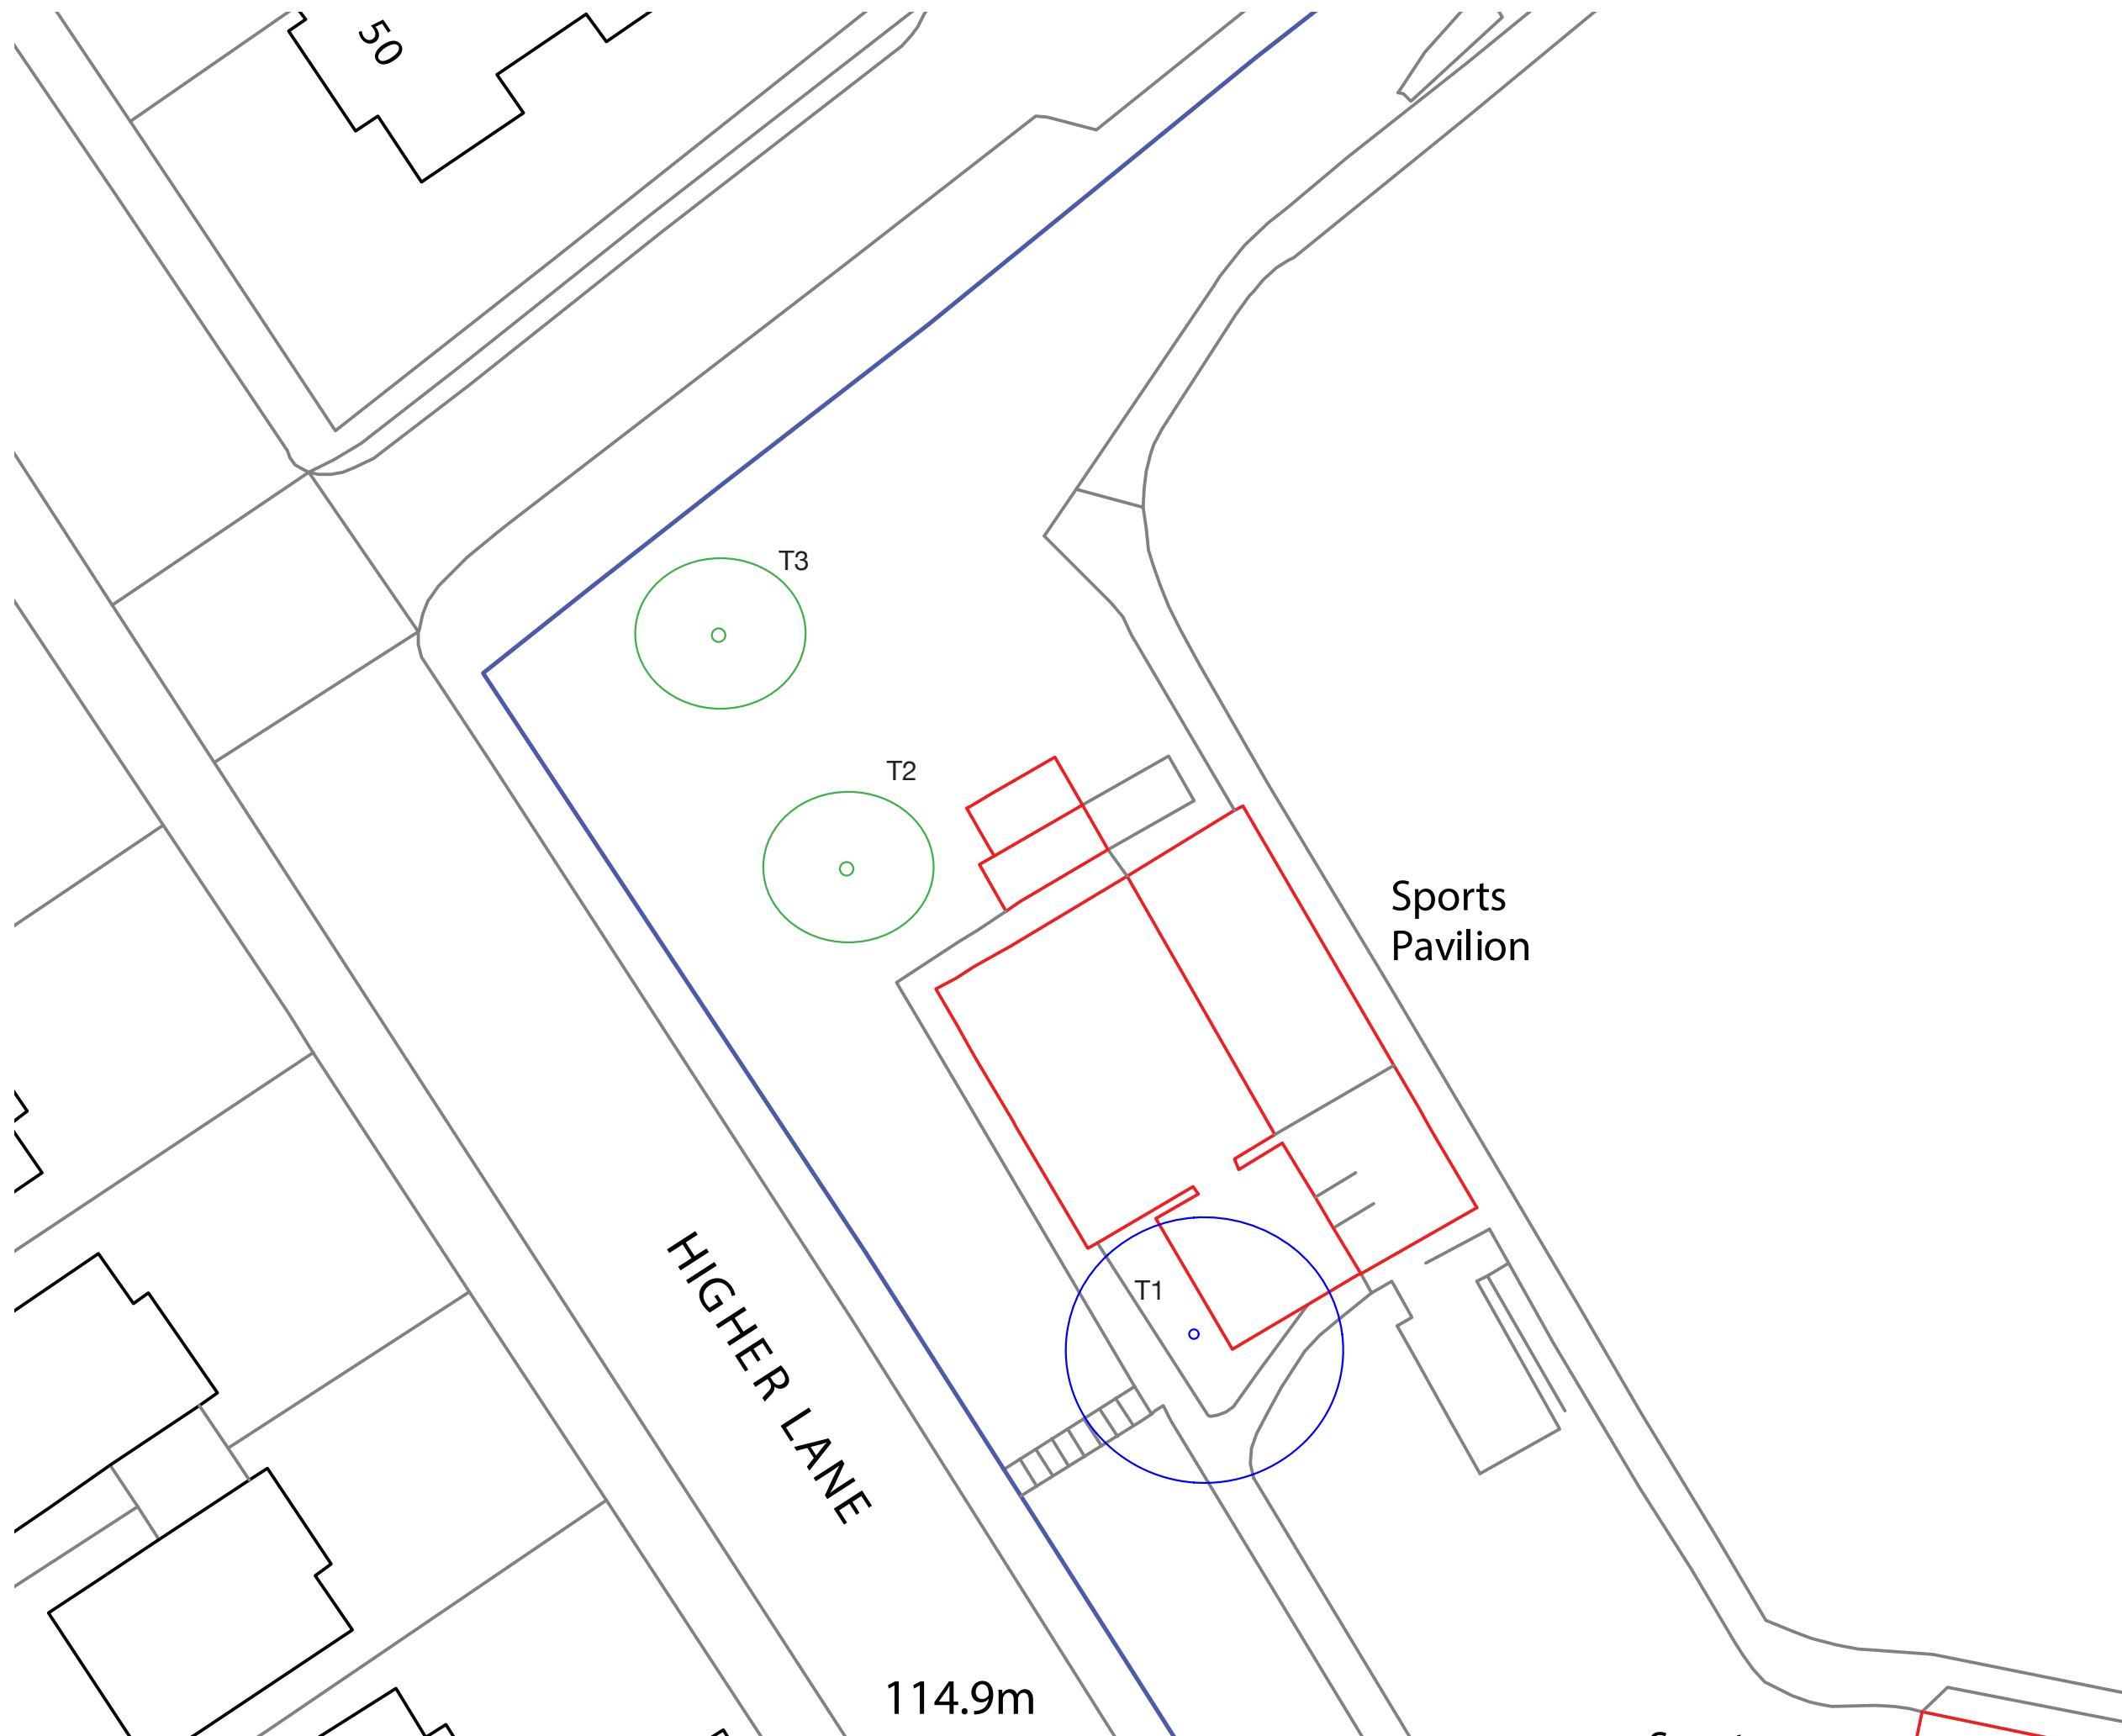

T1:
Location of Silver birch
removed with permission


T2: Proposed location of
2.5m oak sappling. No
tree within 5m of location -
expected height when fully
grown - 20m

T3:
Proposed location of 2m
silver birch tree
No tree within 3m of
location - expected height
when fully grown - 17-20m

Planting to take place in
November 2024 at the
earliest.

4 bird boxes will be
located around the ground
on established trees.

Project:
Stand Cricket Club,
Hamilton Road,
Whitefield M45 7WE

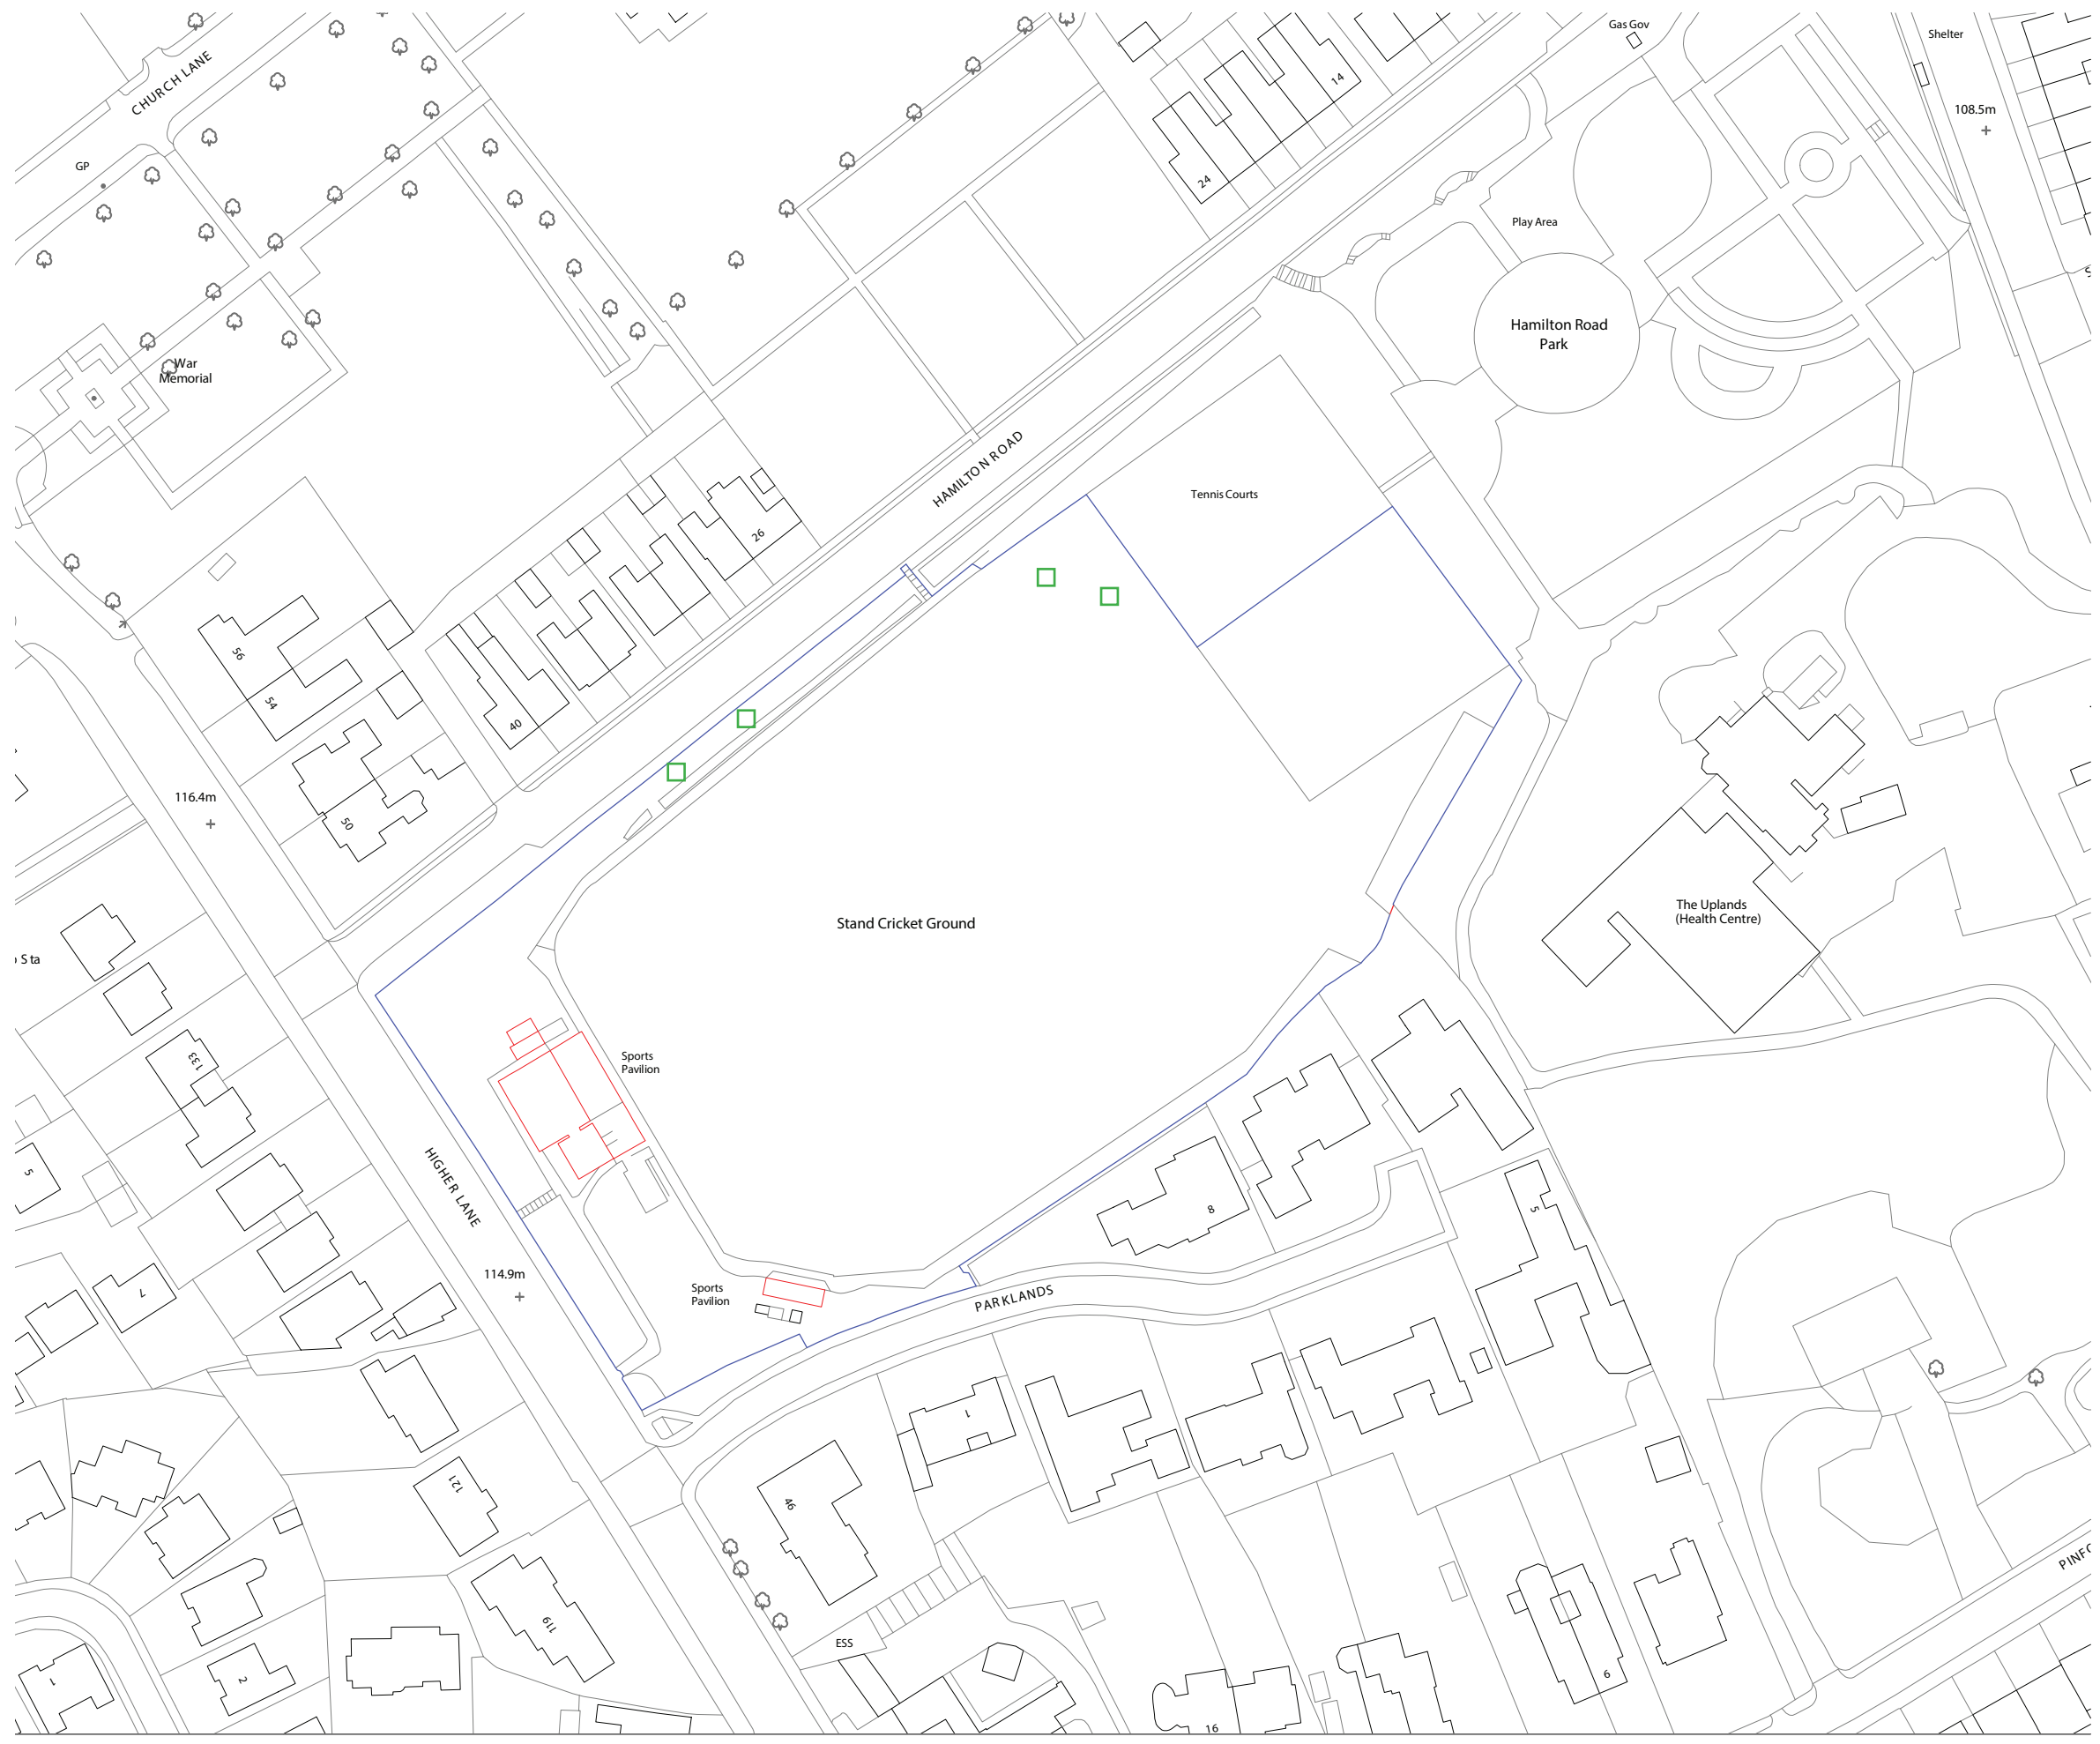

□ bird box location fixed to established trees along embankment of the ground and hamilton road, and near the tennis courts.

Project:
Stand Cricket Club,
Hamilton Road,
Whitefield M45 7WE