



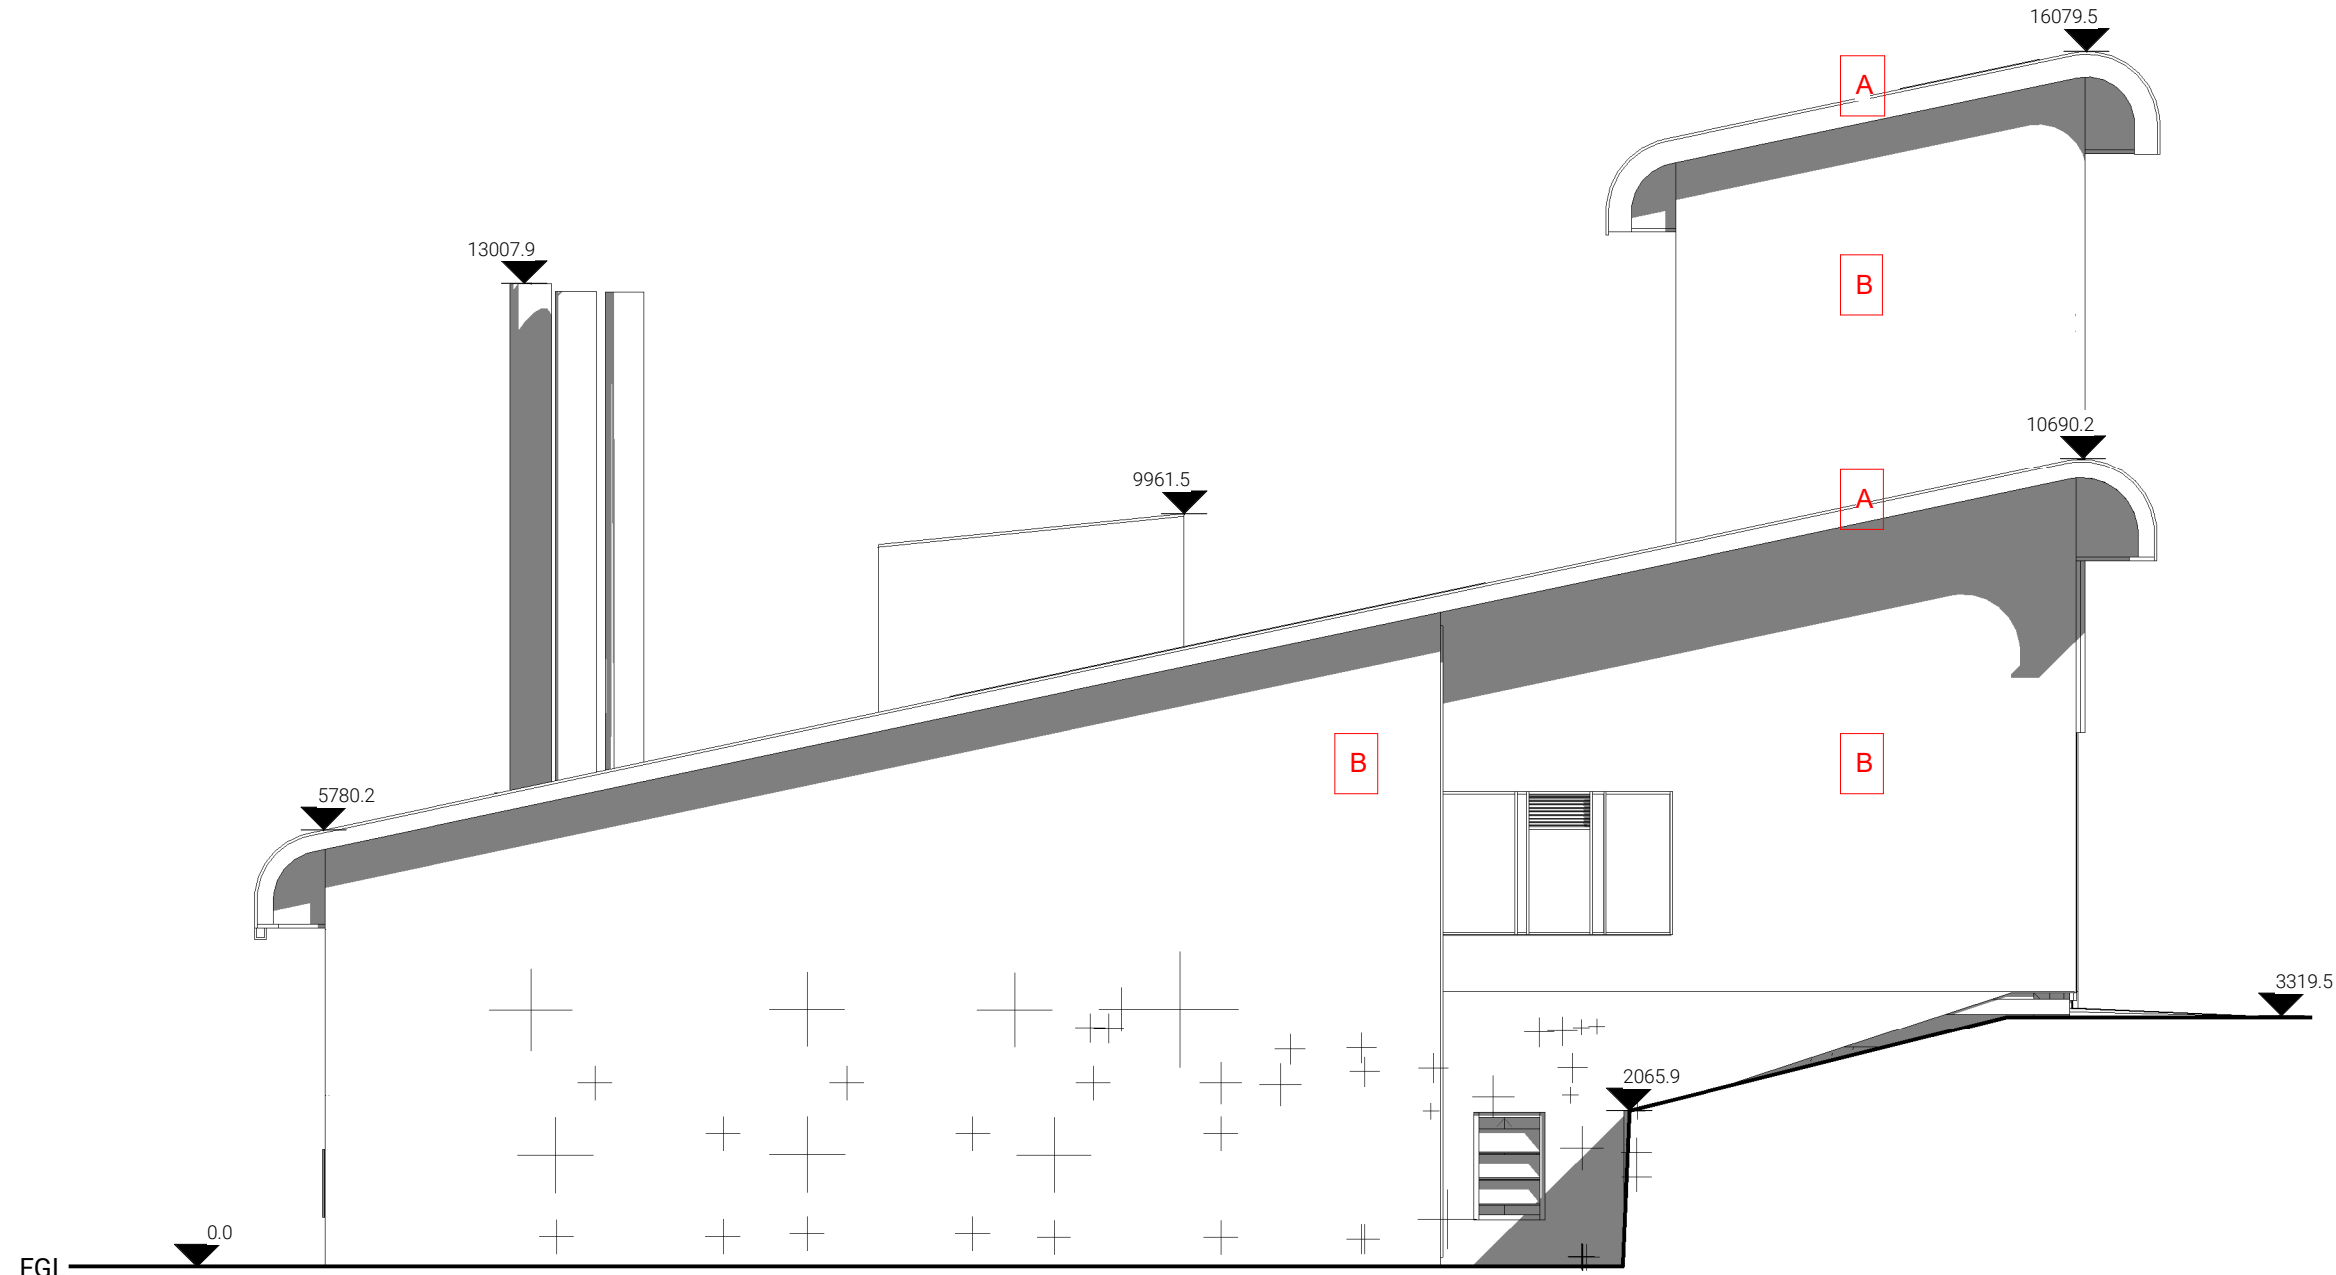


Existing Elevation A - Planning

1 : 100

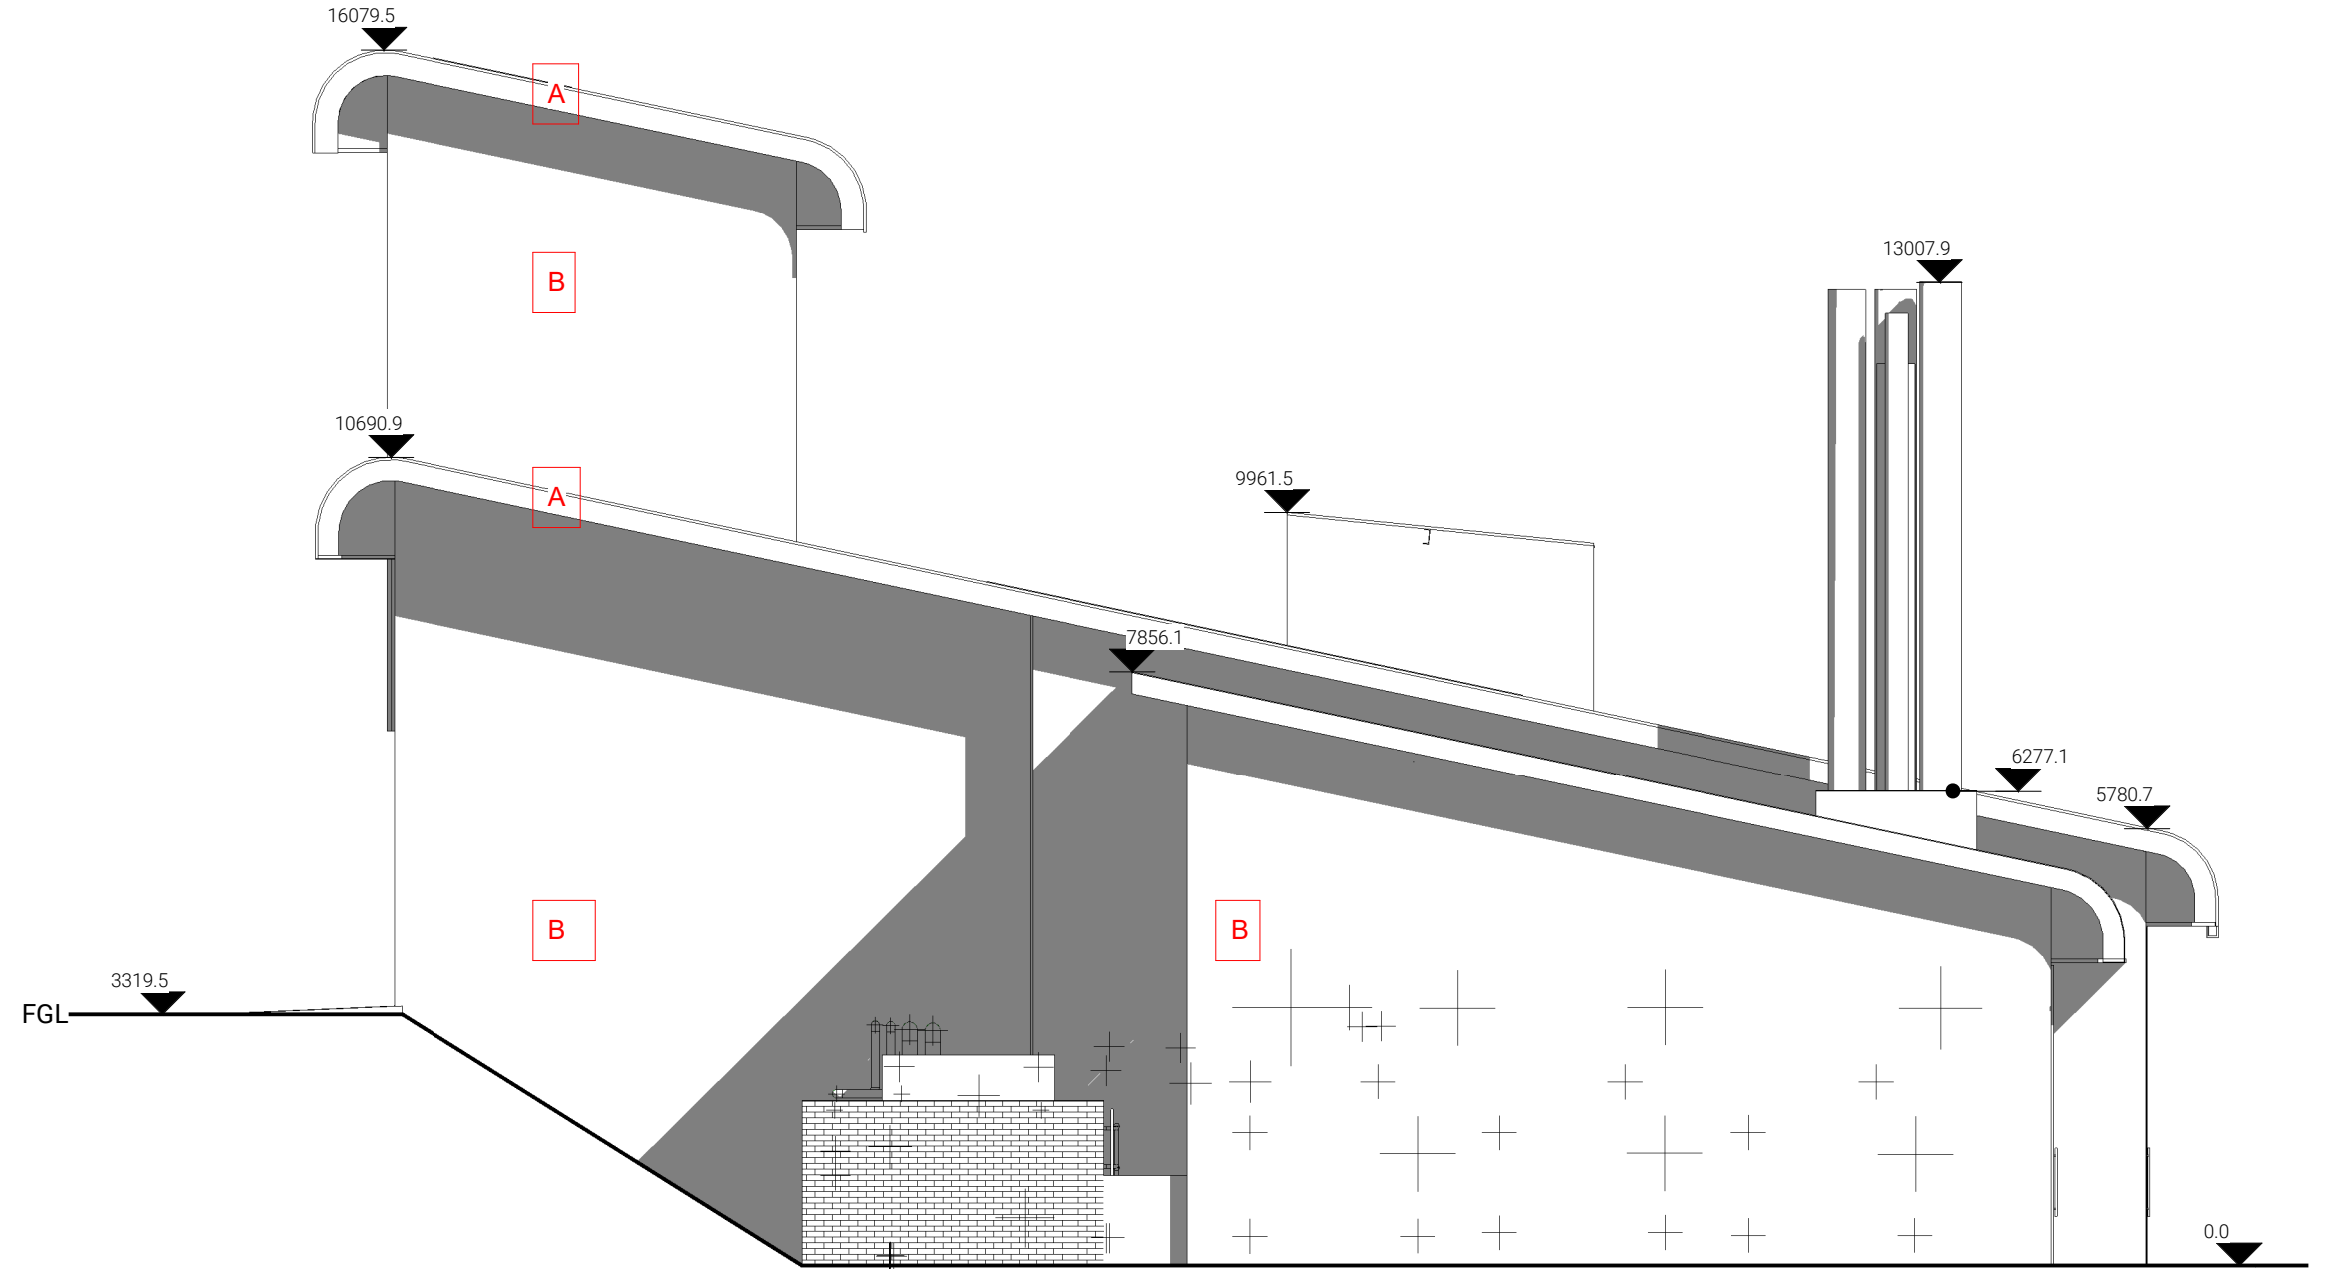


Existing Elevation C - Planning

1 : 100

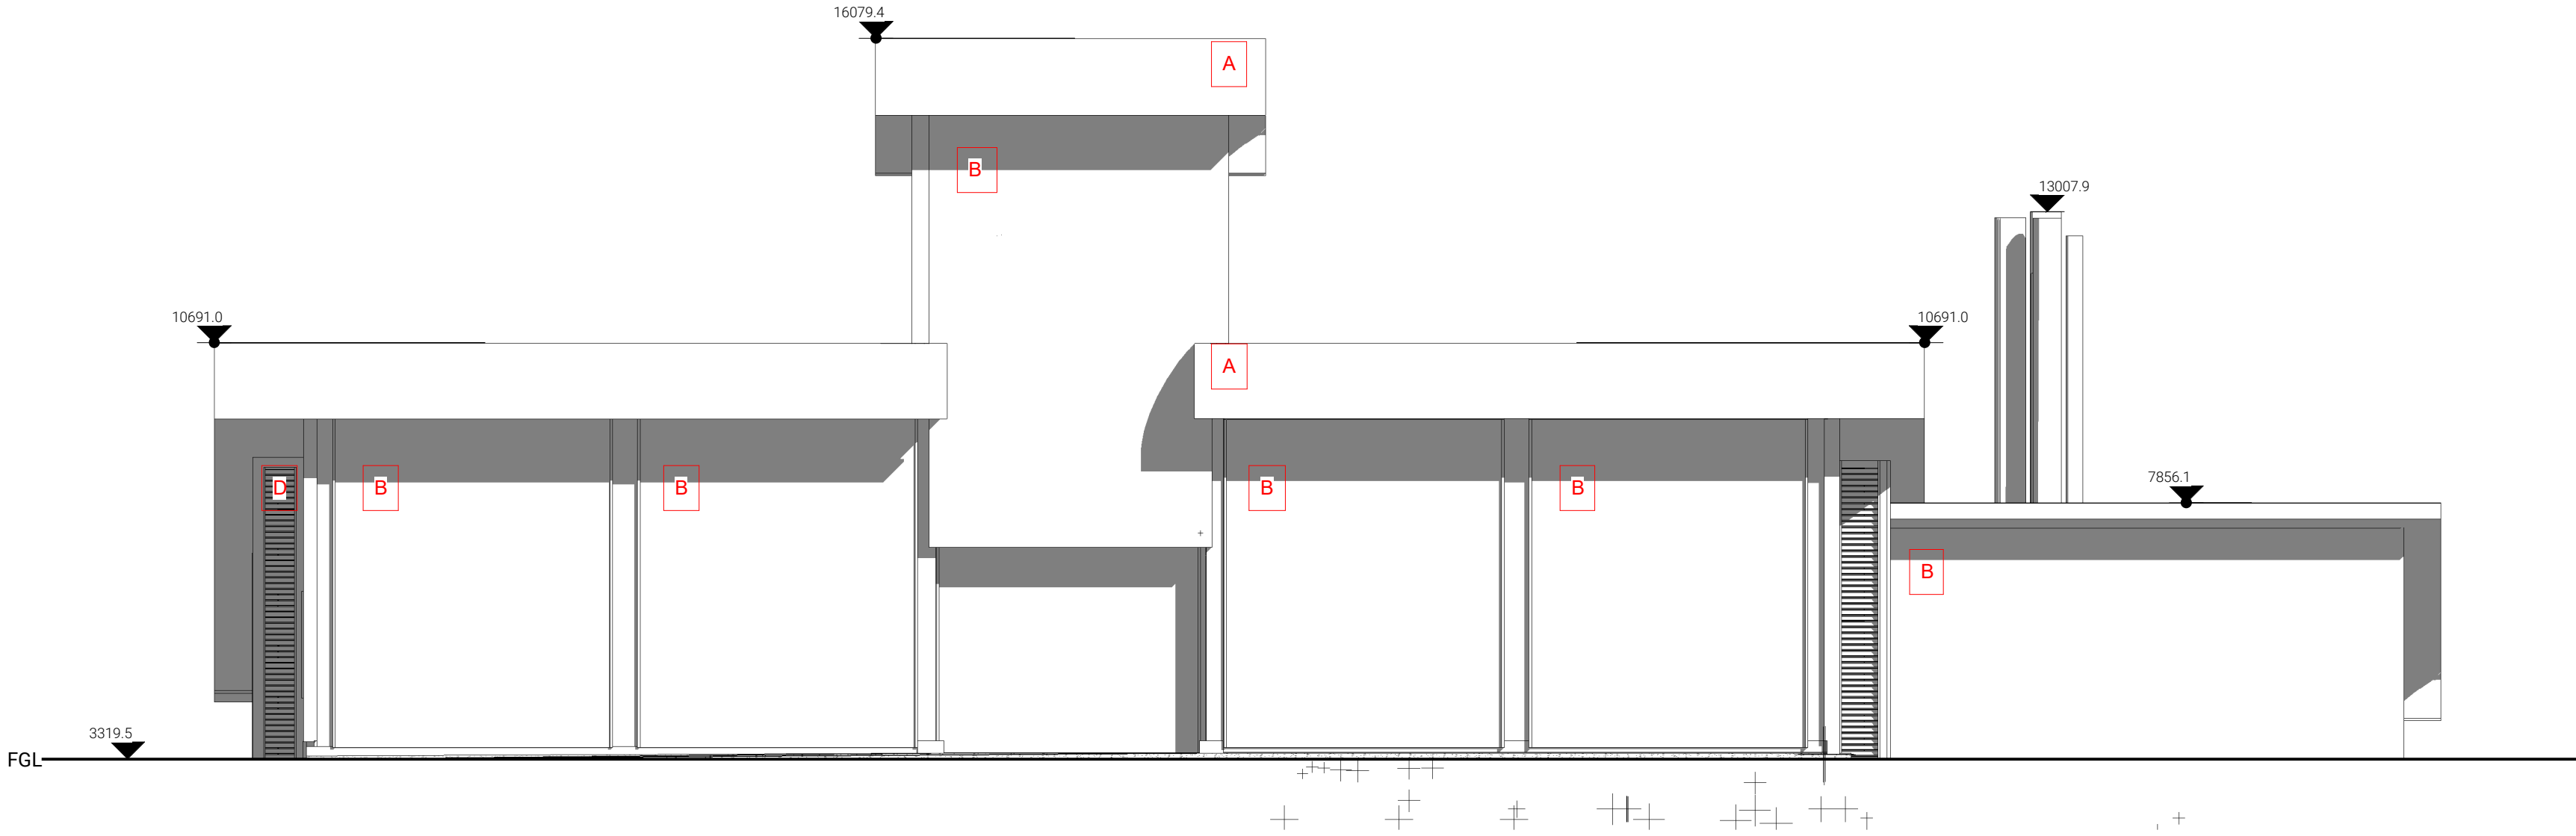

Existing Elevation B - Planning

1 : 100

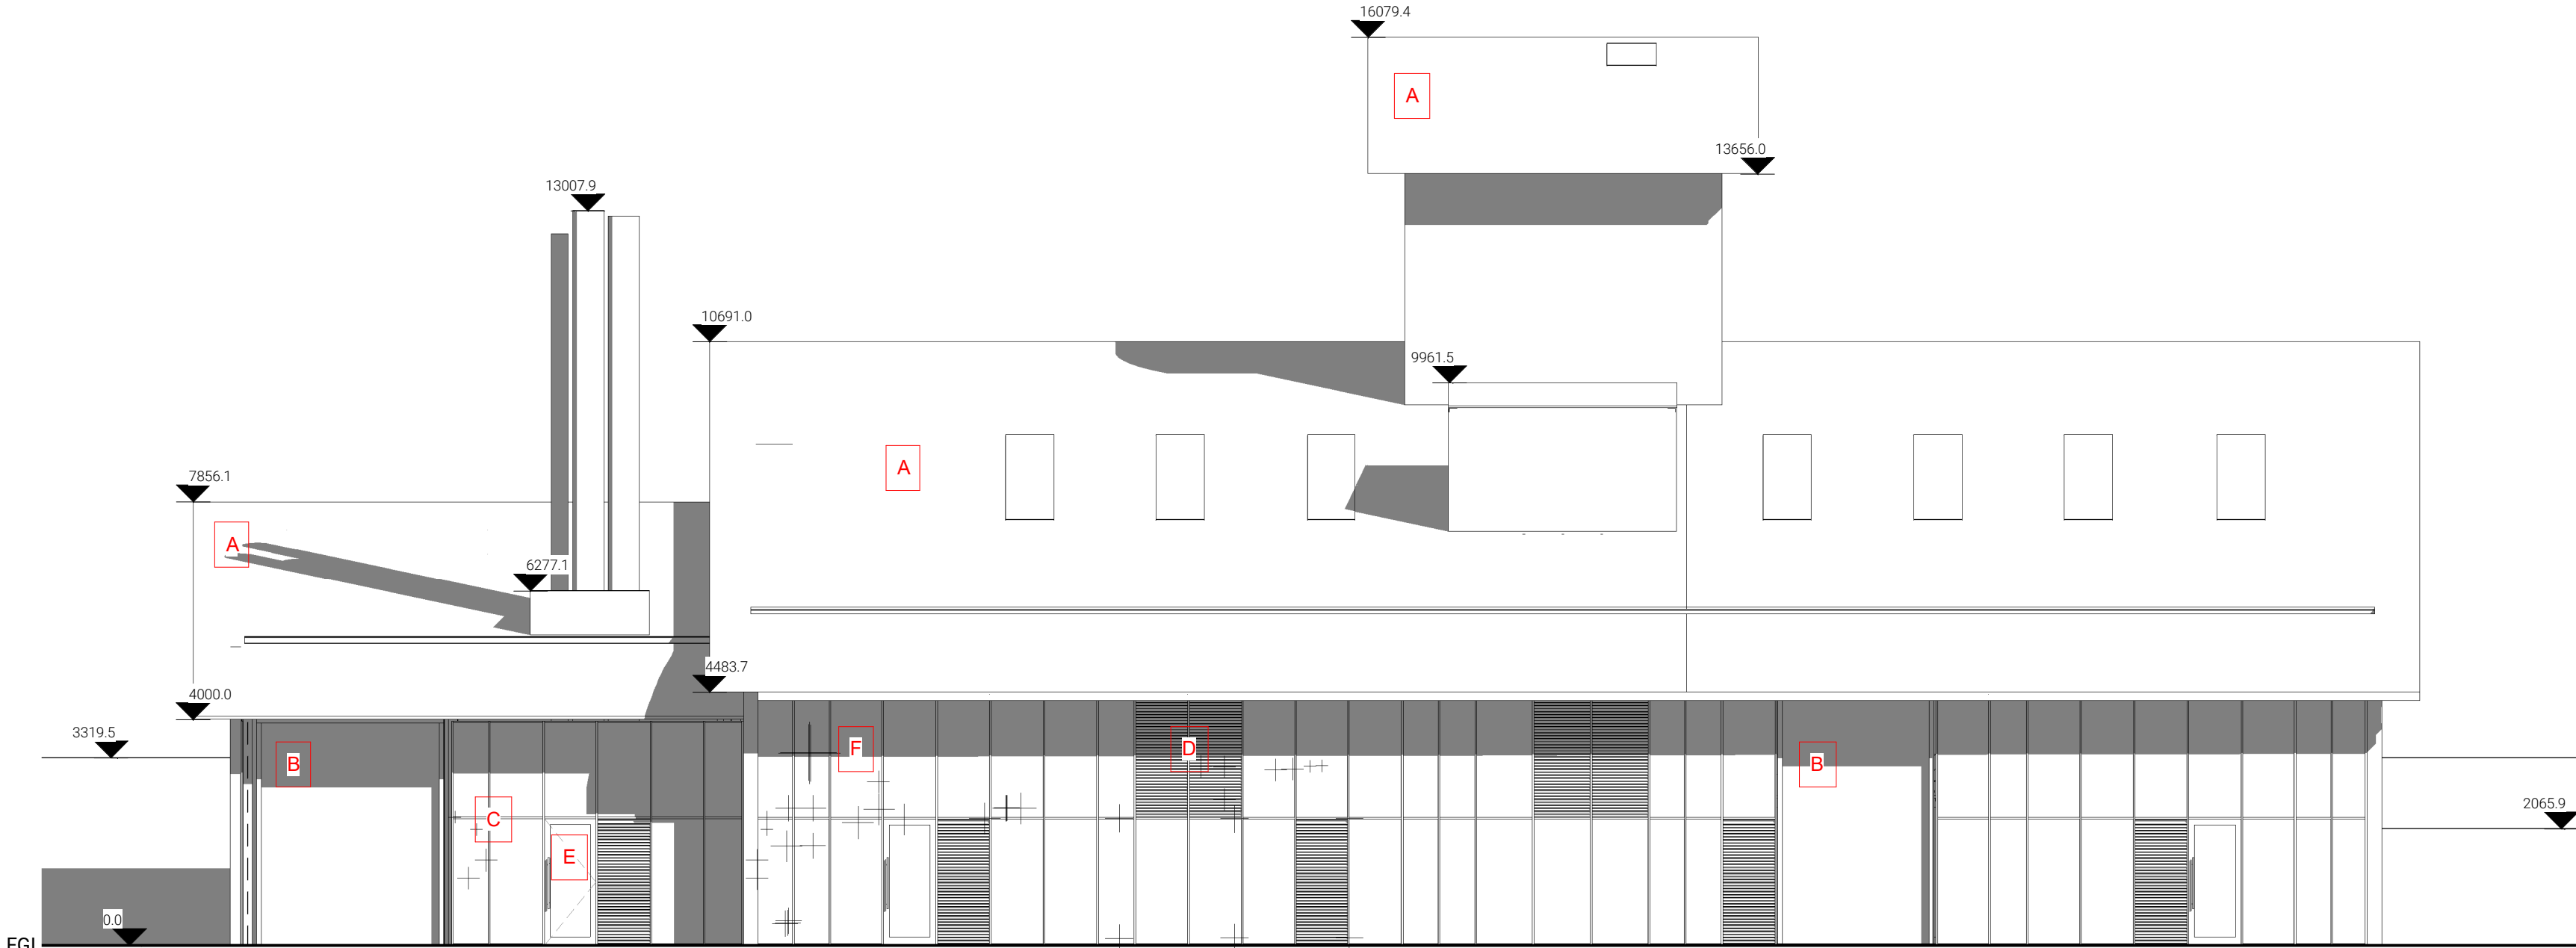


Existing Elevation D - Planning

1 : 100

Legend - Roof System and Wall Cladding

- A** **Curved Roof**
Built up standing seam roofing system (Non Insulated)
Colour: Light Grey
- B** **Infill Wall Panels**
Composite aluminium wall panel
Colour: Light Grey
- C** **Curtain Wall Mullions**
PPC Aluminium
Colour: Dark Grey
- D** **Aluminium Louvres**
PPC Aluminium
Colour: Blue
- E** **Aluminium Doors**
PPC Aluminium with Glass panel infill
Colour: Red
- F** **Glazing**

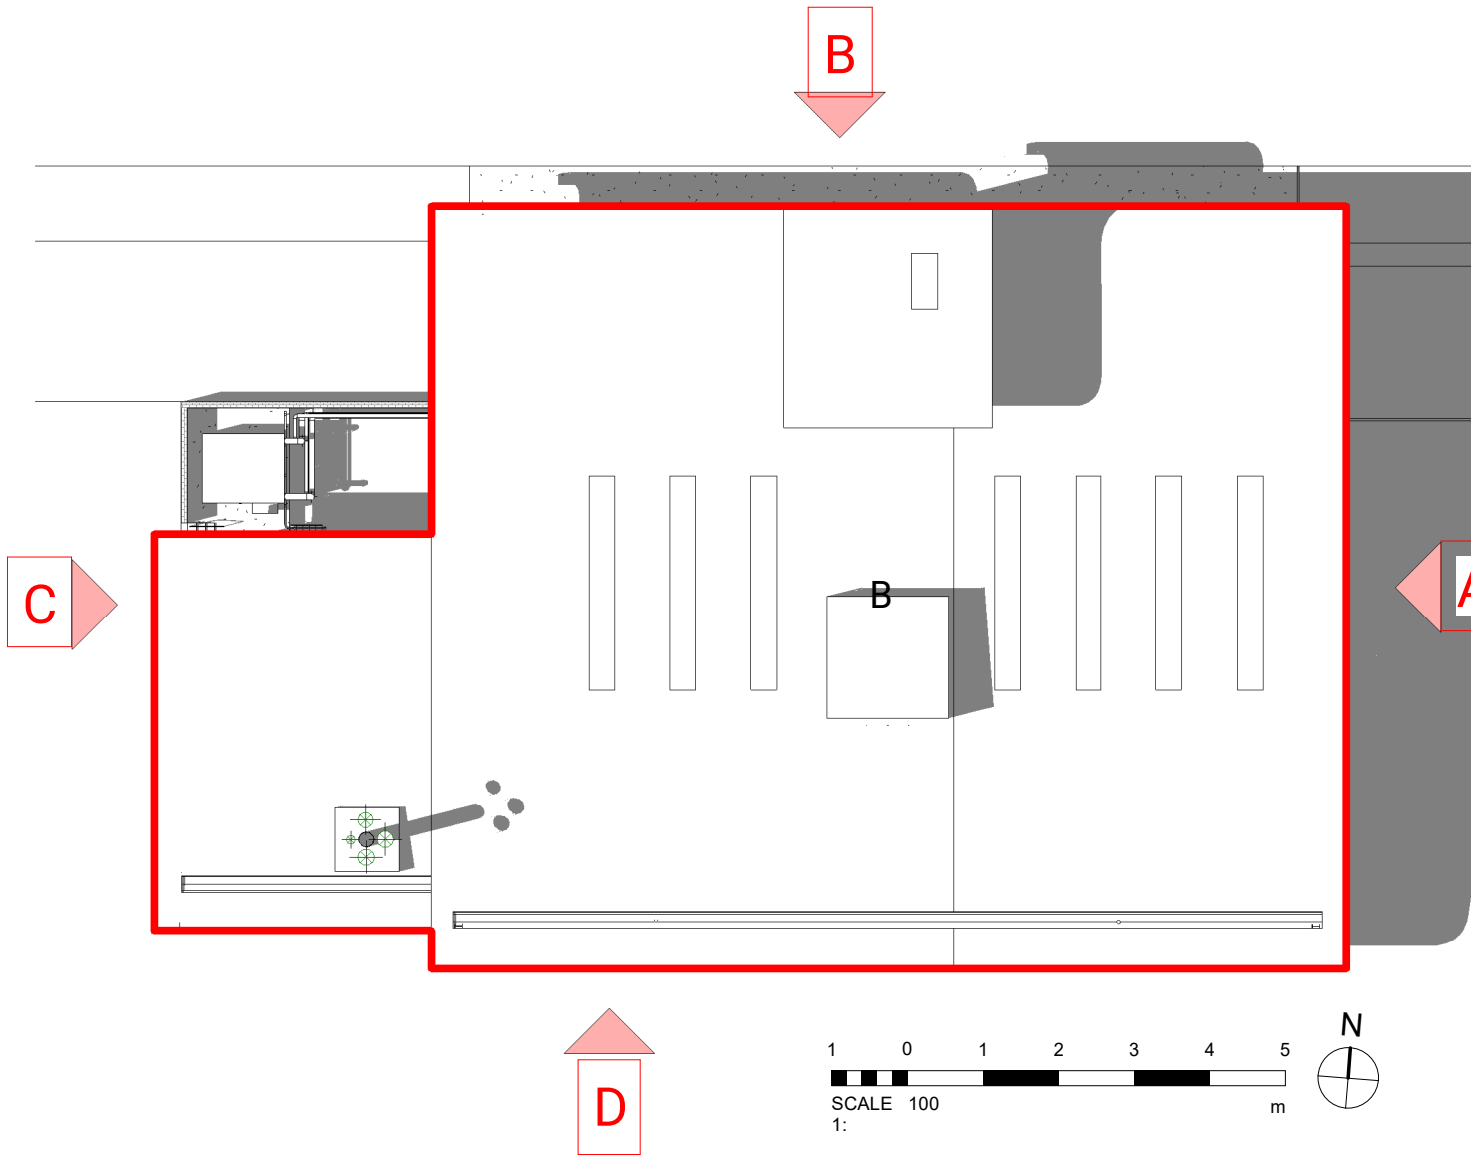

GENERAL NOTES:

- DAY Architectural Ltd accepts no responsibility for any costs, losses or claims whatsoever arising from these drawings, specifications and related documents unless there is full compliance with the Client or any unauthorised user of the following:
1. All boundaries, dimensions and levels are to be checked on site before construction and any discrepancies reported to the Architect / Designer.
 2. Partial Service: Any discrepancies with site or other information is to be advised to the Architect / Designer and direction and / or approval is to be sought before the implementation of the detail.
 3. Block and site plans are reproduced under license from the Ordnance Survey.
 4. Do not scale this drawing.
 5. For the purpose of coordination, all relevant parties must check this information prior to implementation and report any discrepancies to the Architect / Designer.

EXTERNAL MODEL REFERENCES

MEP MODEL REFERENCE | REVISION | ISSUE DATE **N/A** | **N/A** | **N/A**
STRUCTURAL MODEL REFERENCE | REVISION | ISSUE **N/A** | **N/A** | **N/A**
DATE

P01
REV
DESCRIPTION

14.11.25
DATE
REV BY
CHK BY

CLIENT
NCA

PROJECT
FGH Boiler House Re-Roof

DRAWING
Existing Elevations

SCALE
As indicated @ A1

PROJECT
FGH Boiler House Re-Roof

DAY
XX

VOLUME
XX

LEVEL
XX

TYPE
XX

DR
A

NUMBER
041108

REVISION
P01

SUITABILITY
-

DRAWING STATUS
PLANNING

DAY

DAY Architectural Ltd.
Studio 1, Lancaster Buildings
77 Deansgate, Manchester, M3
2BW

T: 0161 834 9703
W: www.day-architectural.com

Information contained on this drawing is the sole copyright of DAY Architectural Ltd. and is not to be reproduced without their permission.