




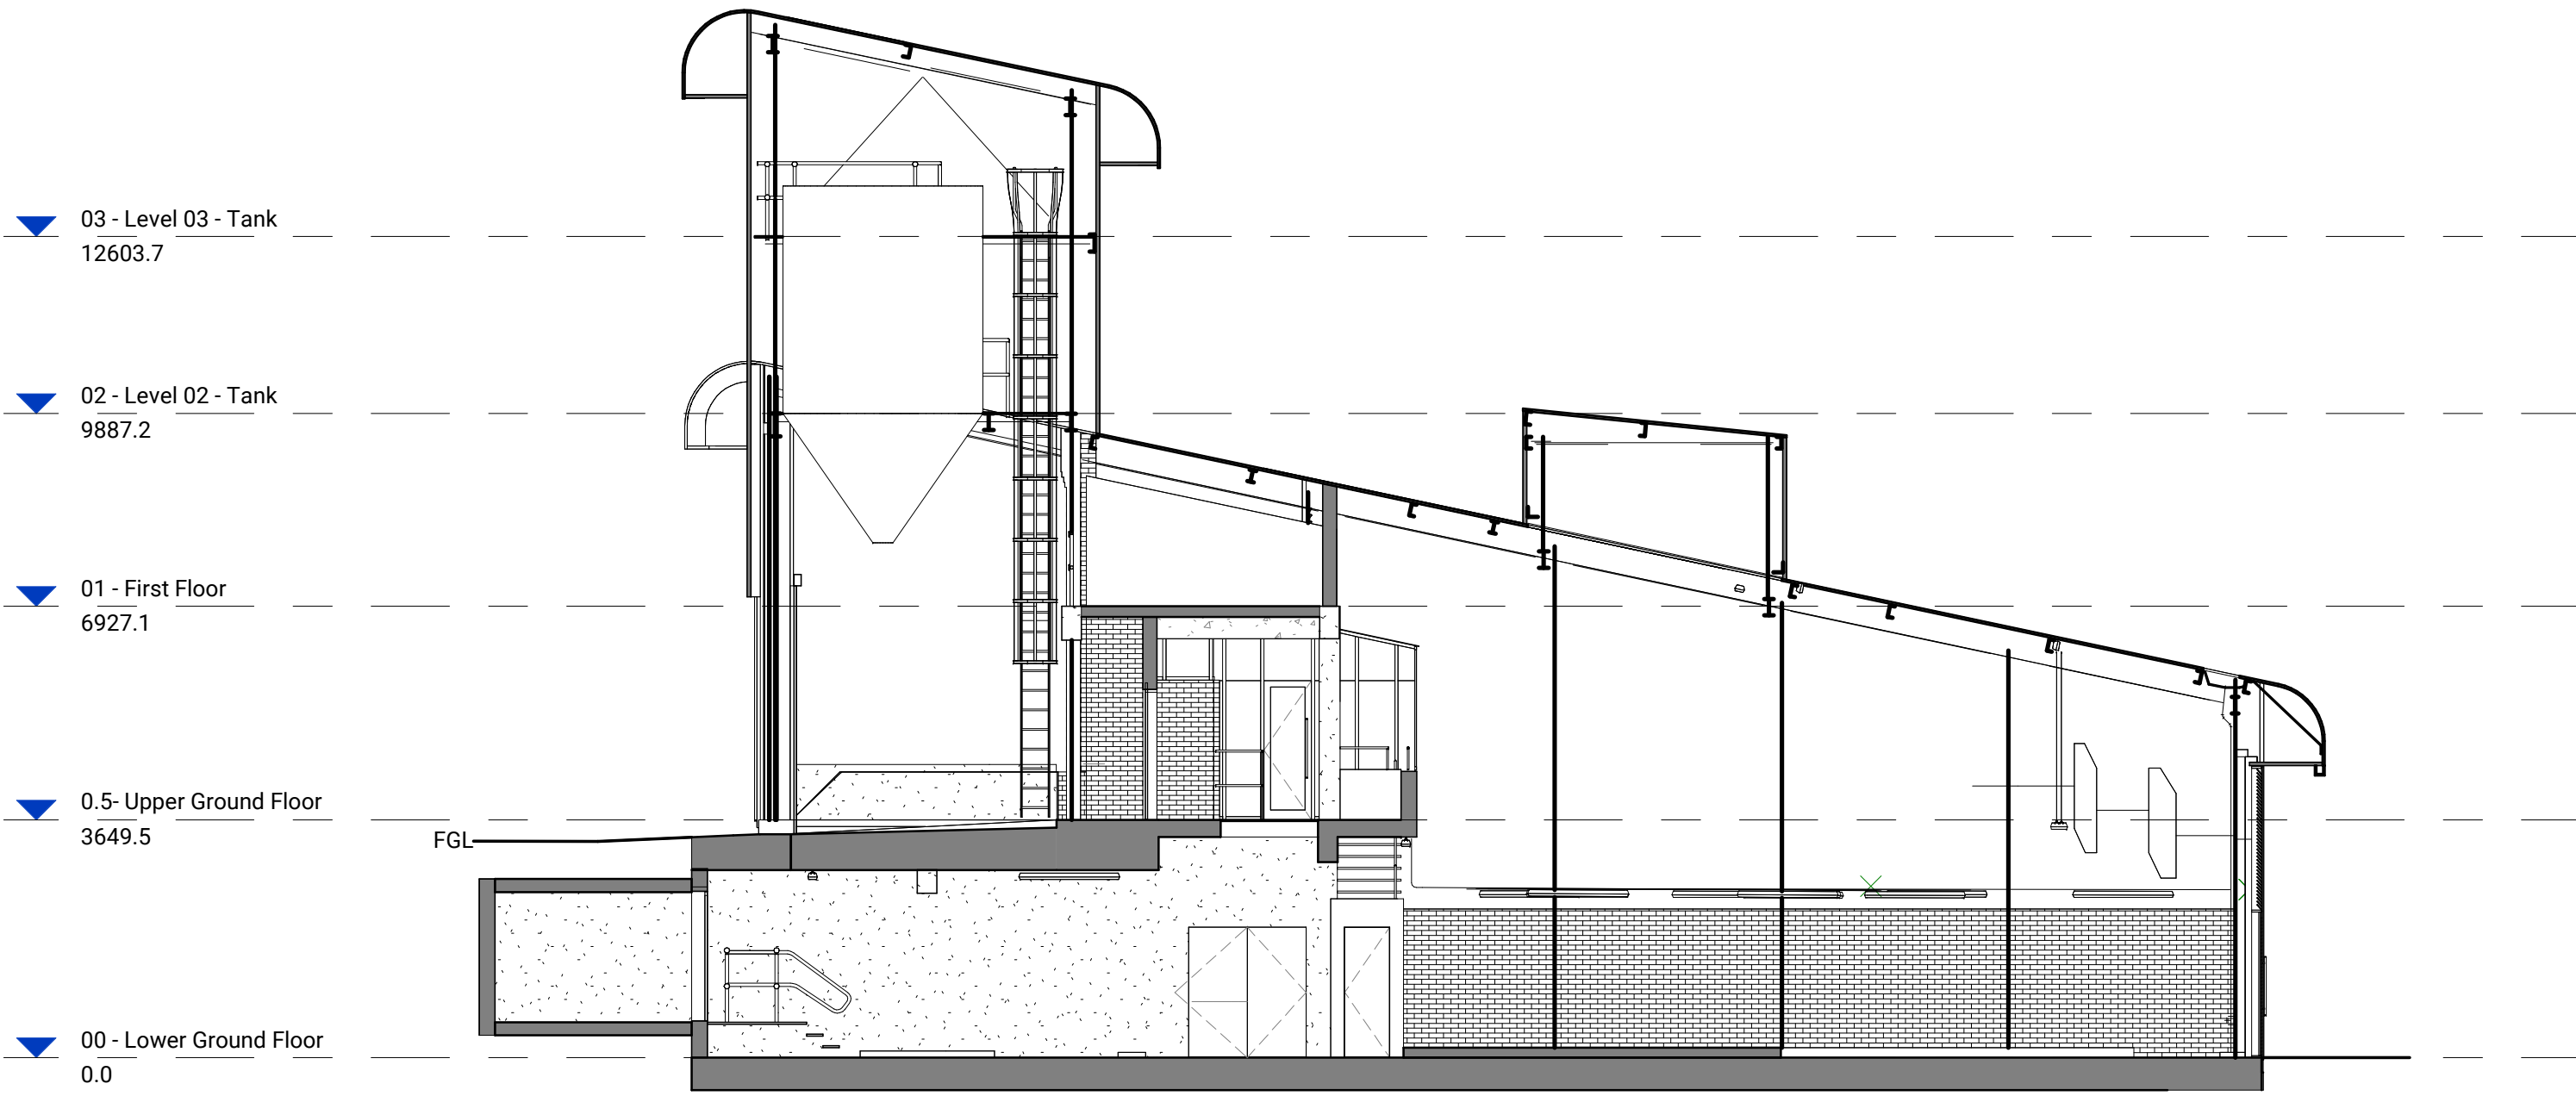


Existing Section AA - Planning
1 : 100

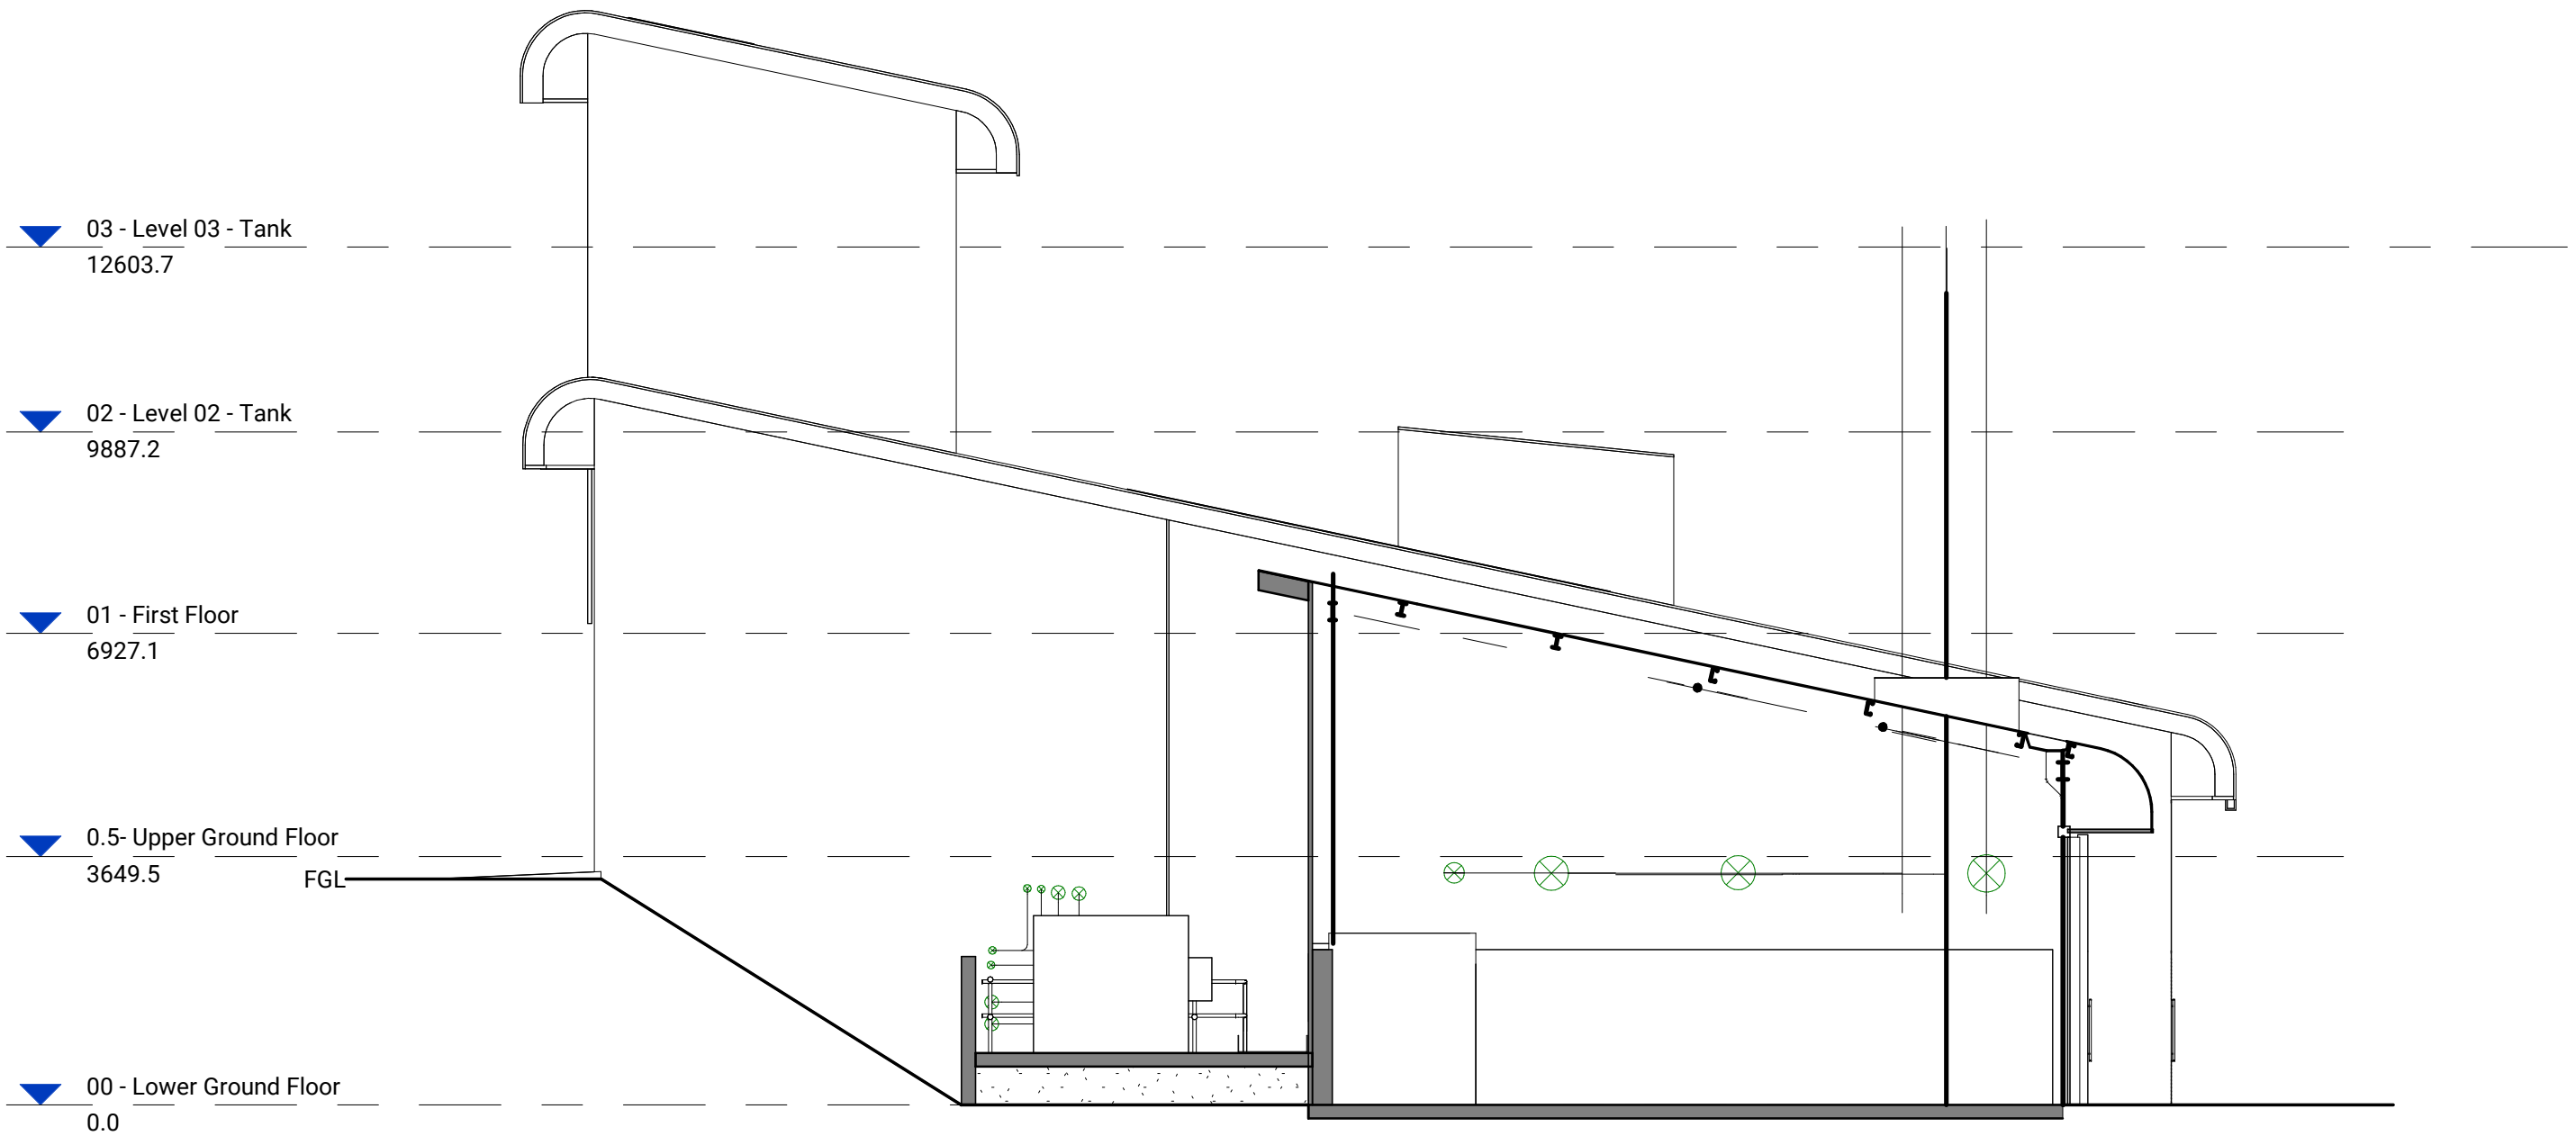

Existing Section CC - Planning
1 : 100

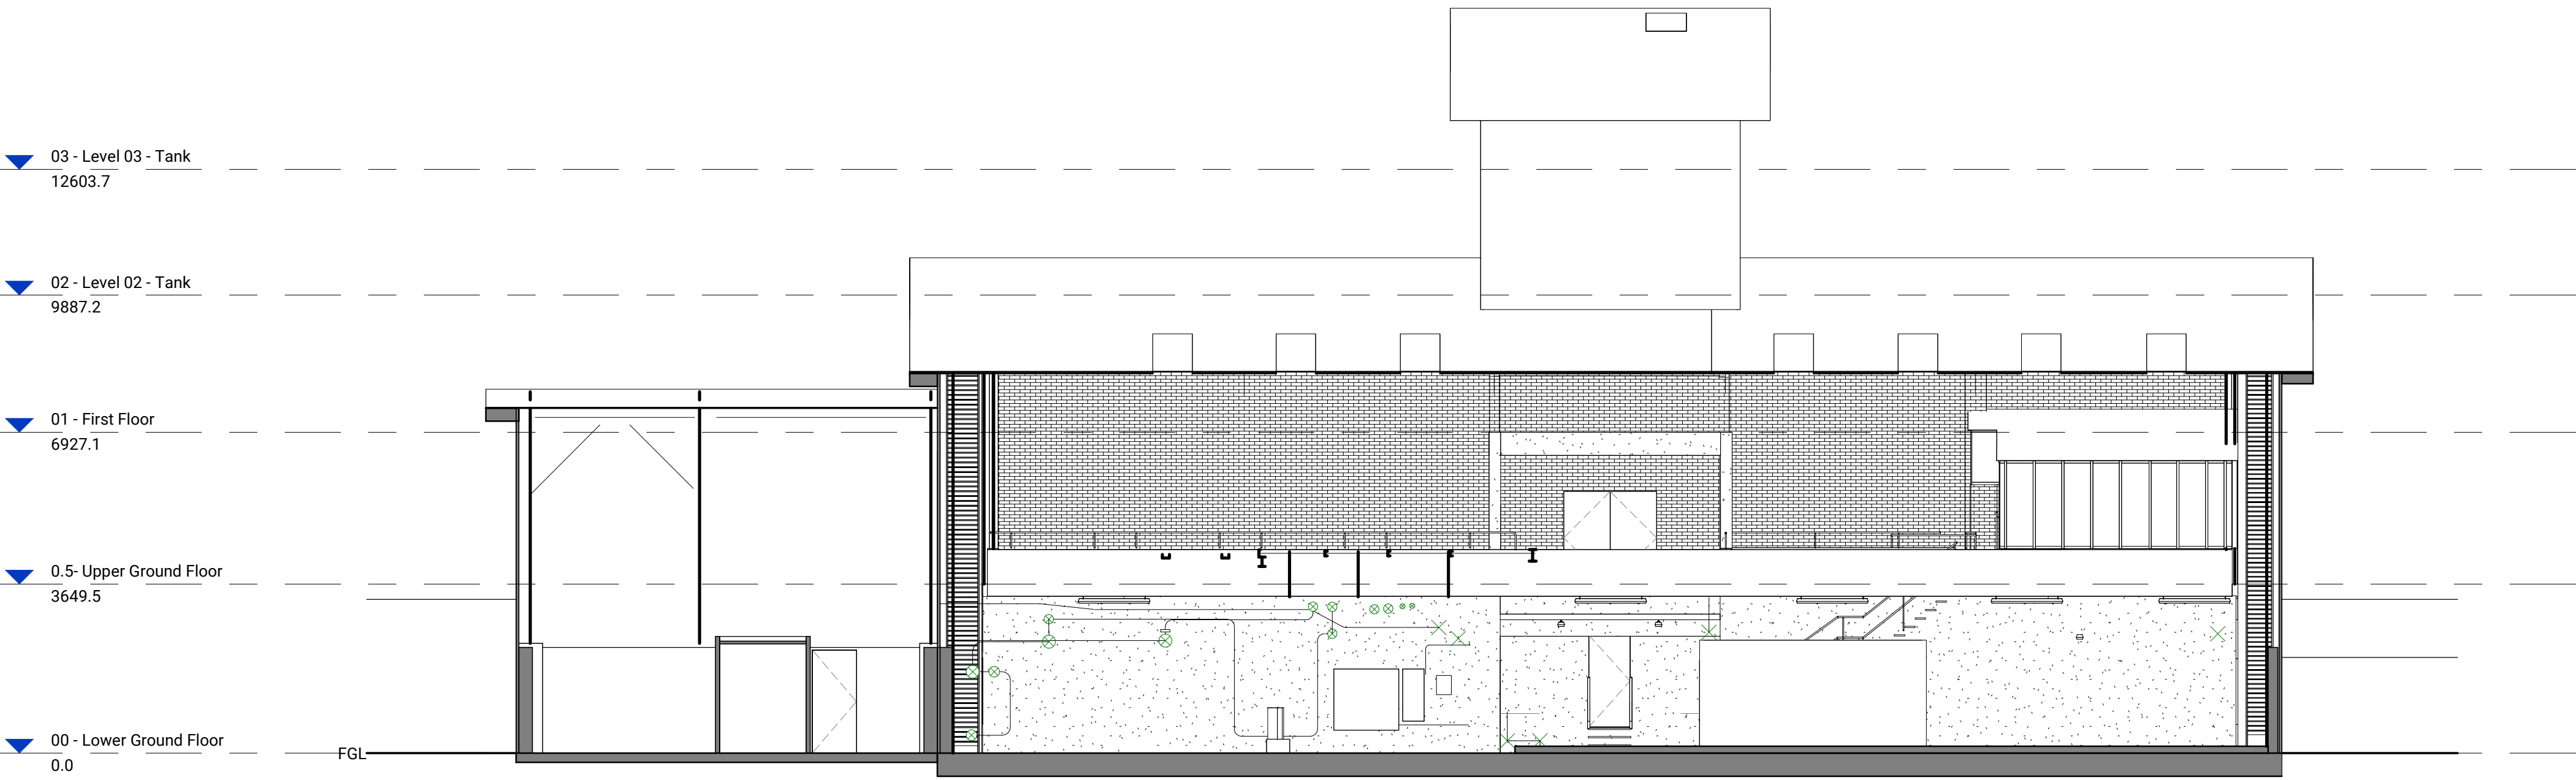

Existing Section BB - Planning
1 : 100

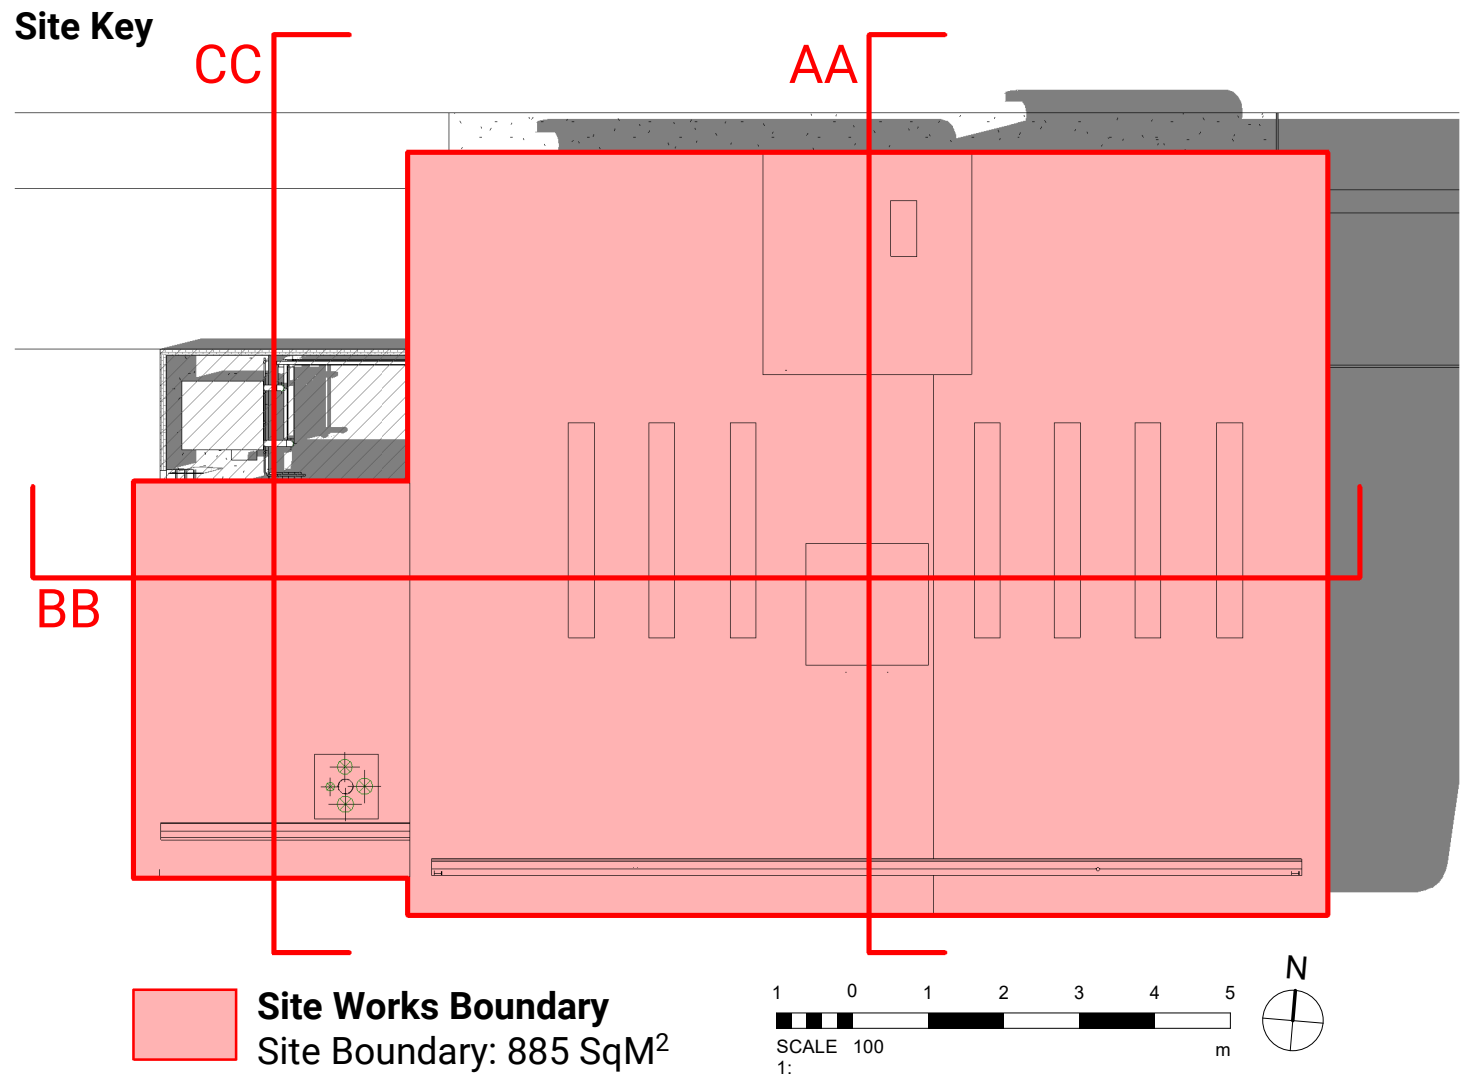

GENERAL NOTES:

DAY Architectural Ltd accepts no responsibility for any costs, losses or claims whatsoever arising from these drawings, specifications and related documents unless there is full compliance with the Client or any unauthorised user of the following:

1. All boundaries, dimensions and levels are to be checked on site before construction and any discrepancies reported to the Architect / Designer.
2. Partial Service: Any discrepancies with site or other information is to be advised to the Architect / Designer and direction and / or approval is to be sought before the implementation of the detail.
3. Block and site plans are reproduced under license from the Ordnance Survey.
4. Do not scale this drawing.
5. For the purpose of coordination, all relevant parties must check this information prior to implementation and report any discrepancies to the Architect / Designer.

EXTERNAL MODEL REFERENCES

MEP MODEL REFERENCE | REVISION | ISSUE DATE
STRUCTURAL MODEL REFERENCE | REVISION | ISSUE DATE

N/A | N/A | N/A

N/A | N/A | N/A

P01
REV DESCRIPTION

ISSUE FOR PLANNING

14.11.25

DATE

SP

REV BY

SL

CHK BY

CLIENT
NCA

PROJECT
FGH Boiler House Re-Roof

DRAWING
Existing Sections

SCALE
As indicated @ A1

PROJECT
DAY
REVISION
17/11/25

DAY
XX
XX
DR
A
042110
P01

SUITABILITY
-
DRAWING STATUS
PLANNING

Information contained on this drawing is the sole copyright of DAY Architectural Ltd. and is not to be reproduced without their permission.

DAY

DAY Architectural Ltd.
Studio 1, Lancaster Buildings
77 Deansgate, Manchester, M3
2BW
T: 0161 834 9703
W: www.day-architectural.com