



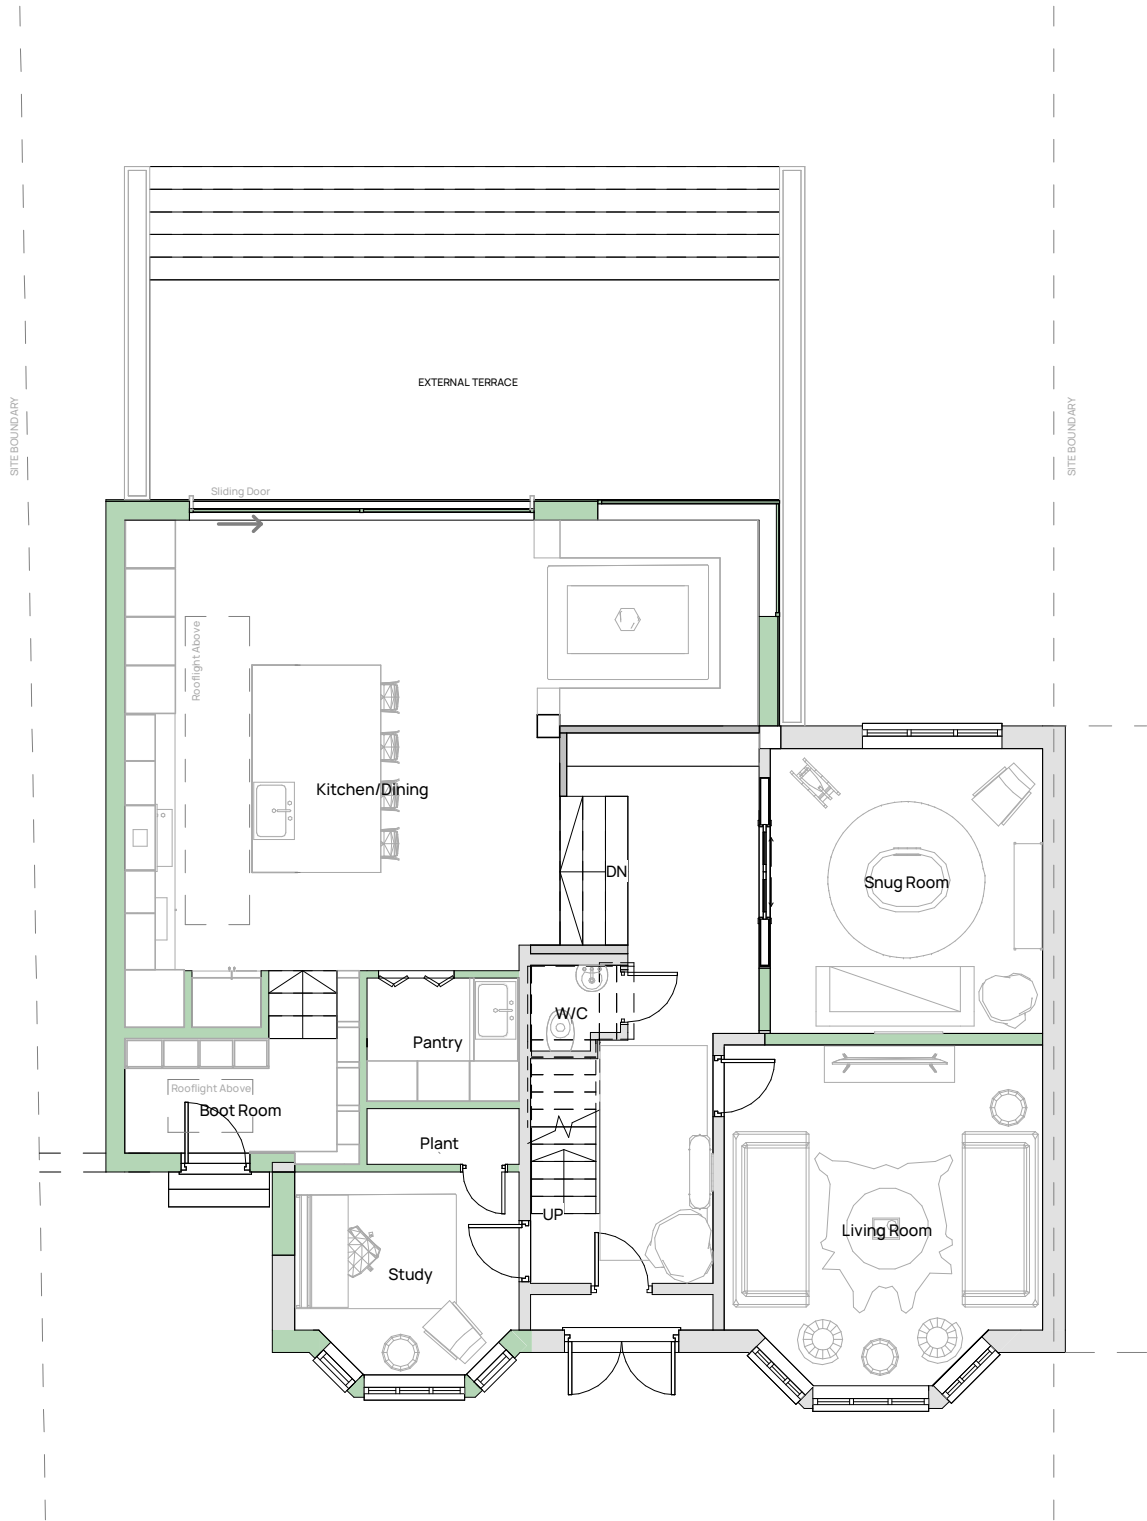

Proposed - Ground Floor
Scale 1:100



Proposed - First Floor
Scale 1:100

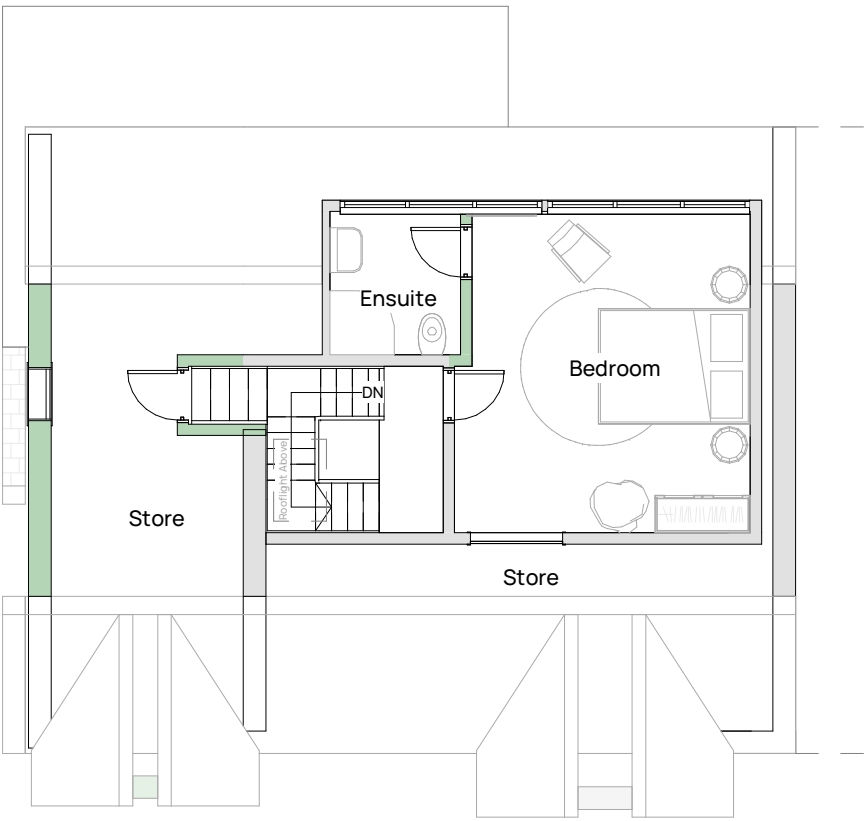

Proposed - Second Floor
Scale 1:100