


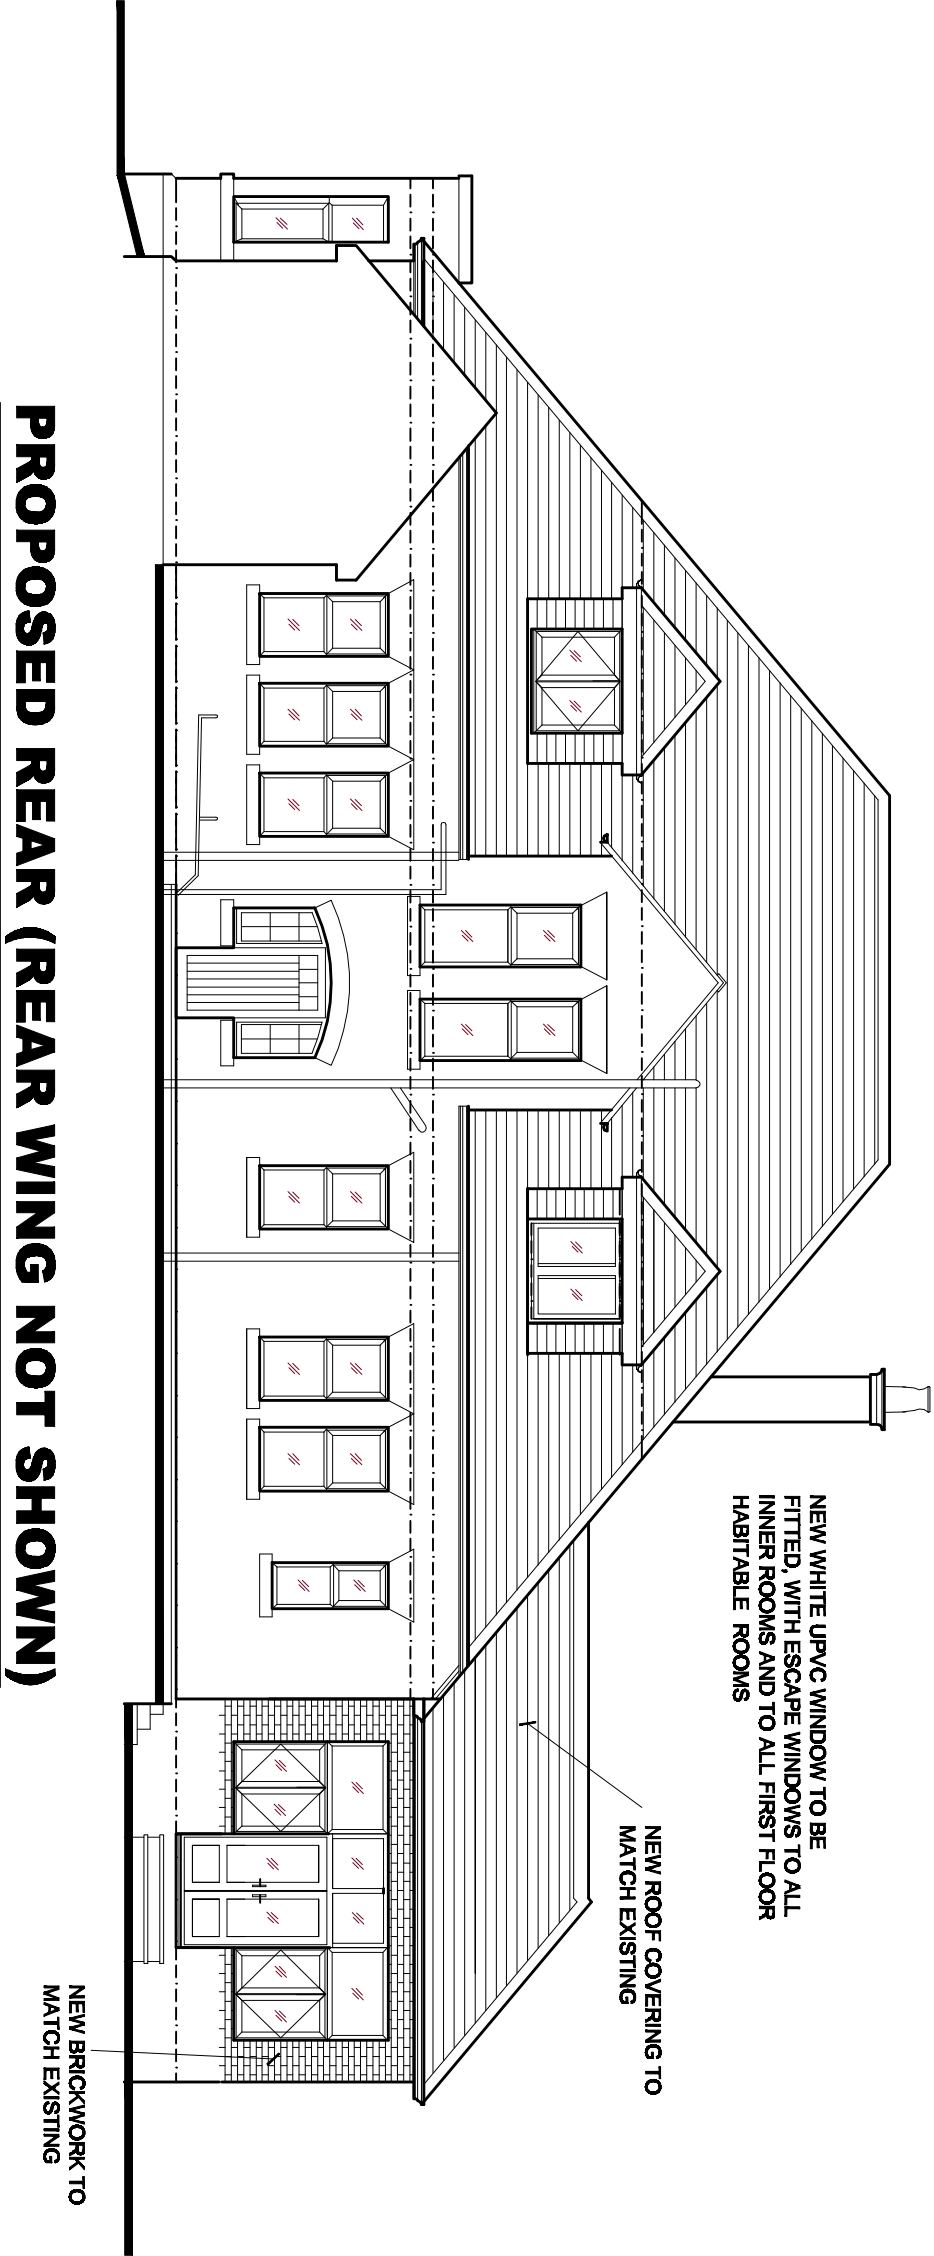

METRES
0 1 2
SCALE 1:100

REV	DESCRIPTION	DATE
HINDLEY BUILDING CONSULTANTS		
55 SOMERTON ROAD		
DESIGNS BOLTON BL2 6LN		
LIMITED TEL 01204 393142		
CHANGE OF USE TO HOUSE		
KNOWSLEY HOUSE		
KNOWSLEY ROAD		
AINSWORTH BOLTON		
BL2 5PT		
PROP. ELEVATIONS 3 OF 3		
DRAWN IC Jul'2020		
SCALE 1:100	SHEET 10	A3