



BOUNDARY ON SIDE TO N° 30

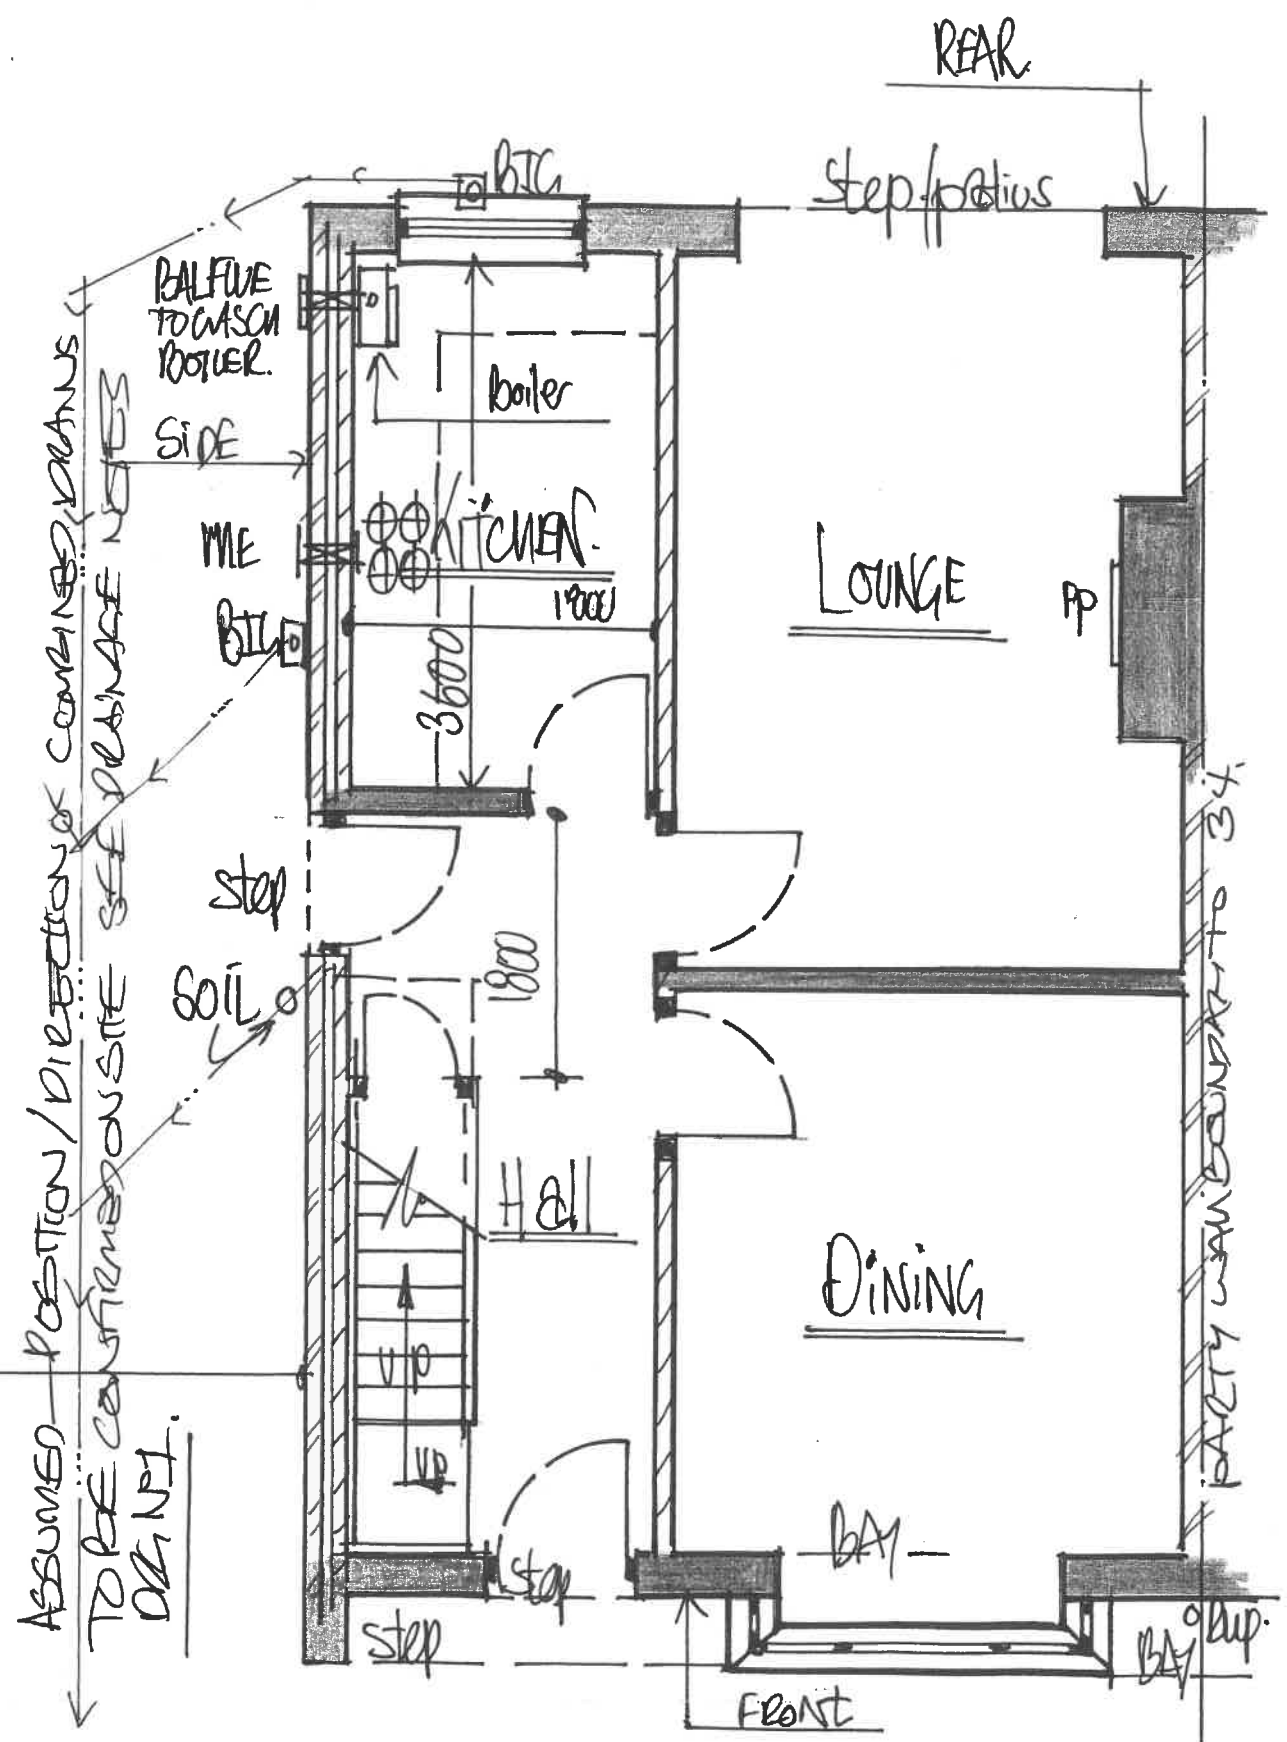

1:50 EXISTING GROUND FLOOR PLAN

SIDE BOUNDARY TO N° 30

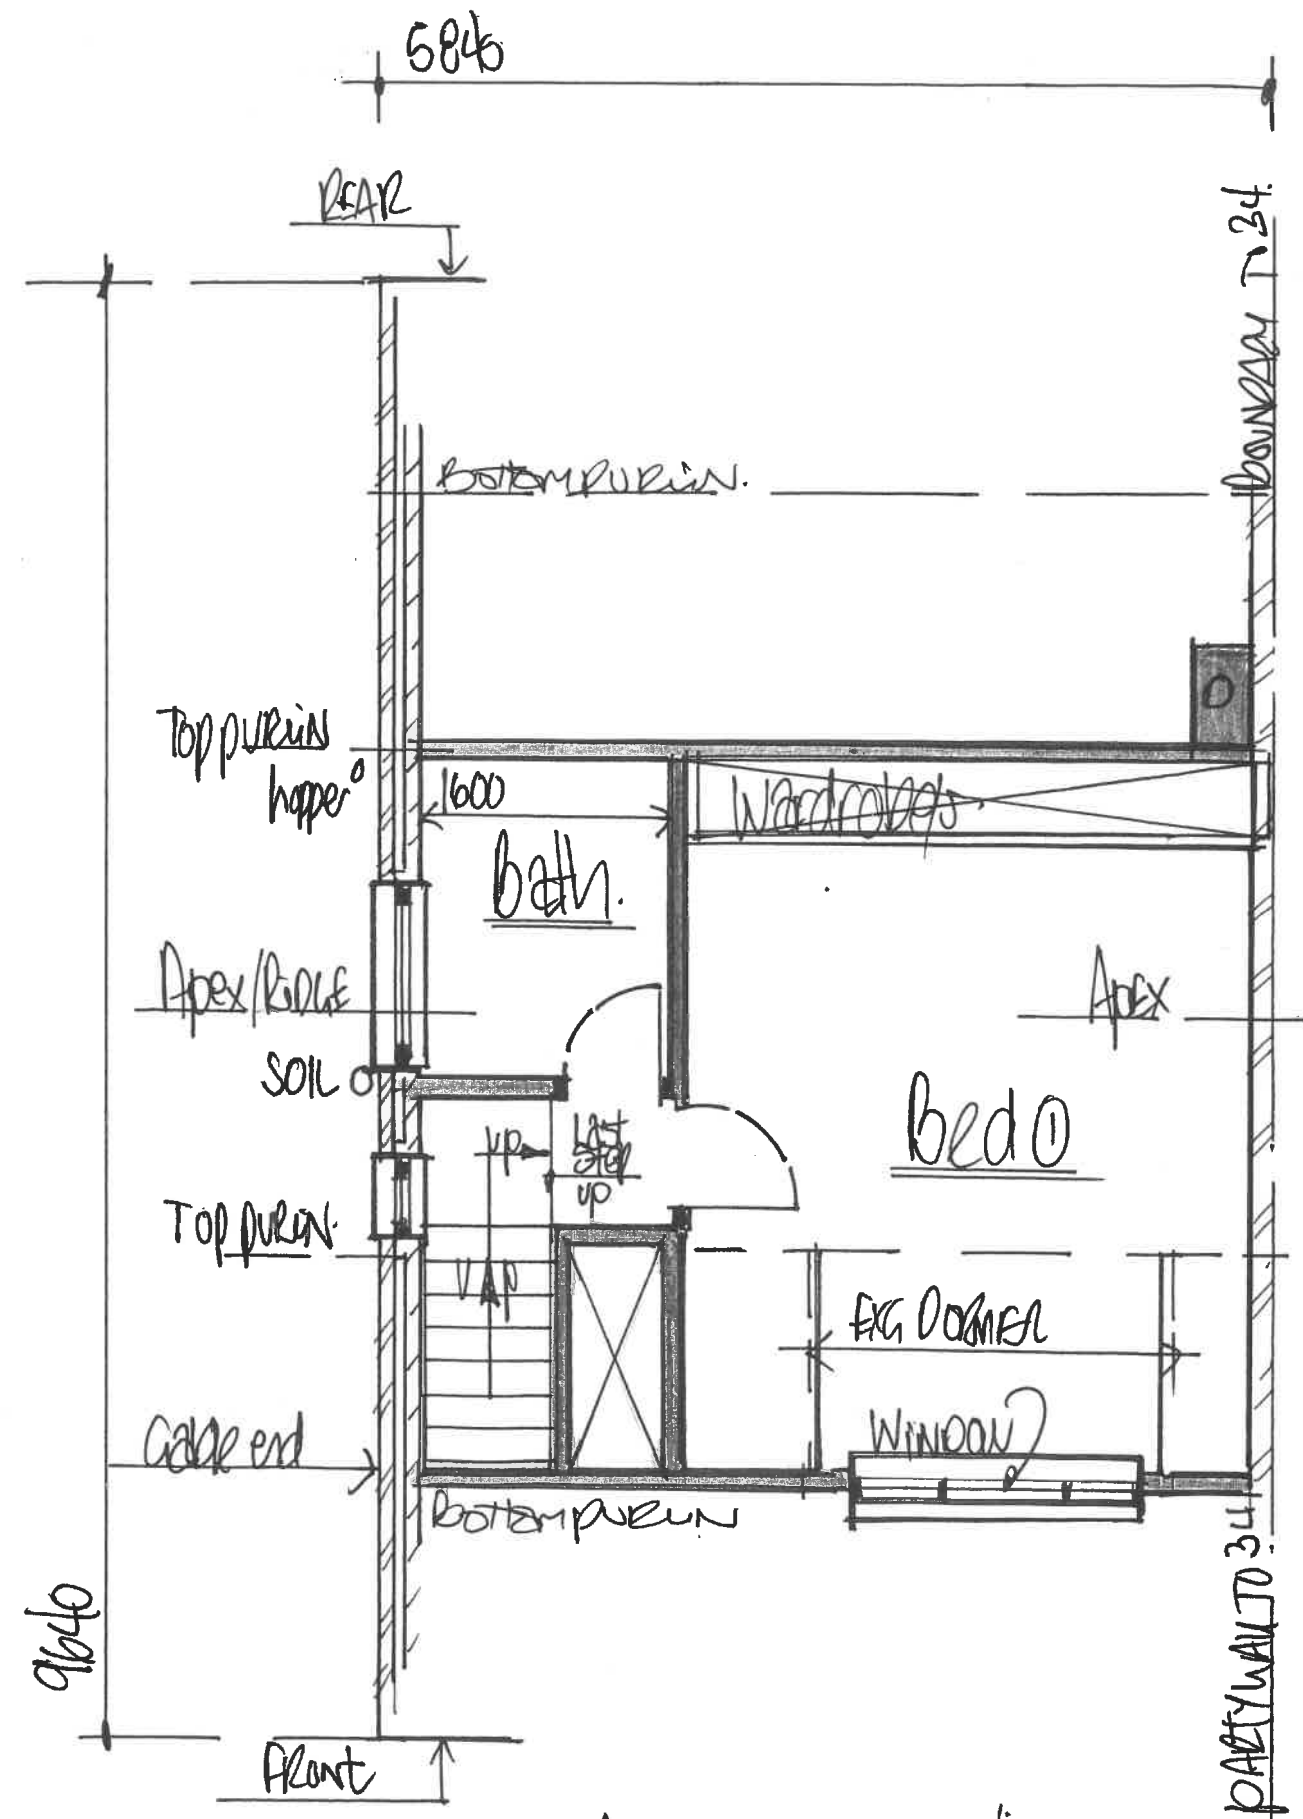

1:50 EXISTING '1ST FLOOR' PLAN