



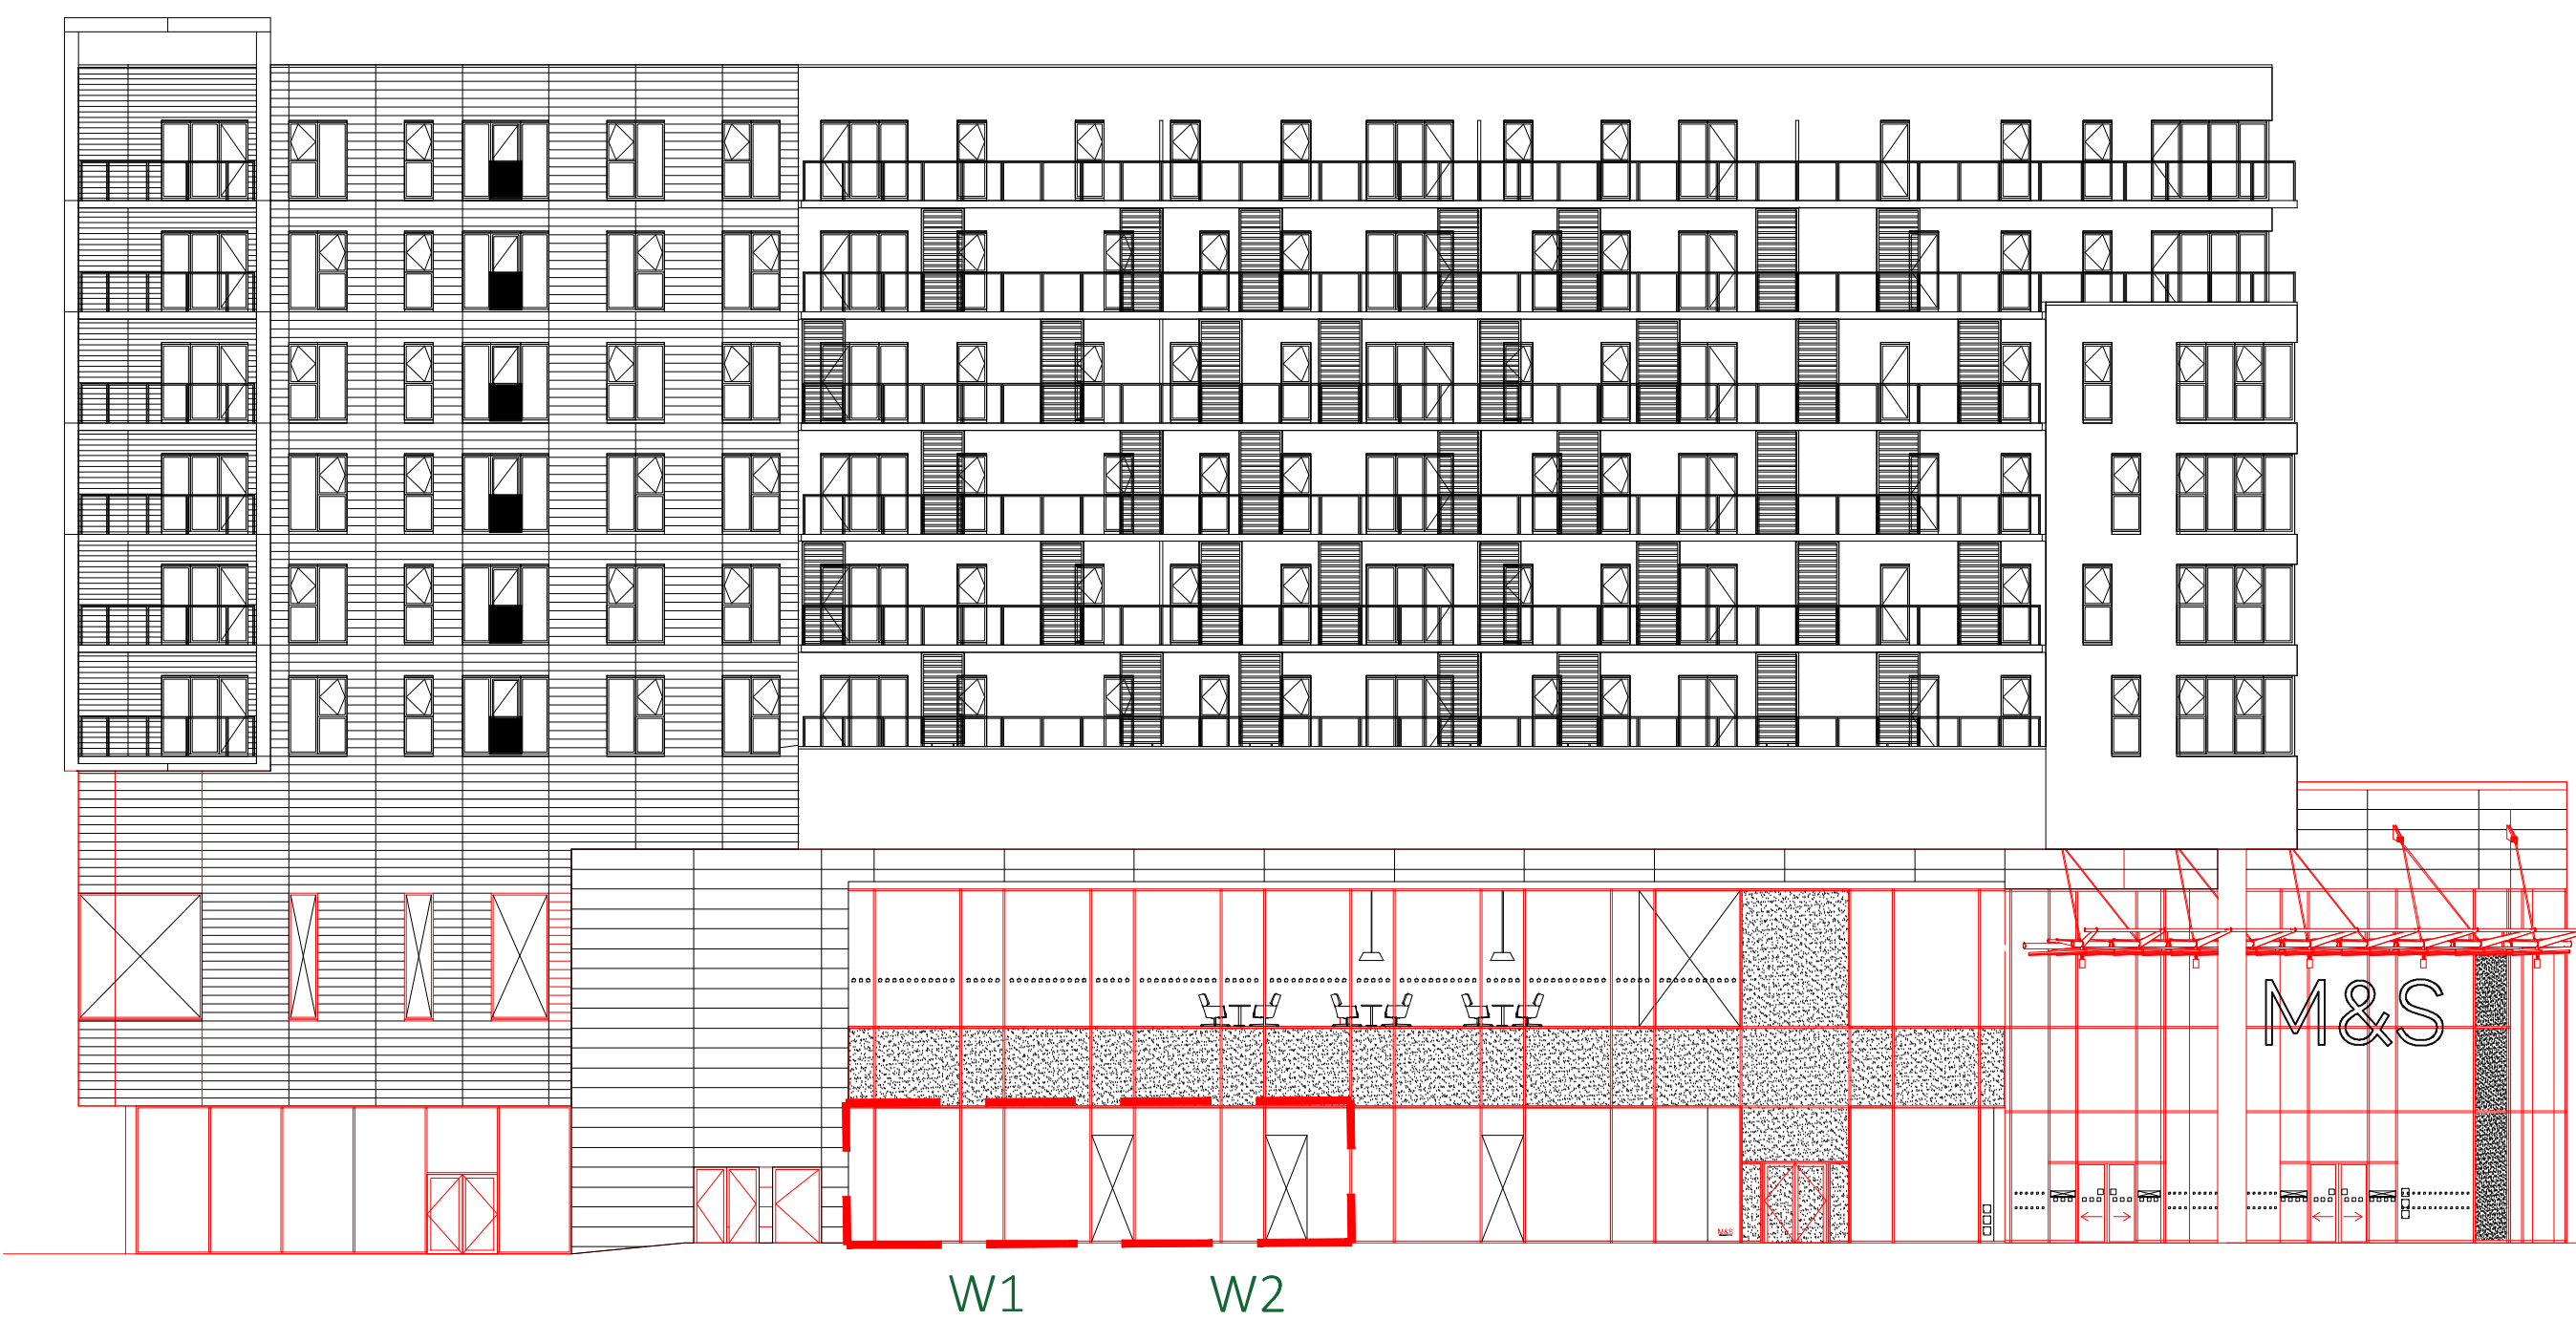

NORTH EAST (ST JOHNS SQUARE ELEVATION)
SCALE 1:200

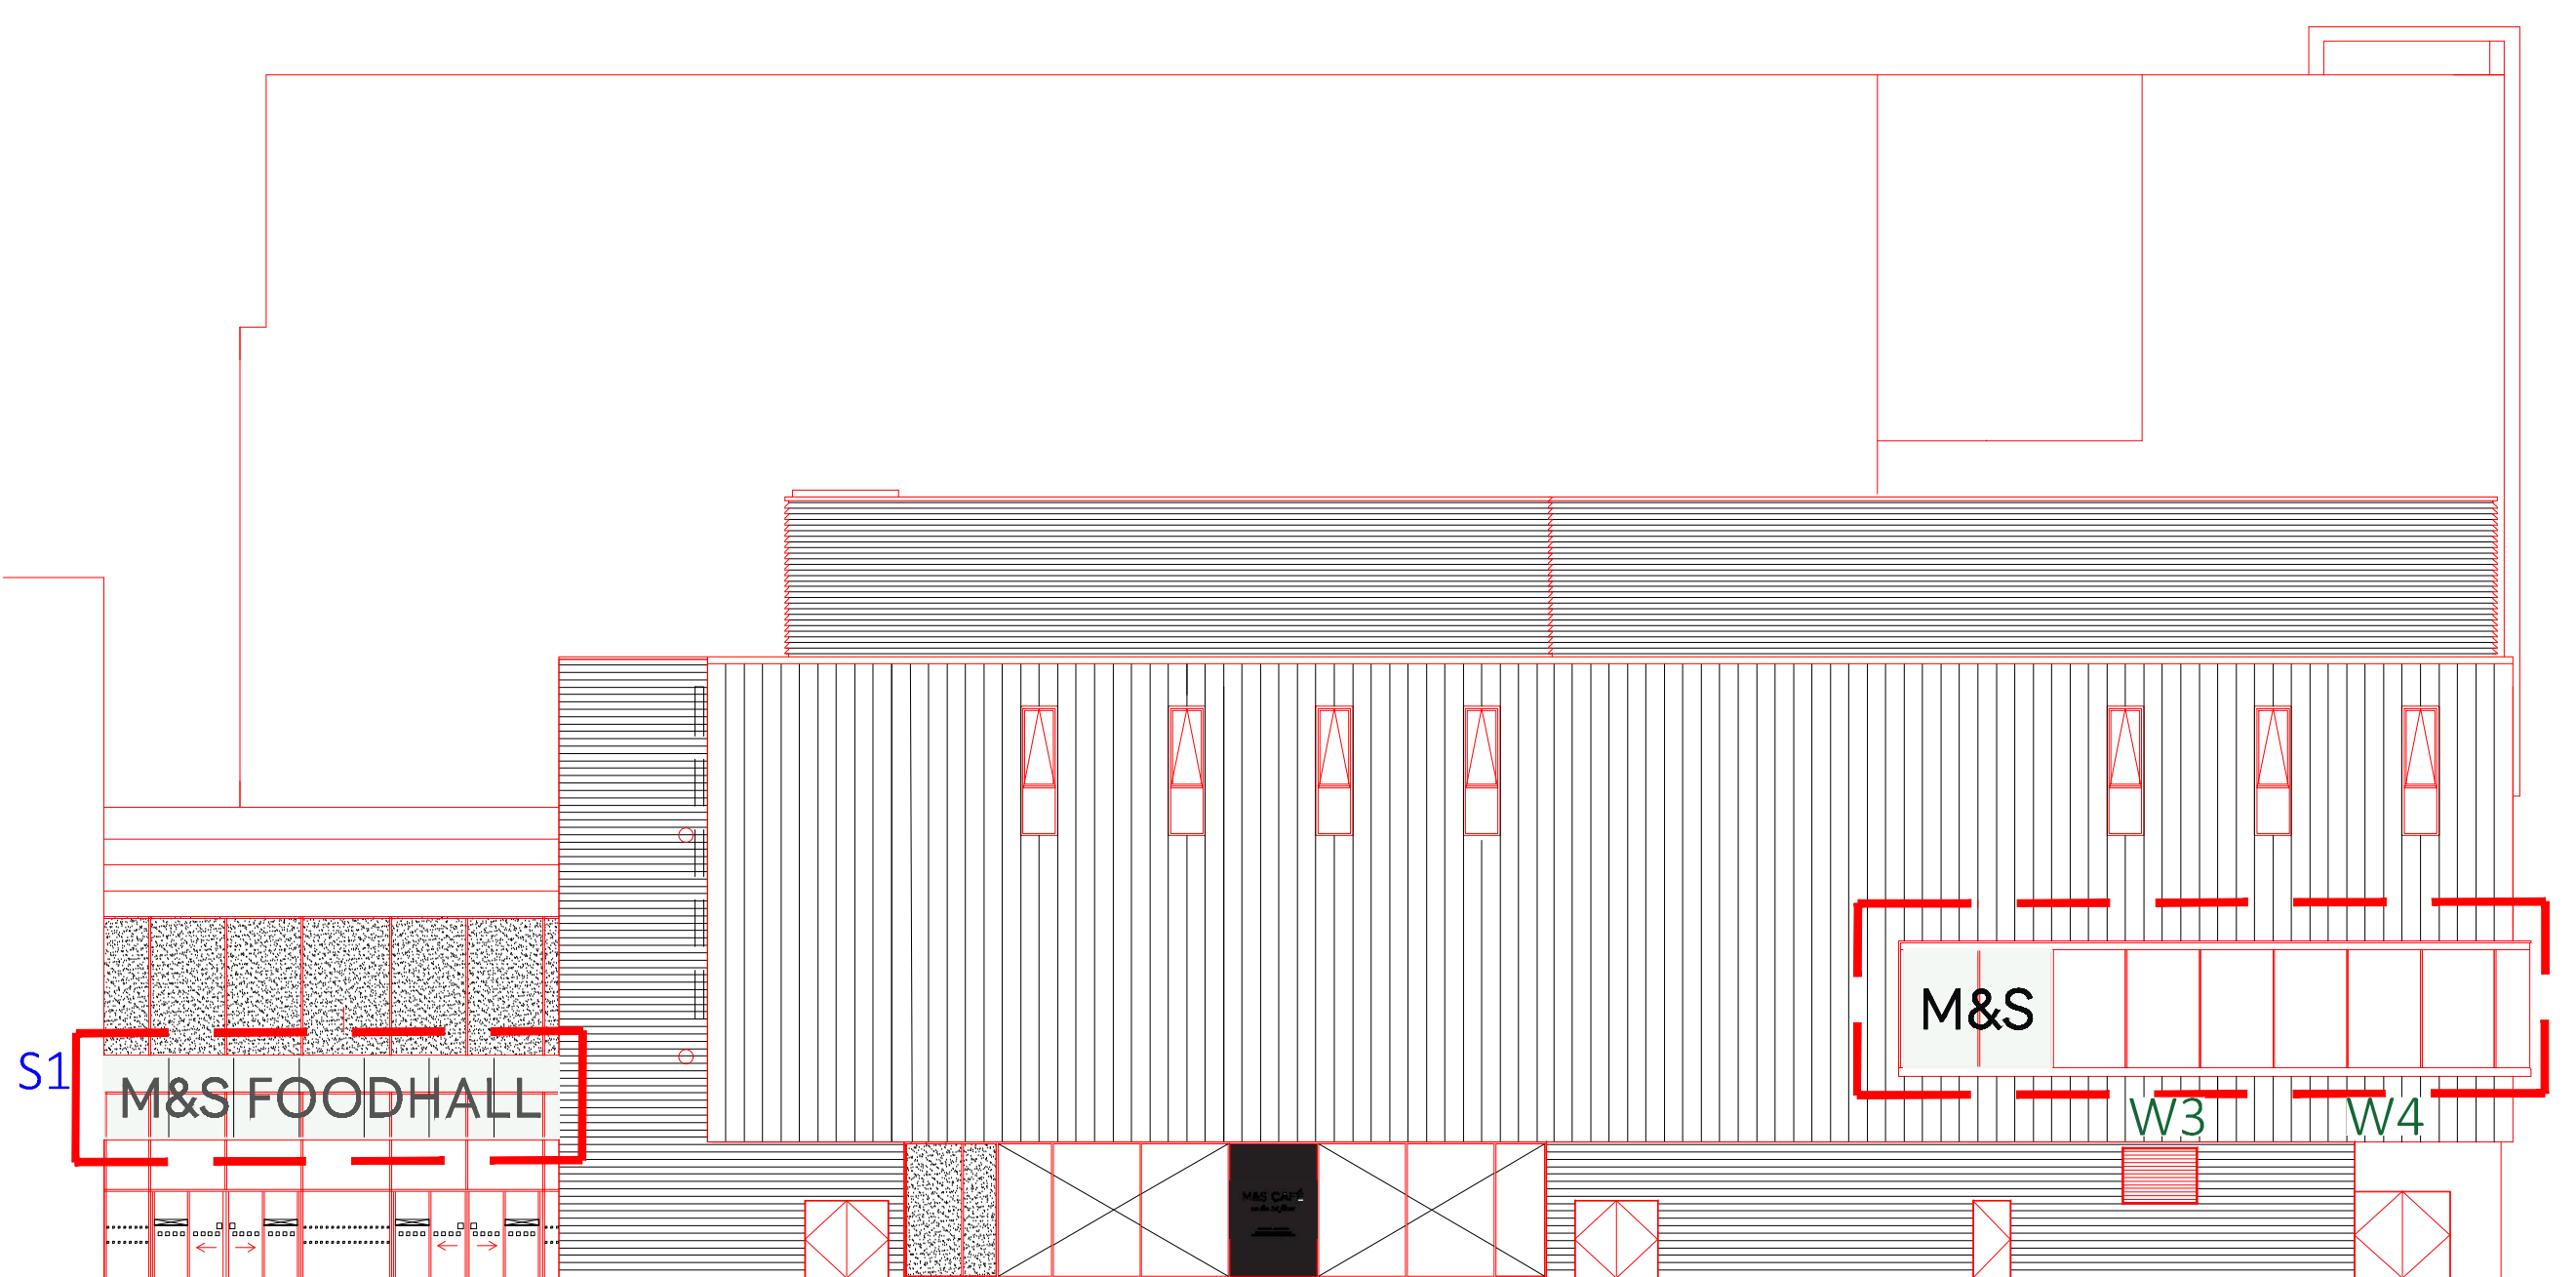


SOUTH WEST (DERBY WAY) ELEVATION
SCALE 1:200



SOUTH EAST (THE ROCK) ELEVATION
SCALE 1:200




EXISTING W1 AND W2

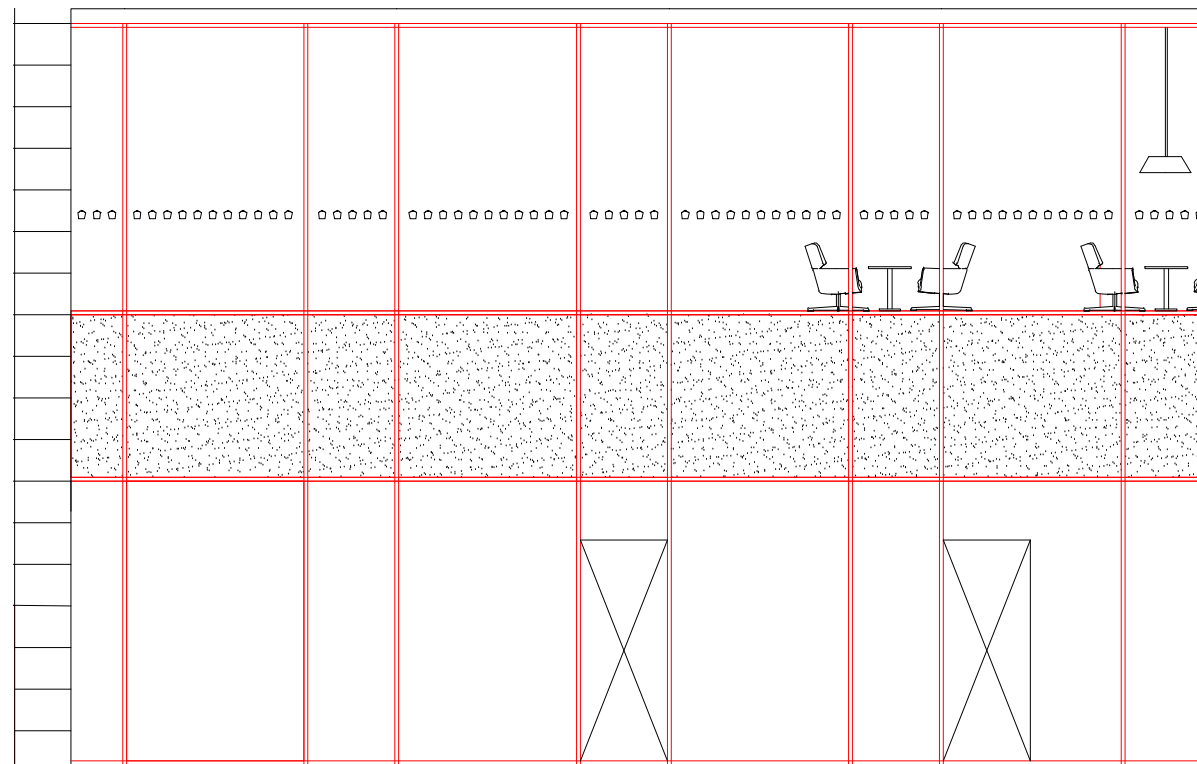


EXISTING W1 AND W2
SCALE 1:100



EXISTING W3 AND W4

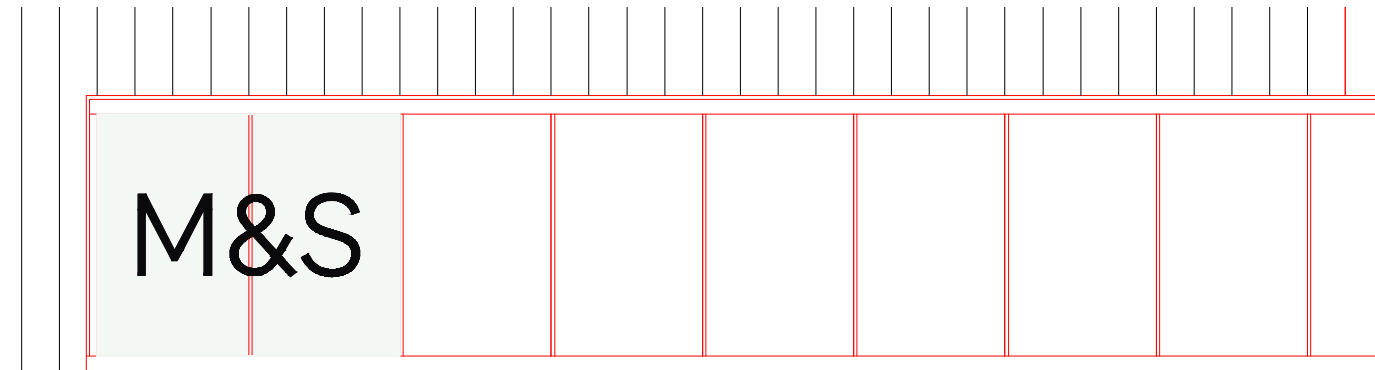

EXISTING W3 AND W4
SCALE 1:100

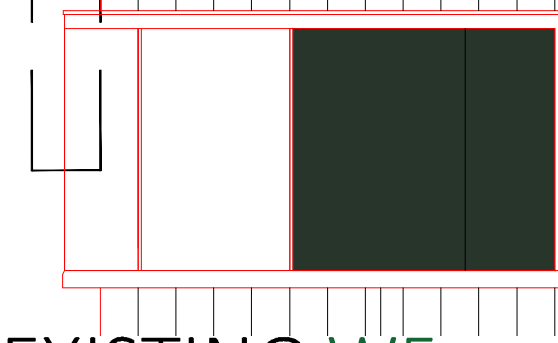


EXISTING W5
SCALE 1:100




EXISTING FASCIA SIGN S1




EXISTING FASCIA SIGN S1
SCALE 1:100

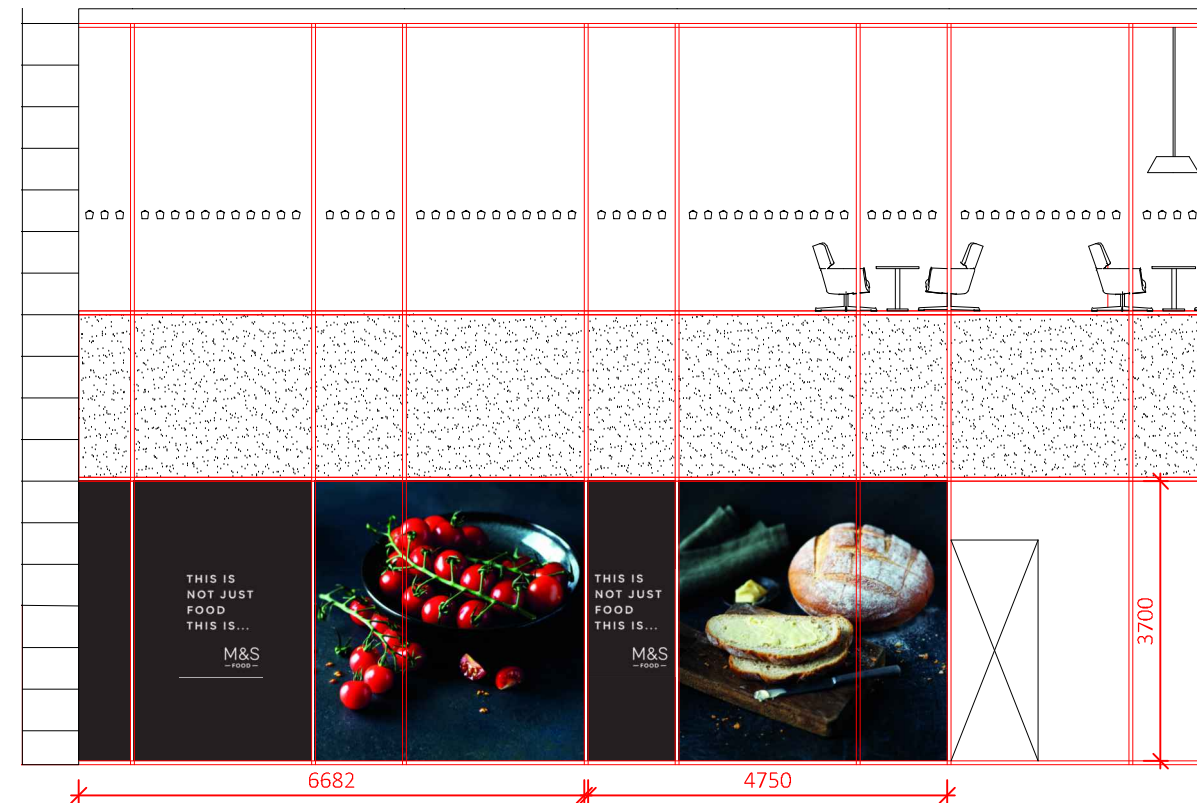

PROPOSED W1 AND W2
SCALE 1:100

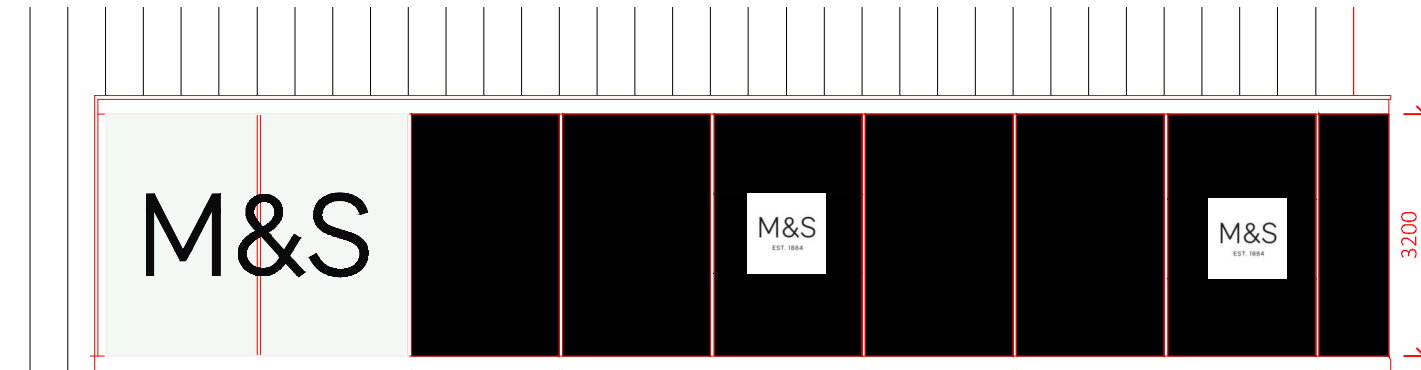


PROPOSED W3 AND W4
SCALE 1:100

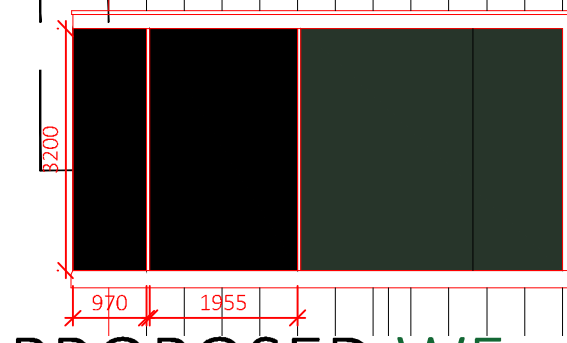

PROPOSED W5
SCALE 1:100



PROPOSED FASCIA SIGN S1
SCALE 1:100
NOTE: Sign dimensions to be site checked by contractor prior to manufacture of sign.

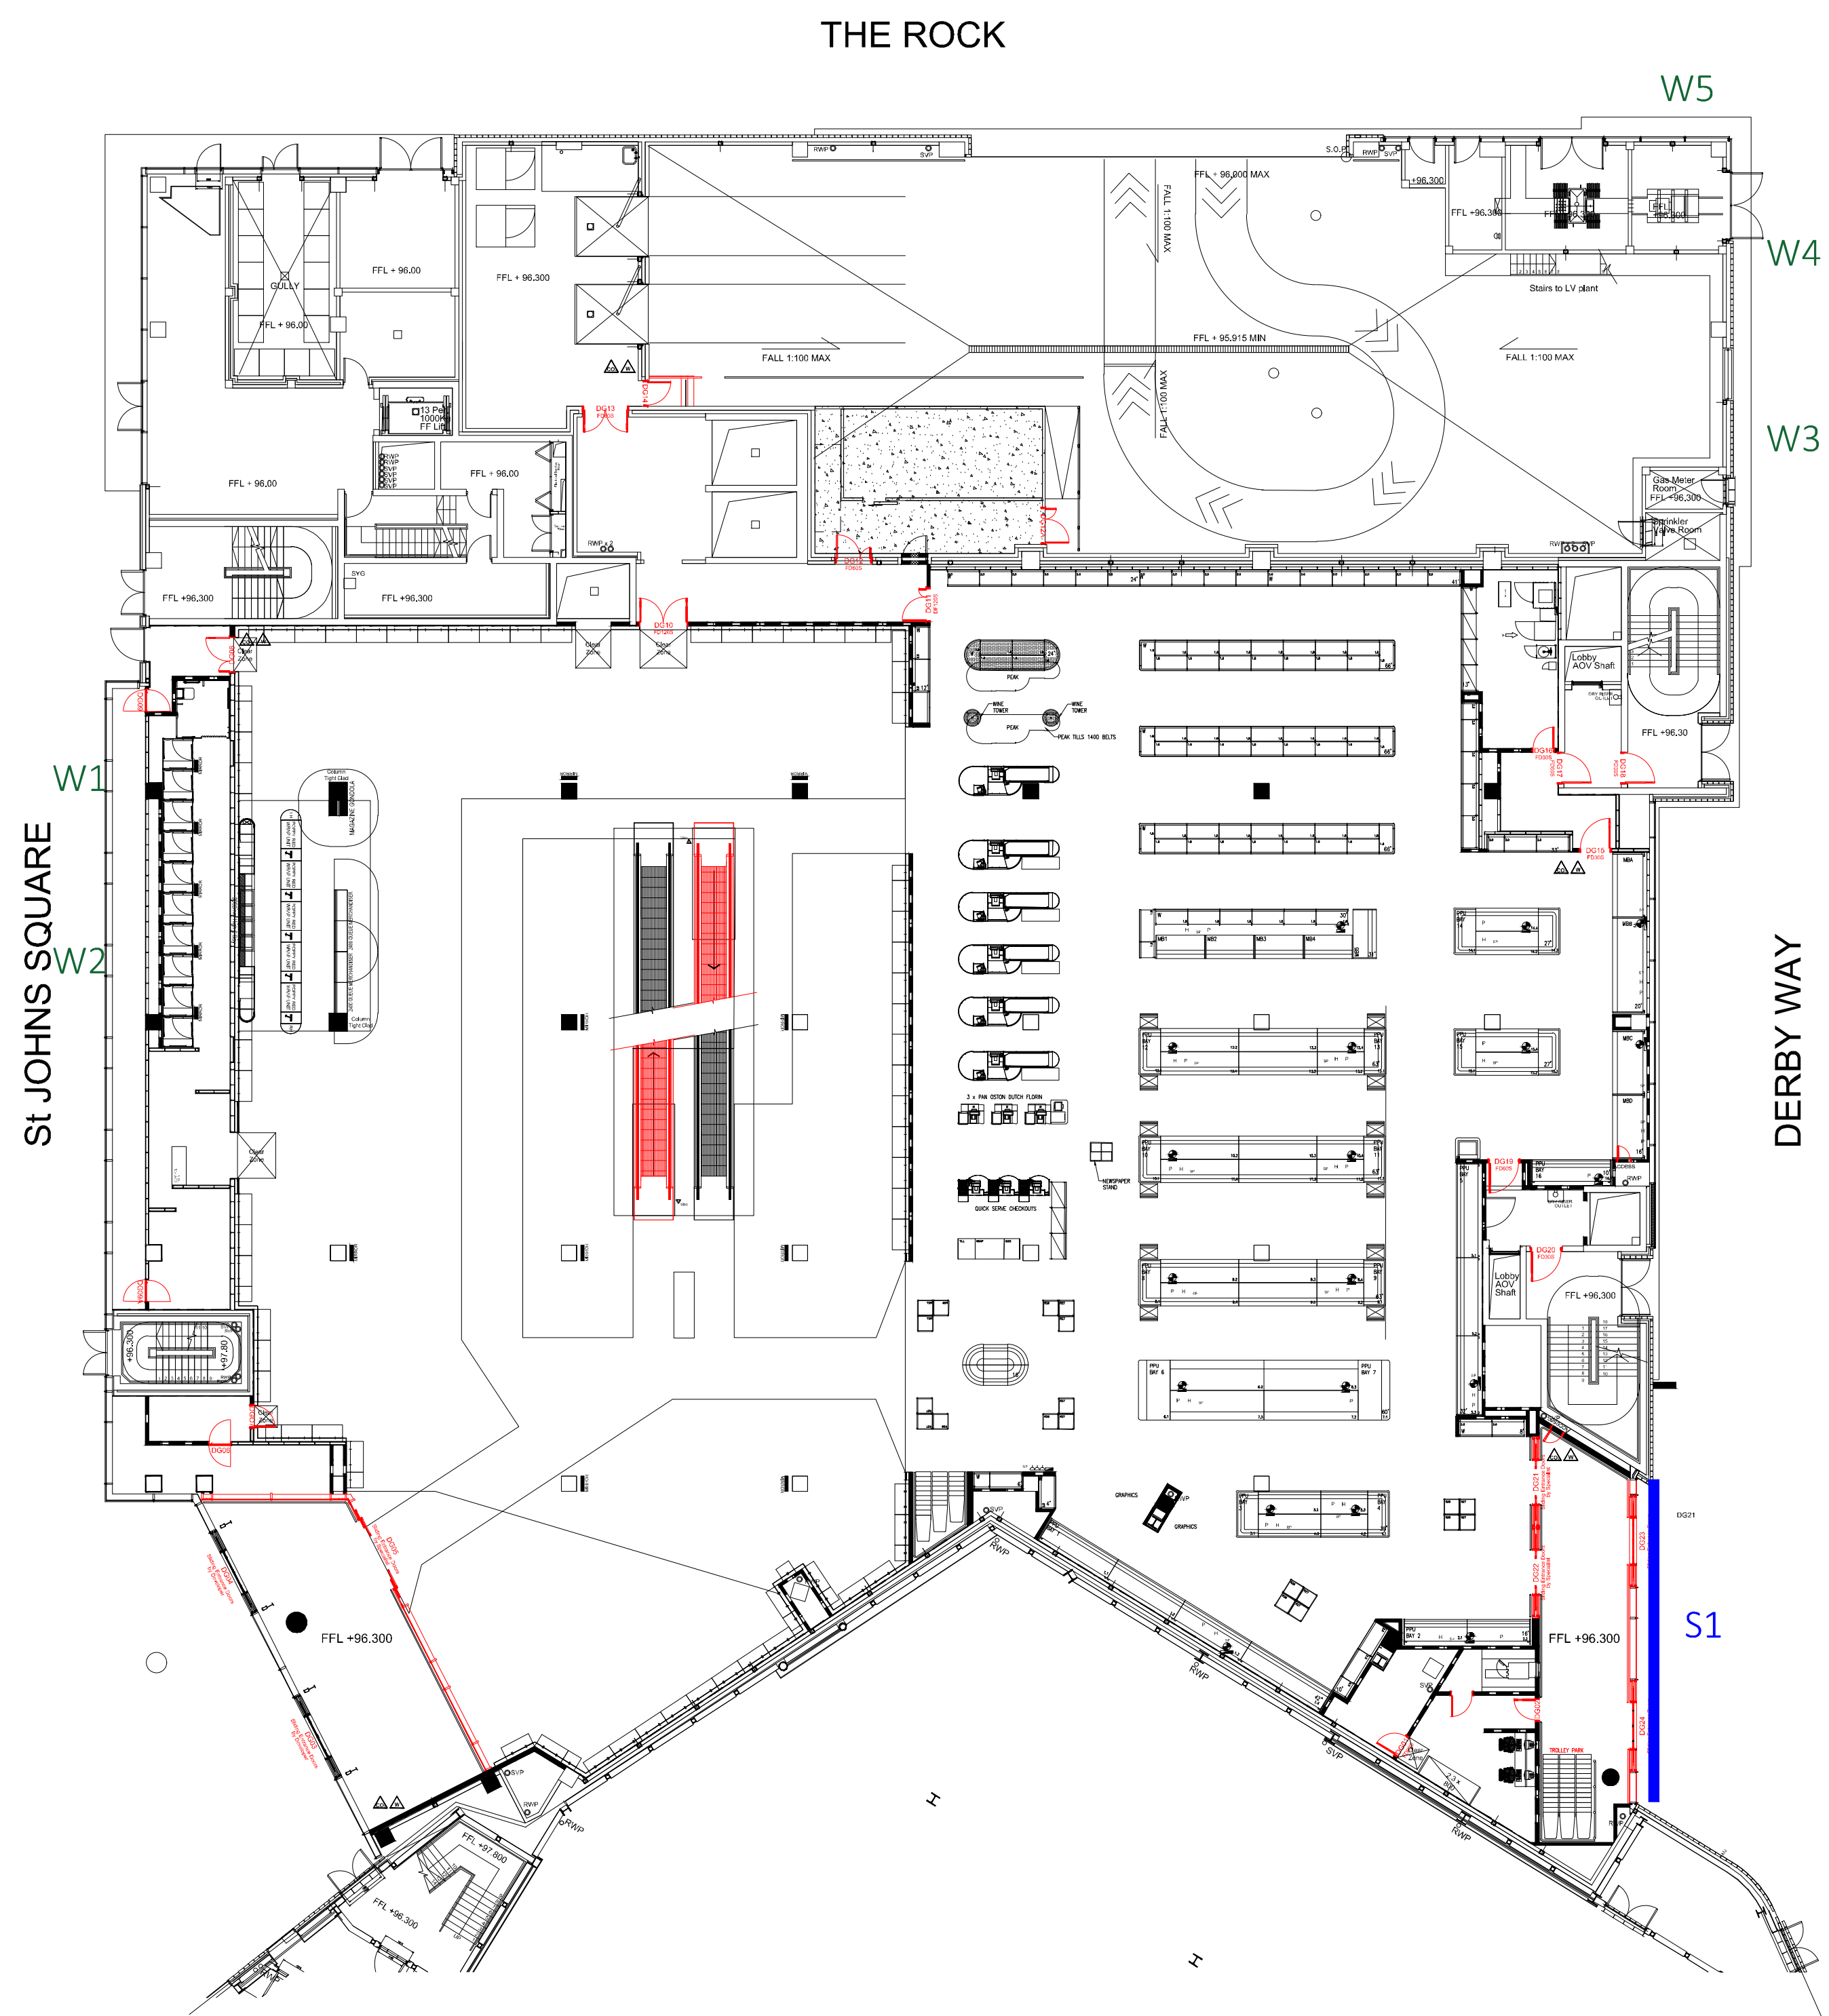

LOCATION PLAN
SCALE 1:200

INDIVIDUAL 3D LETTERS

(face illuminated fascia signs as shown on elevation)
illumination to 3d text to comply with part 1, sized as detail.

Lamp colour 5000k min/max. Illumination to be spread evenly within the lettering (by means of white led's) to provide even spread of light across the surface of the sign, no shadowing to occur from the lettering fixings.

Lettering: 3d lettering to have 10mm Black opal perspex letter front (ref: polar frost s2 030). Descender sl/steel letter returns and backs stoved matt white internally, externally ub25 gloss black 9005.

Signage fixed back to building using discreetly placed contemporary brackets and fixings to structural engineer approval.

NOTE: illumination level of led's within lettering to be 600 candelas.

Allow for making good any damage to existing fascia's when removing old signs and re-spraying to match existing colour.

GENERAL NOTE:

Each signage manufacturer must complete their own set of project specific design drawings for approval by the m&s design team. The details material finishes and quality expected are clearly indicated. These must be adhered to without deviation. It will be assumed by m&s that all manufacturers are aware of this specification and that it is being followed exactly. No deviations will be accepted unless agreed in advance by the m&s design team.

W1

New window vinyl installed. Dimensions shown are indicative and signage contractor to complete site measure prior to manufacture.

Artwork ref:
• TIN_lookup_Tall.ai
• P1-Produce.jpg

W2

New window vinyl installed. Dimensions shown are indicative and signage contractor to complete site measure prior to manufacture.

Artwork ref:
• TIN_lookup_Tall.ai
• P2-Bread.jpg

W3

New window vinyl installed. Dimensions shown are indicative and signage contractor to complete site measure prior to manufacture.

Artwork ref:
• N/A BLACK COLOUR
• Window_Plaque.ai

W4

New window vinyl installed. Dimensions shown are indicative and signage contractor to complete site measure prior to manufacture.

Artwork ref:
• N/A BLACK COLOUR
• Window_Plaque.ai

W5

New window vinyl installed. Dimensions shown are indicative and signage contractor to complete site measure prior to manufacture.

Artwork ref:
• N/A BLACK COLOUR

P03	plaza sign, 100mm x 100mm, 100mm x 100mm	M&S/COB
P04	plaza sign, 100mm x 100mm, 100mm x 100mm	M&S/COB
P05	plaza sign, 100mm x 100mm, 100mm x 100mm	M&S/COB

MARKS & SPENCER

PROJECT

M&S BURY THE ROCK

TITLE

PROPOSED SIGNAGE DETAILS

DRAWING STATUS

APPROVED

DRAWN SF

SCALE As Indicated @ A0

DATE 01/11/21