
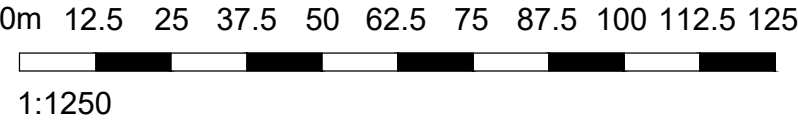


SITE LOCATION PLAN

SCALE 1:1250

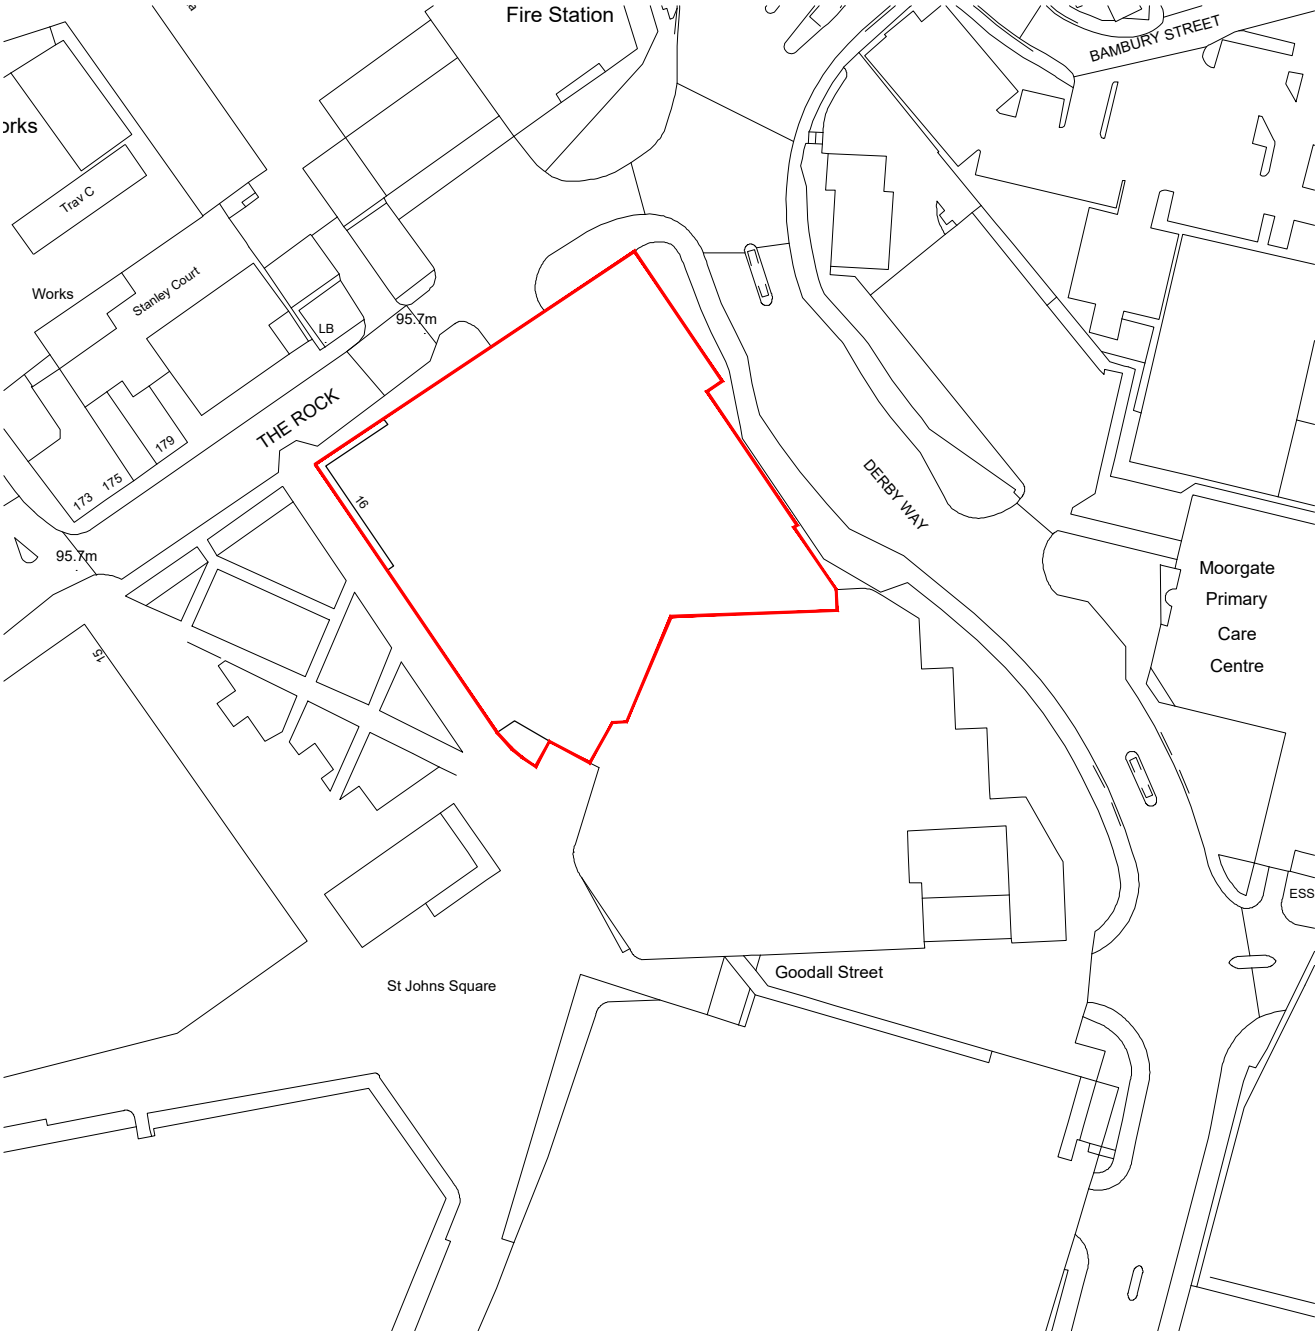


© Whittam Cox Architects - Disclaimer:

This drawing is copyright of WCEC Group Ltd trading as Whittam Cox Architects, and shall not be reproduced nor used for any other purpose without the written permission of the Architects. This drawing must be read in conjunction with all other related drawings and documentation. It is the contractors responsibility to ensure full compliance with the Building Regulations. Do not scale from this drawing, use figured dimensions only. It is the contractors responsibility to check and verify all dimensions on site. Any discrepancies to be reported immediately.

IF IN DOUBT ASK.

Materials not in conformity with relevant British or European Standards/Codes of practice or materials known to be deleterious to health & safety must not be used or specified on this project.

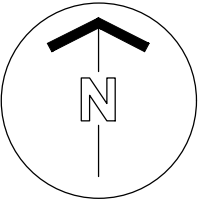

KEY:

APPLICATION BOUNDARY

No	Date	Description	Drwn/Chkd By
CLIENT			

MARKS & SPENCER

PROJECT

M&S BURY

TITLE

SITE LOCATION PLAN

DRAWING STATUS			
PLANNING			
DRAWN	MW	CHECKED	JDB
SCALE	1:1250 @ A3		
DATE	30/11/21		

Whittam Cox ARCHITECTS		Chesterfield / 01246 260261 London / 020 3388 0019 Leeds / 0113 468 2450 whittamcox.com	
JOB NO.	DRAWING NO.	REV	
210360	PL_02	-	