
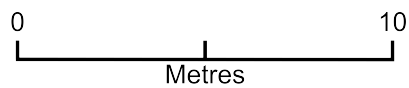


Construction of replacement timber framed agricultural buildings

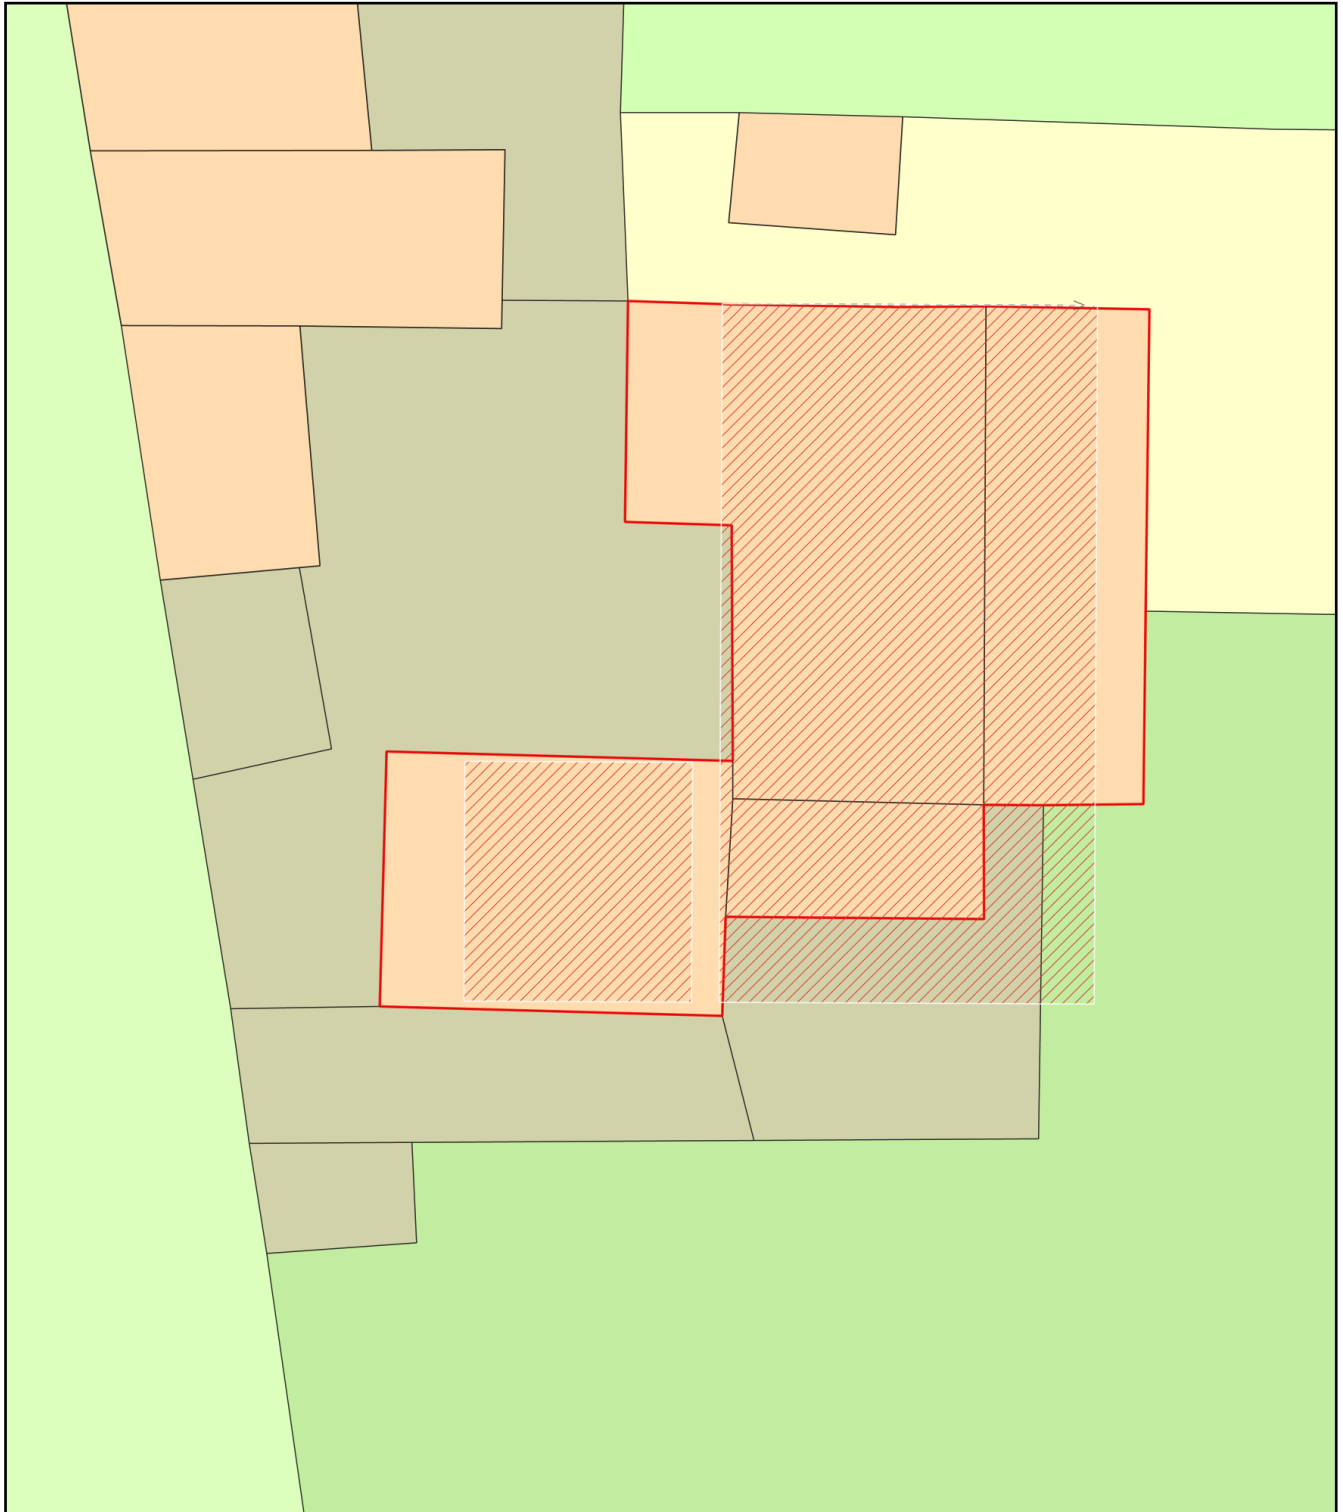

Plan Produced for: Sarah Hilditch

Date Produced: 21 Mar 2023

Plan Reference Number: TQRQM23080112438726

Scale: 1:200 @ A4