



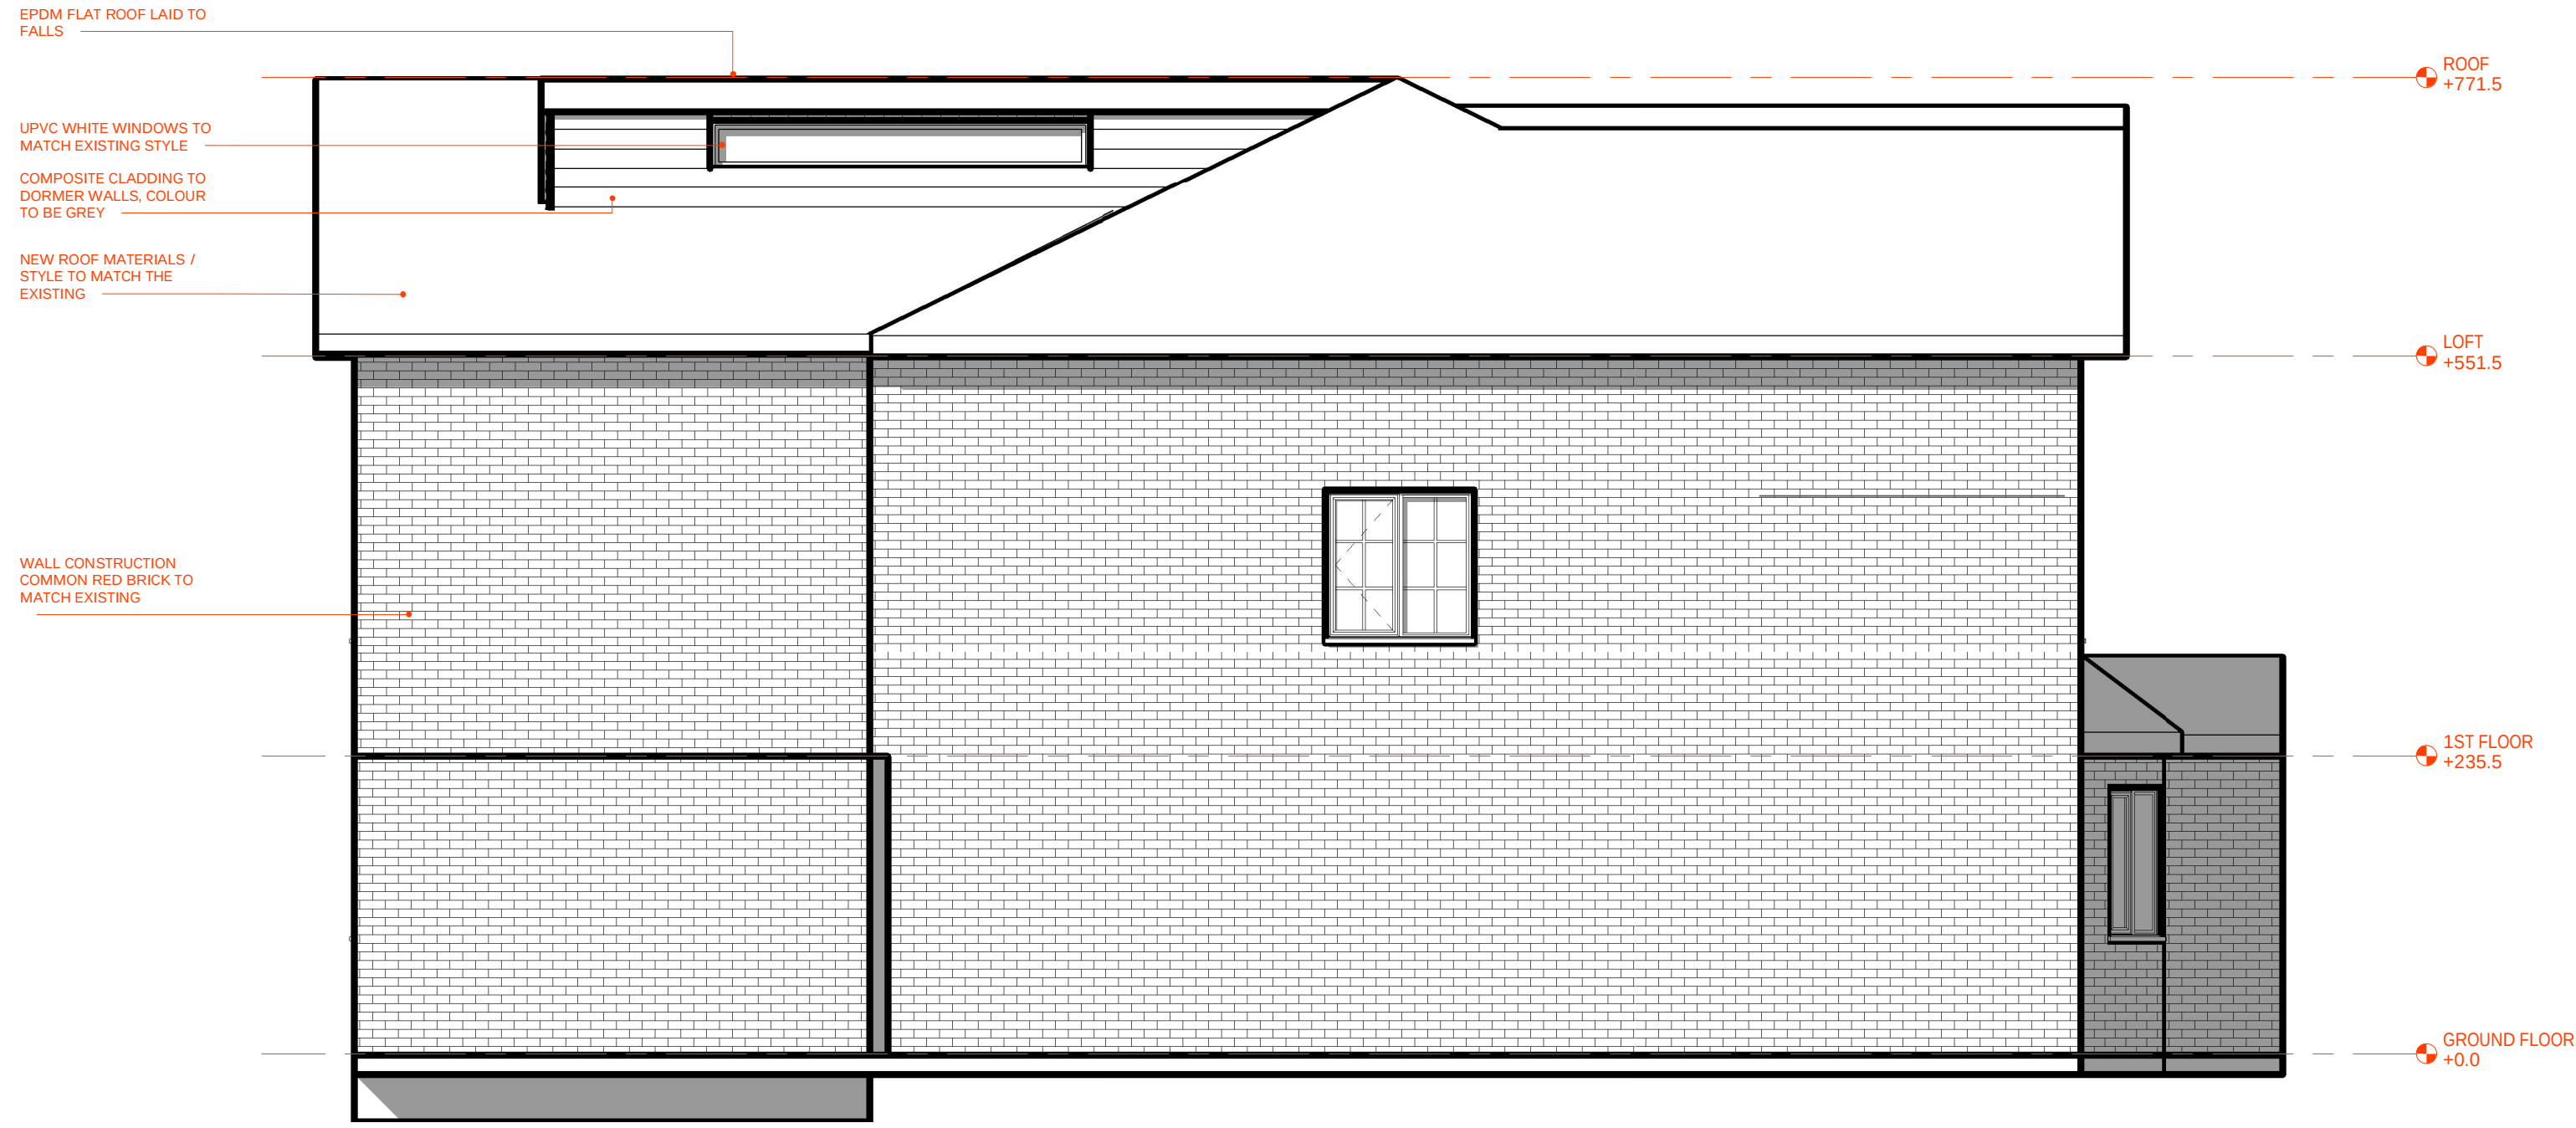

1

Proposed South

SCALE: 1 : 50

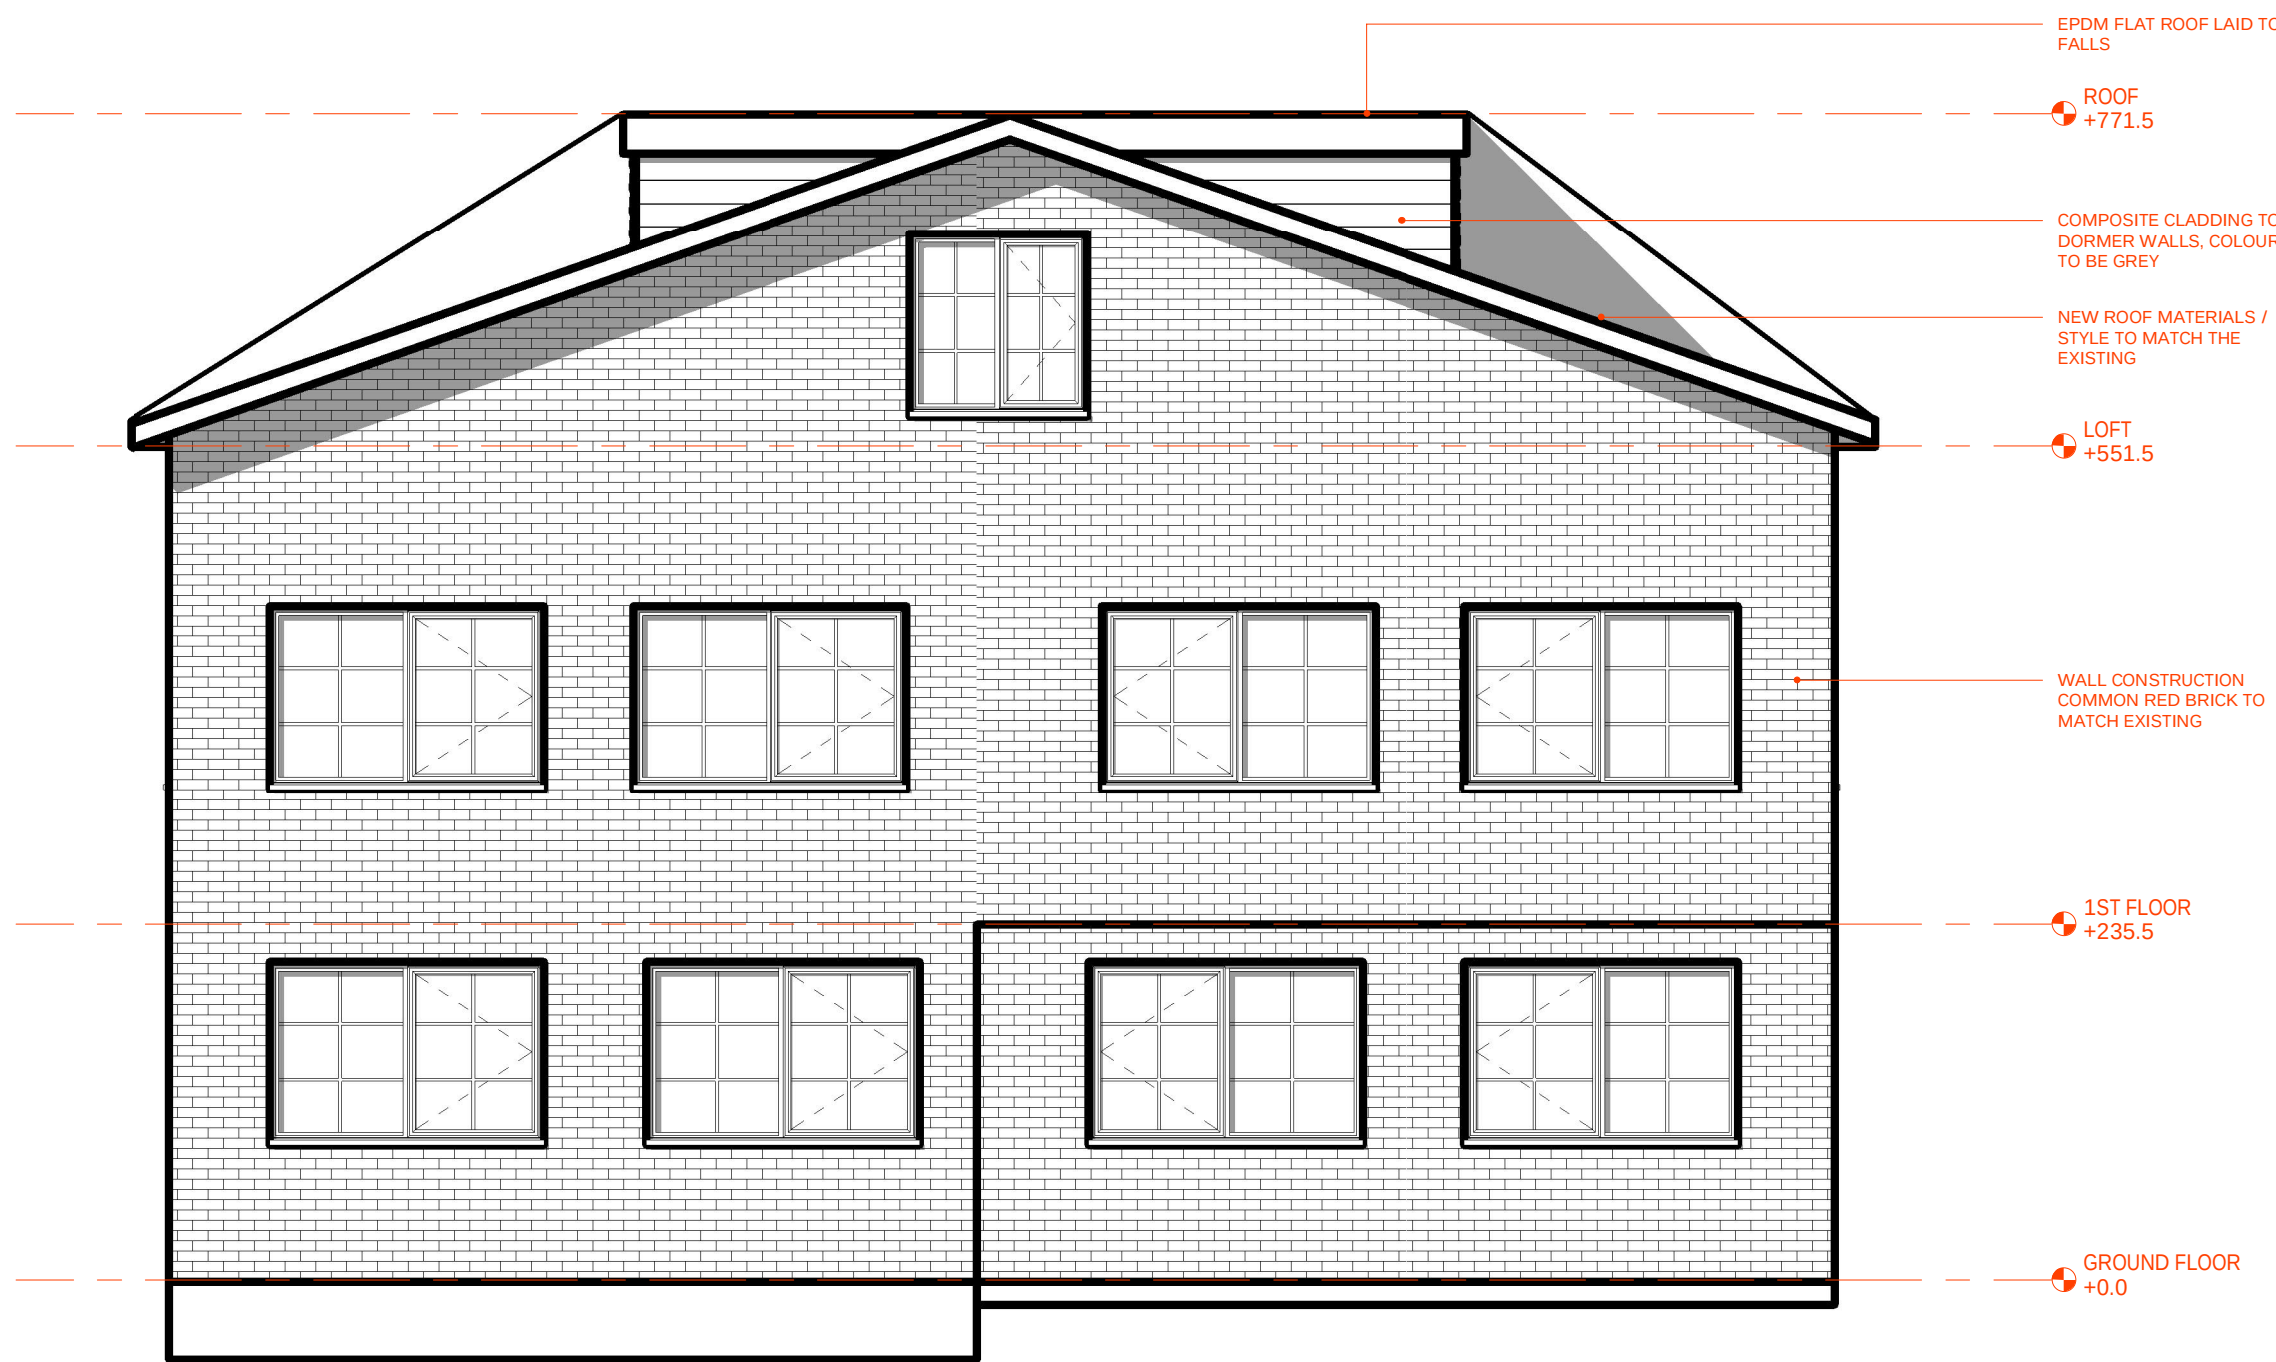

2

Proposed West

SCALE: 1 : 50

YOUR ADDRESS ©2018

PROJECT:
15WOODTHORPE
GRANGE

PRESTWICH

DATE: 09/05/23

PROJECT NO: 1003

REVISION: DATE

P1 ISSUED FOR COMMENT 09/05/23

P2 PLANNING UPDATE 15/06/23

NOTES:
This drawing is to be read in conjunction with all relevant specifications and drawings issued.
The contractor is to check and verify all building and site dimensions and check levels before work commences and/or ordering any materials.
Any measurements shall be reported to the Contract Administrator (C/A) immediately.
This drawing may not be reproduced or part reproduced without the express consent of the proprietor.
DO NOT SCALE THIS DRAWING. CHECK ALL DIMENSIONS ON SITE.

NOT FOR CONSTRUCTION

PROPOSED
ELEVATIONS
SHEET 2 OF 2

SCALE: 1 : 50

A1.4

DRAWN BY: D.SWIFT